



82 ST JOHN'S ROAD
RIDGE @ 22710 above
SURVEY DATUM

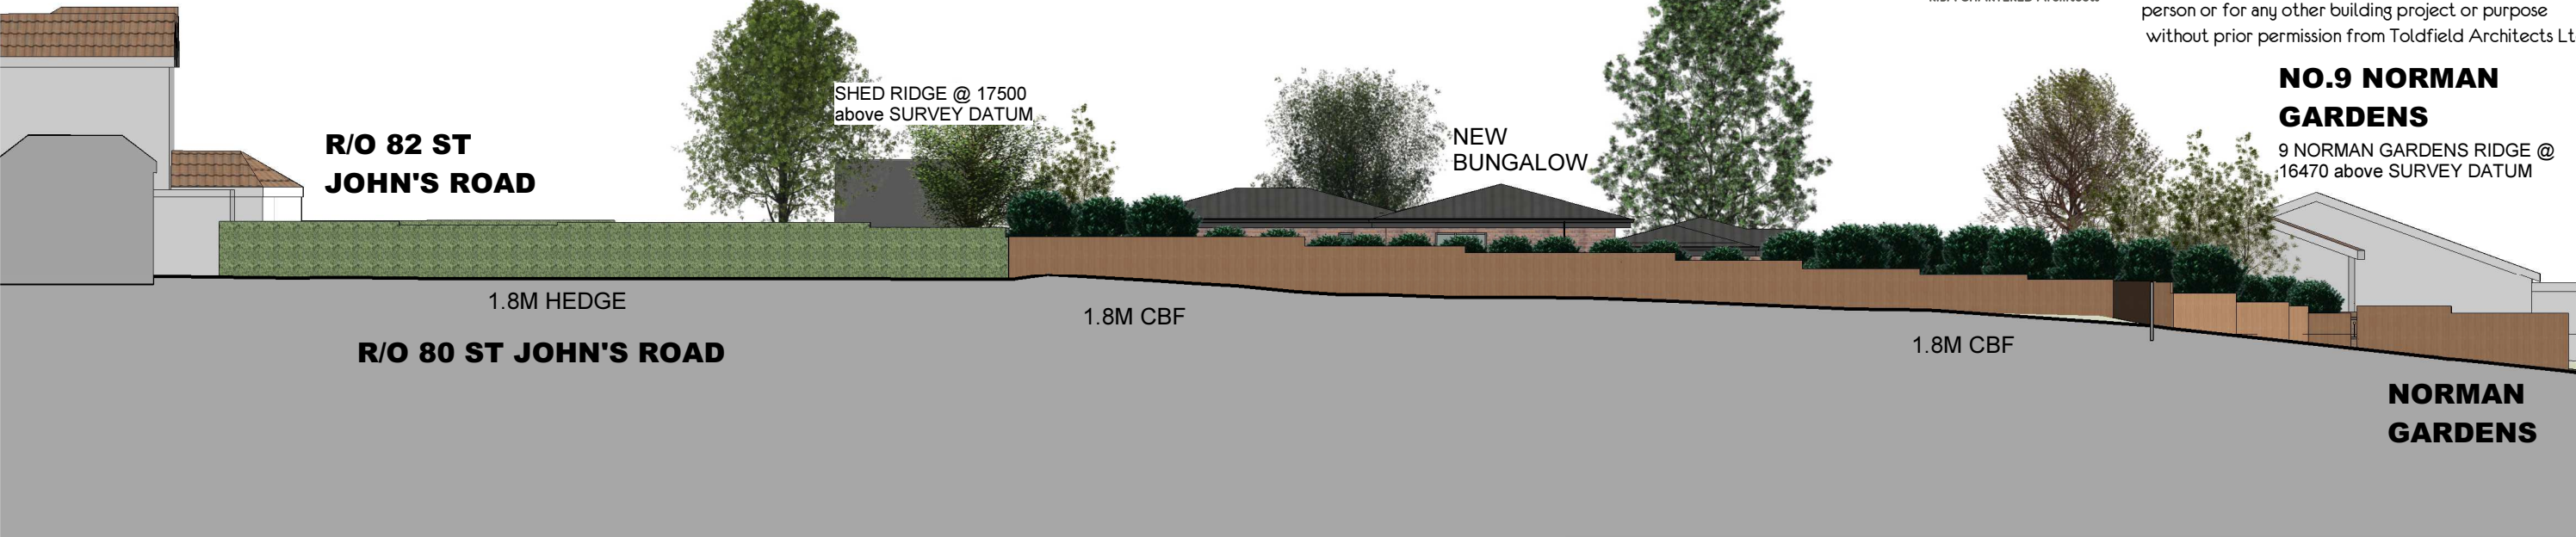


NORTH-EAST ELEVATION TO R/O 80 ST JOHN'S ROAD

SCALE 1:200

 


82 ST JOHN'S ROAD
RIDGE @ 22710 above
SURVEY DATUM

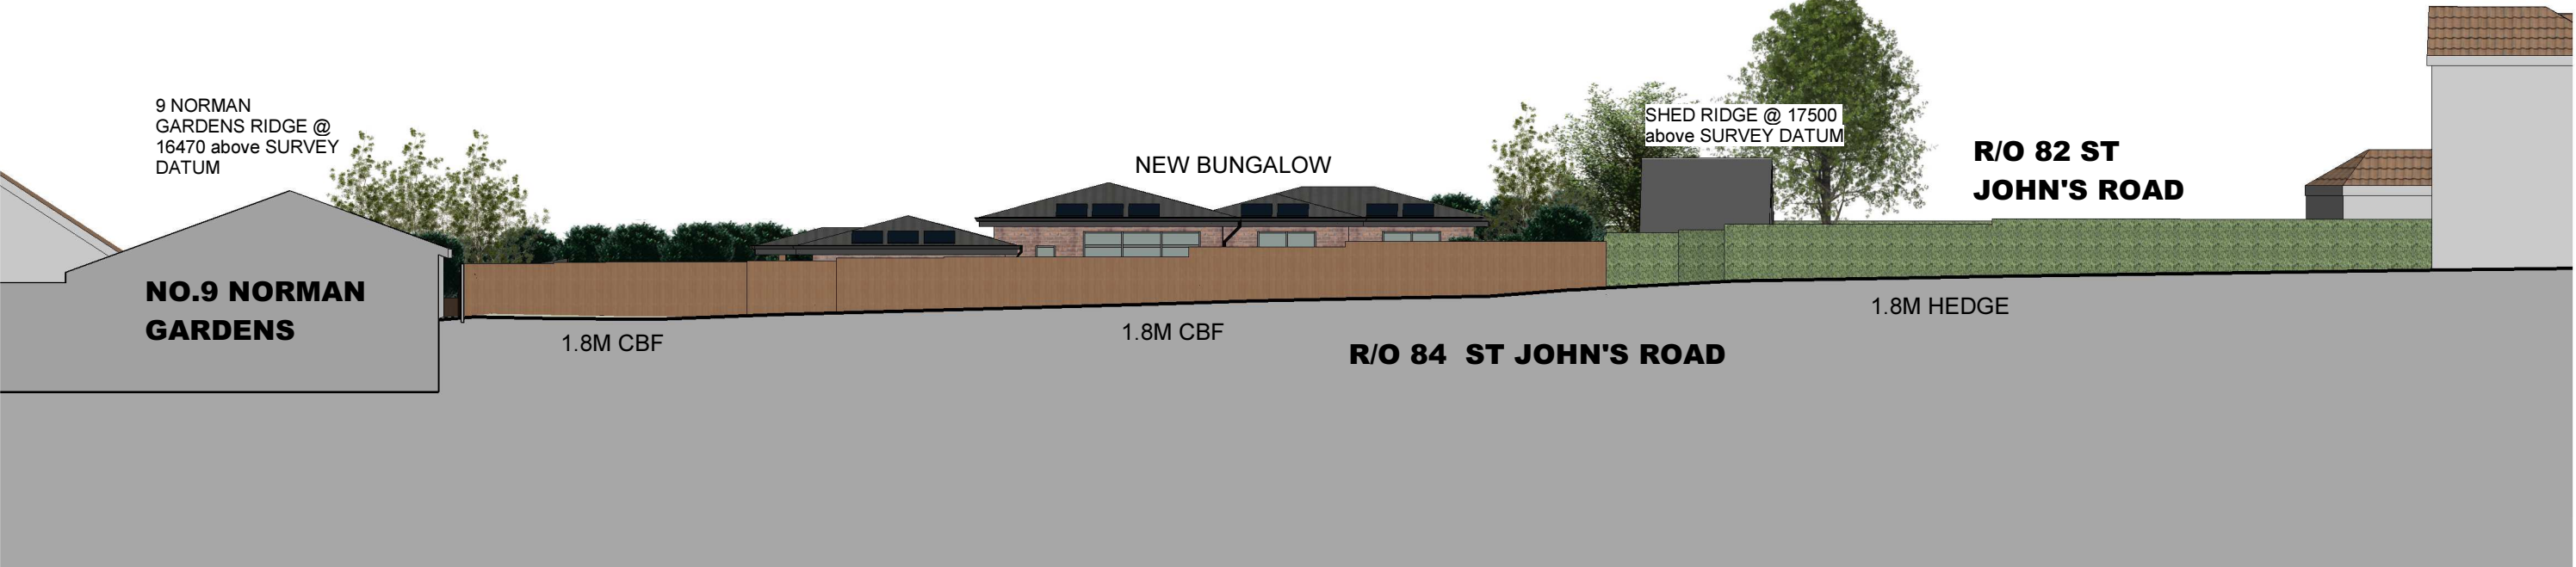

SOUTH-WEST ELEVATION TO R/O 84 ST JOHN'S ROAD

SCALE 1:200

 

© Toldfield Architects Ltd,
5 Freemantle Business Centre,
152 Millbrook Road East,
Southampton.
SO15 1JR

Tel: 023 80 236165
Email: info@toldfieldarchitects.co.uk
adi@toldfieldarchitects.co.uk
kouros@toldfieldarchitects.co.uk
Webwww.toldfieldarchitects.co.uk

Project Name and Address:
R/O 82 St John's Road, Hedge End, Southampton.
SO30 4DF

Client:
Mr Wayne Newman

Drawing Title:
Contextual Boundary Elevations

Project Ref: 190303
Origion: TA
Zone: -
Level: -
Type: -E
Role: -A
Number: - P13
Rev: C

Status:
Pre Planning

TA Code: 190303
Project Stage: Concept
Sheet @ A3: 1 : 200
Date: 04/05/2022 16:53:16

C	Revised to include Bedroom 4	04/05/2022
Rev:		Dr: AP