


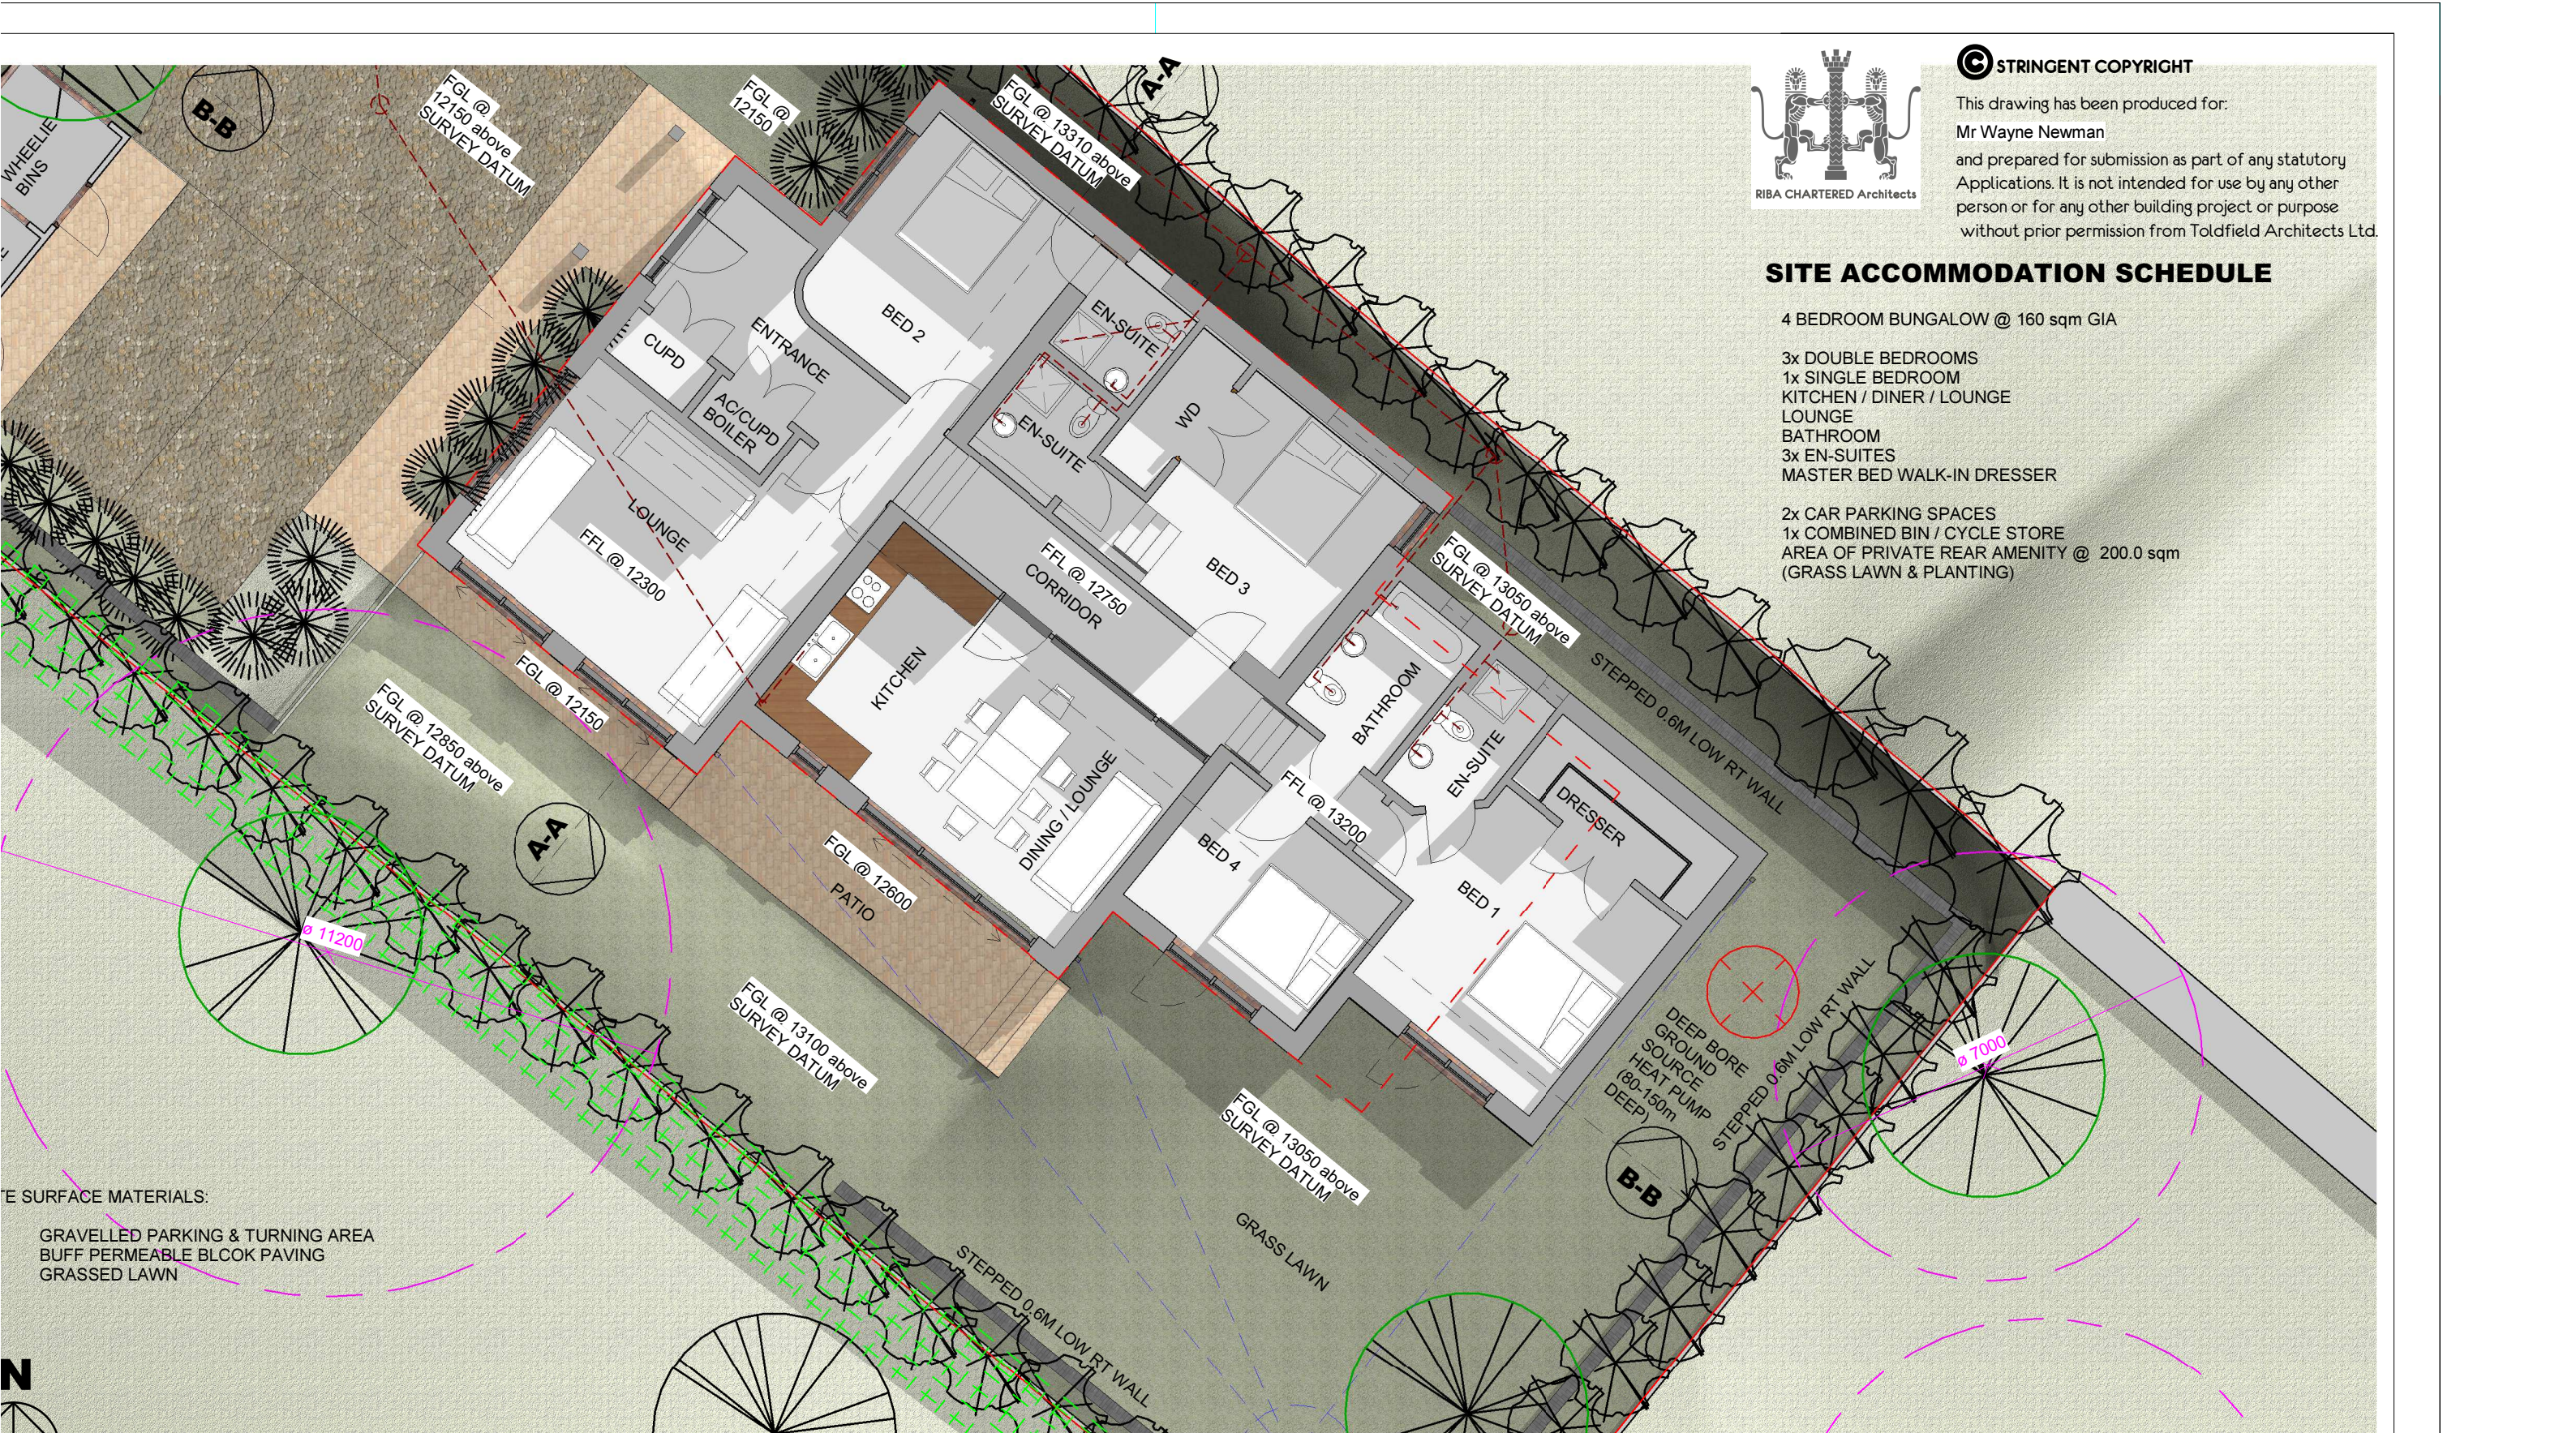

© STRINGENT COPYRIGHT

This drawing has been produced for:
Mr Wayne Newman
and prepared for submission as part of any statutory
Applications. It is not intended for use by any other
person or for any other building project or purpose
without prior permission from Toldfield Architects Ltd.

SITE ACCOMMODATION SCHEDULE


4 BEDROOM BUNGALOW @ 160 sqm GIA

- 3x DOUBLE BEDROOMS
- 1x SINGLE BEDROOM
- KITCHEN / DINER / LOUNGE
- LOUNGE
- BATHROOM
- 3x EN-SUITES
- MASTER BED WALK-IN DRESSER

- 2x CAR PARKING SPACES
- 1x COMBINED BIN / CYCLE STORE
- AREA OF PRIVATE REAR AMENITY @ 200.0 sqm
(GRASS LAWN & PLANTING)

GROUND FLOOR PLAN

SCALE

 

TOLDFIELD
ARCHITECTS

Toldfield Architects Ltd,
Reemantle Business Centre,
2 Millbrook Road East,
Southampton.
SO15 1JR
Tel: 023 80 236165
Email: info@toldfieldarchitects.co.uk
adi@toldfieldarchitects.co.uk
kourosh@toldfieldarchitects.co.uk
Web: www.toldfieldarchitects.co.uk

Project Name and Address:
R/O 82 St John's Road, Hedge End, Southampton.
SO30 4DF

Client:
Mr Wayne Newman

Drawing Title:
Ground Floor Plan

Project Ref: 190303
Origion: TA
Zone: - SG
Level: - G
Type: - P
Role: - A
Number: - P08
Rev: C

Status:
Pre Planning

TA Code: 190303
Project Stage: Concept
Sheet @ A3: 1 : 100
Date: 05/05/2022
13:53:51

C	Revised to include Bedroom 4	04/05/2022
Rev:		Dr: AP