




Left Elevation



Rear Elevation

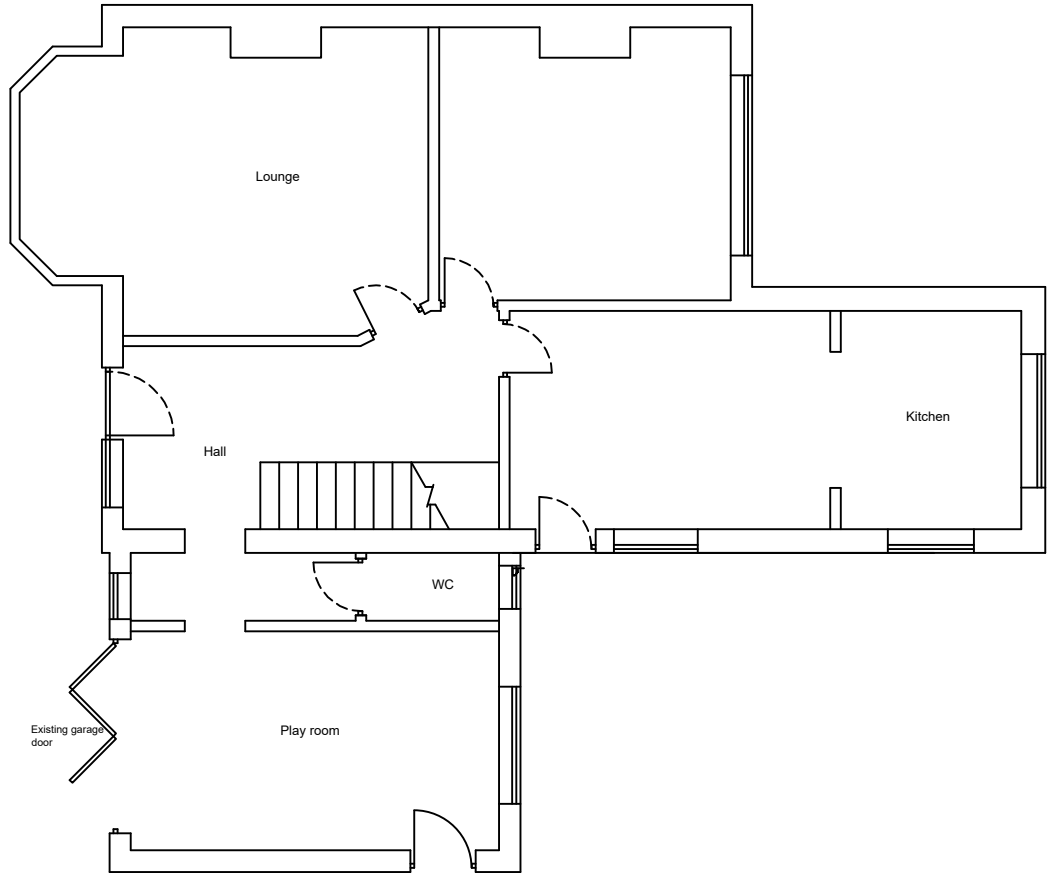

Plan View



Front Elevation

Notes:
Any drawings or plans depicted make no allowance for the provision of any tie bars within the roof of the proposed conservatory. This can only be determined once the roof is put into manufacture.

These drawings are the property of Anglian Home Improvements and must not be used, distributed, loaned or copied without the express permission of Anglian Home Improvements.

All dimensions are in millimetres (mm) unless noted otherwise.
Do not use for base laying purposes

Produced on A3 paper

Rev.	Date	Description	Initials
 Anglian Home Improvements TELEPHONE: 0800 093 3015			
Drawing title:		Existing Plan and Elevations	
CONTRACT No. :		900-10205	Page 1 of 2
Proposed:		PVCu Replica Extension	
at:		27 Velmore Road Chandlers Ford Hampshire SO53 3HD	
Drawers initials:		HSP	Scale : 1:100 Date: 03/05/2022

