


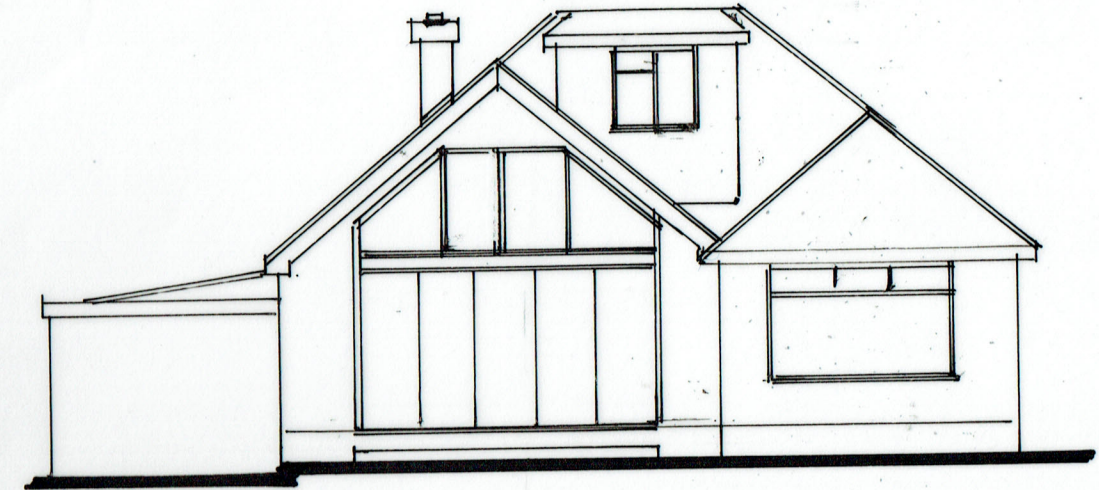


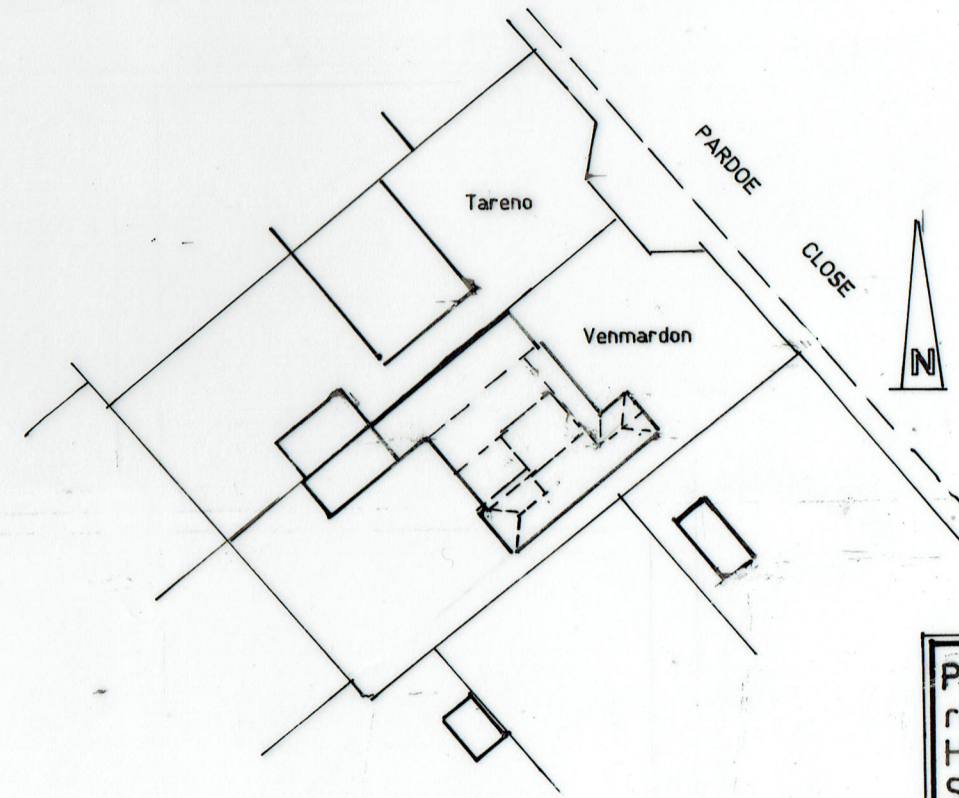

Existing South West Elevation.

 

1:500 Site Plan.

 

Proposed alterations to pitched roof at Venmardon, Pardoe Close, Hedge End, Southampton, Hants. SO30 0NE

Mrs T. Kennedy

Scale 1:100

Date May 2021

A3 Drawing Number

8

Revision

A