




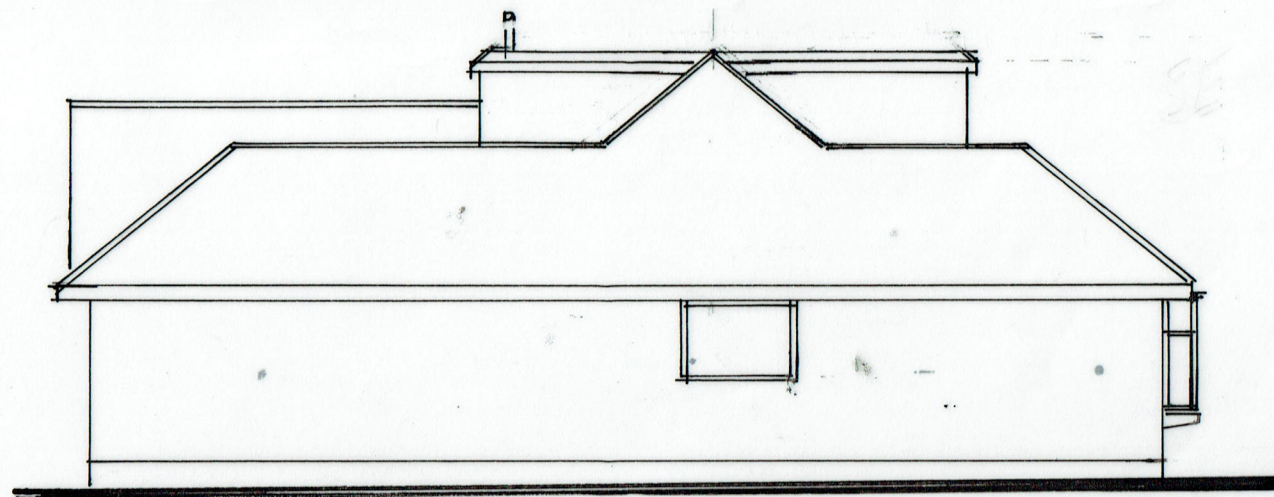

Existing South East Elevation.


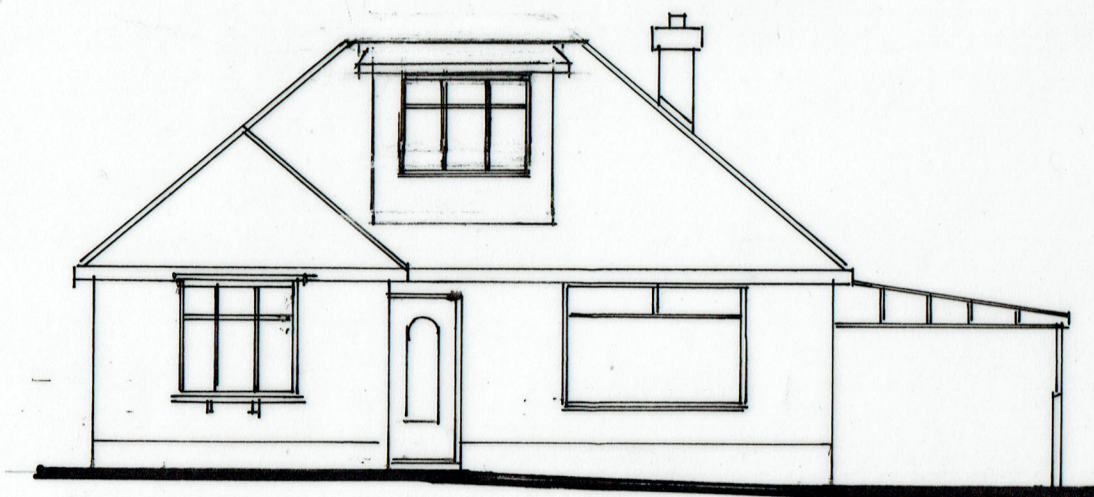


Existing North East Elevation.

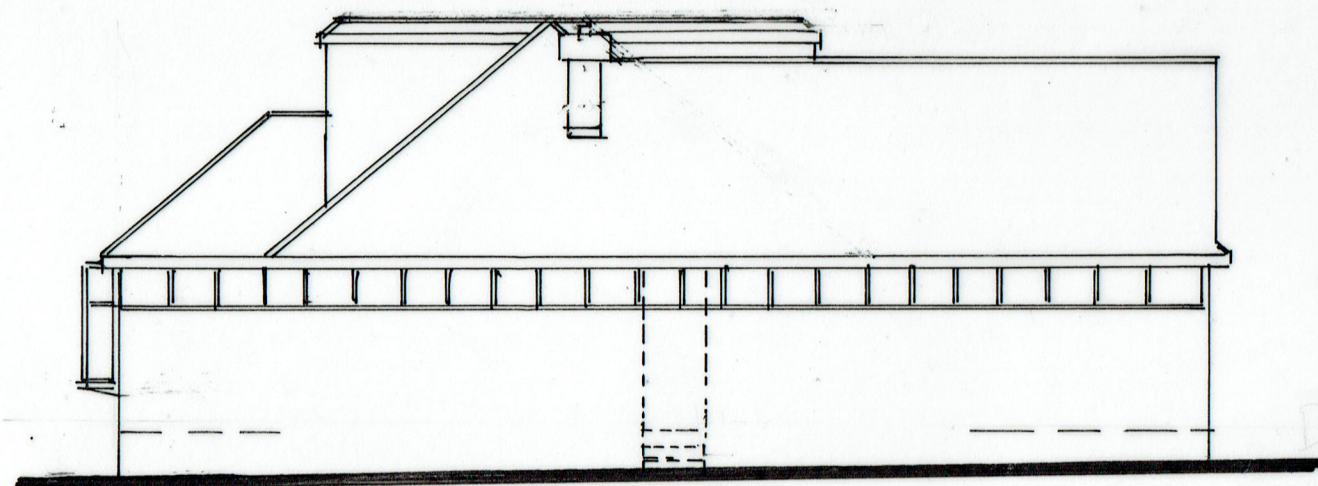

Existing North West Elevation.

Bar scale 1:100

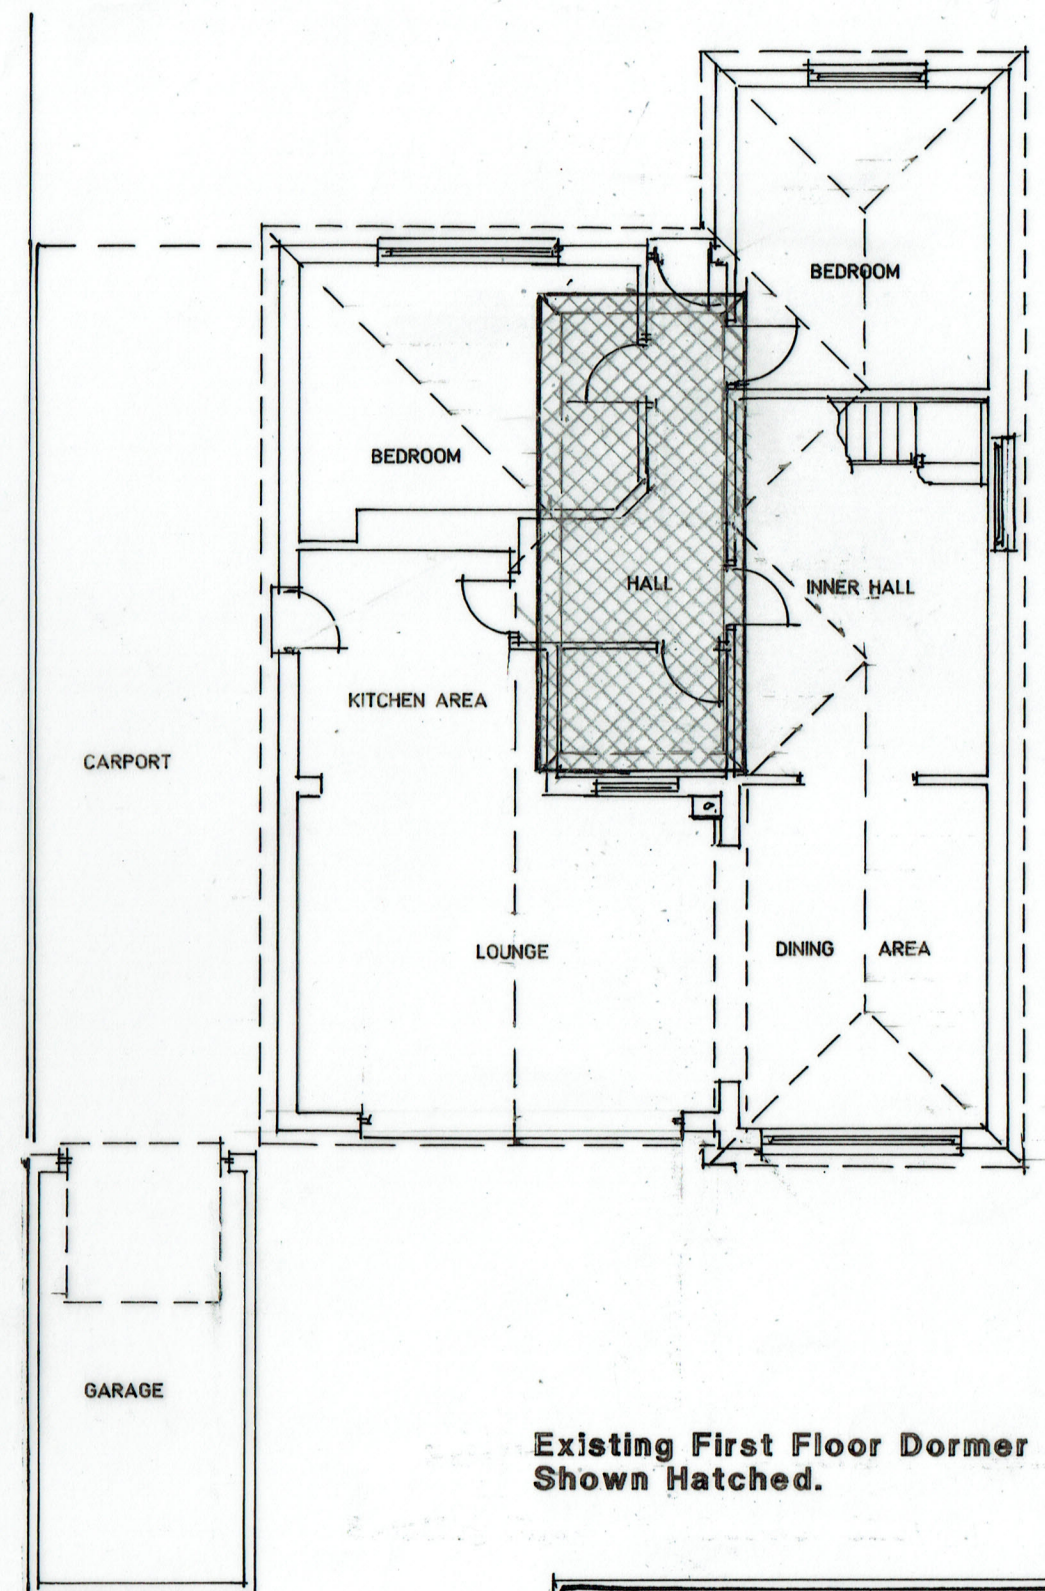 

Existing First Floor Dormer Shown Hatched.

Existing Ground Floor Layout.

Proposed alterations to pitched roof at Venmarden, Pardoe Close Hedge End, Southampton, Hants. SO30 0NE

Mrs T. Kennedy

Scale 1:100

Date March 2021

A3 Drawing Number

6

Revision