


Proposed first floor plan


- 1 Master en suite
- 2 Dressing room
- 3 Mastr bedroom
- 4 Bedroom 2
- 5 Bedroom 2 En Suite
- 6 Landing

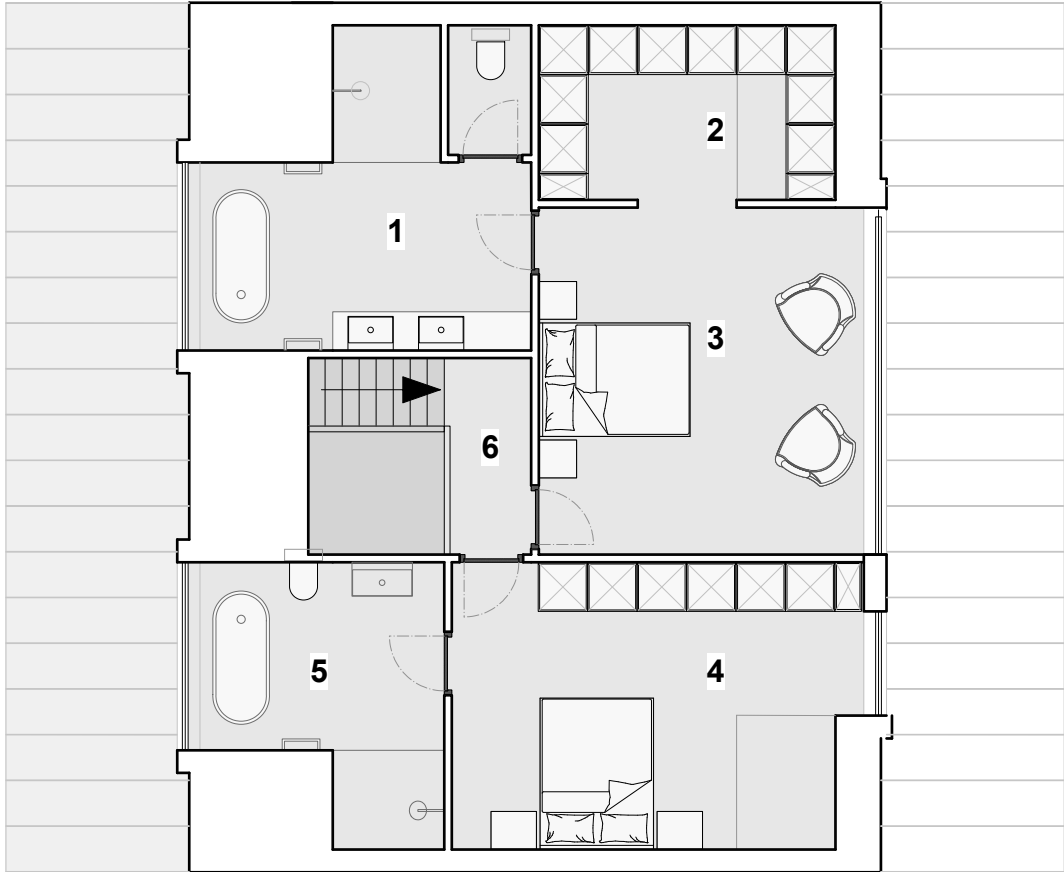

01 Proposed first floor plan


Proposed roof plan

- 1 Zinc roofing
- 2 Brickwork
- 3 Zinc dormers
- 4 Aluminium composite windows
- 5 Timber cladding/ front door

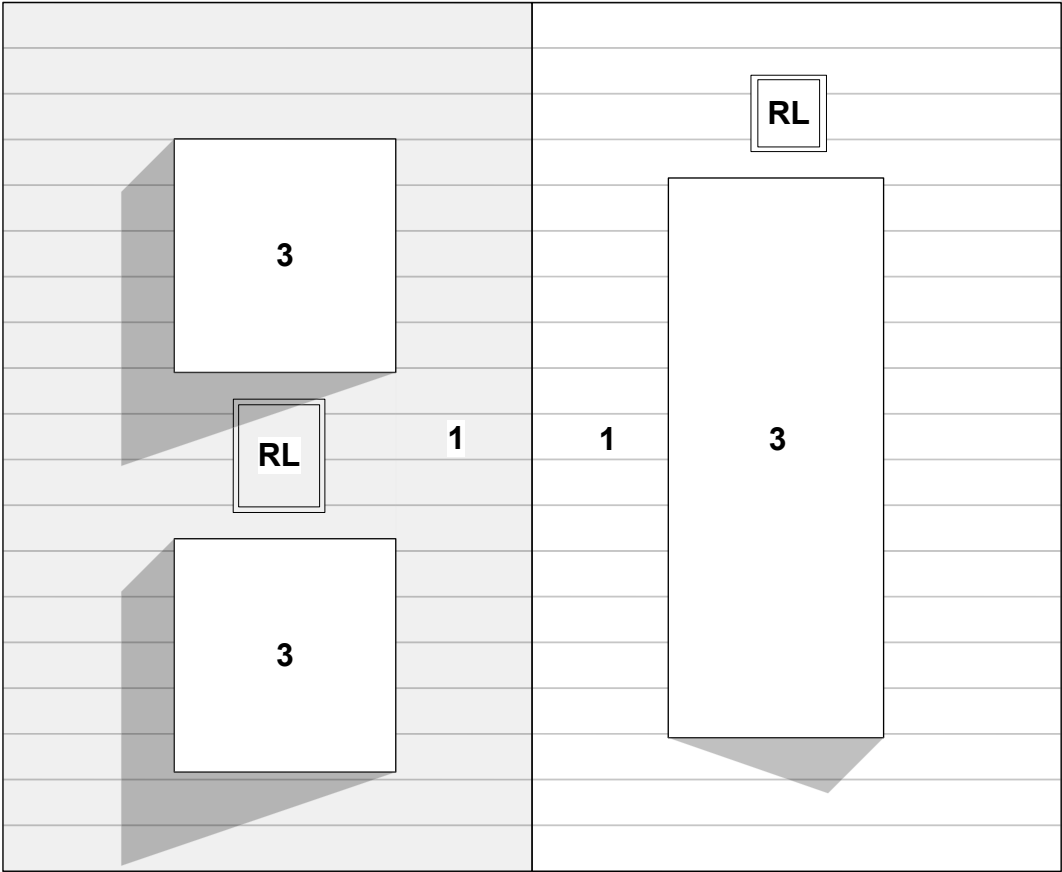

02 Proposed roof plan

0 1.0 5m

 

JCTA

PLANNING

PROJECT HAMBLE LANE
DRAWING TITLE PROPOSED FIRST FLOOR AND ROOF PLAN
SCALE 1:100@A3
DATE 07.05.2022

DRAWING NO. 2201 . G . 005 REV P1