



Proposed site plan

- 1 Vehicular entrance
- 2 Alignment of garage with neighbouring building
- 3 Alignment of rear with neighbouring building
- 4 Sunpath
- 5 Garage aligned with neighbouring outbuildings

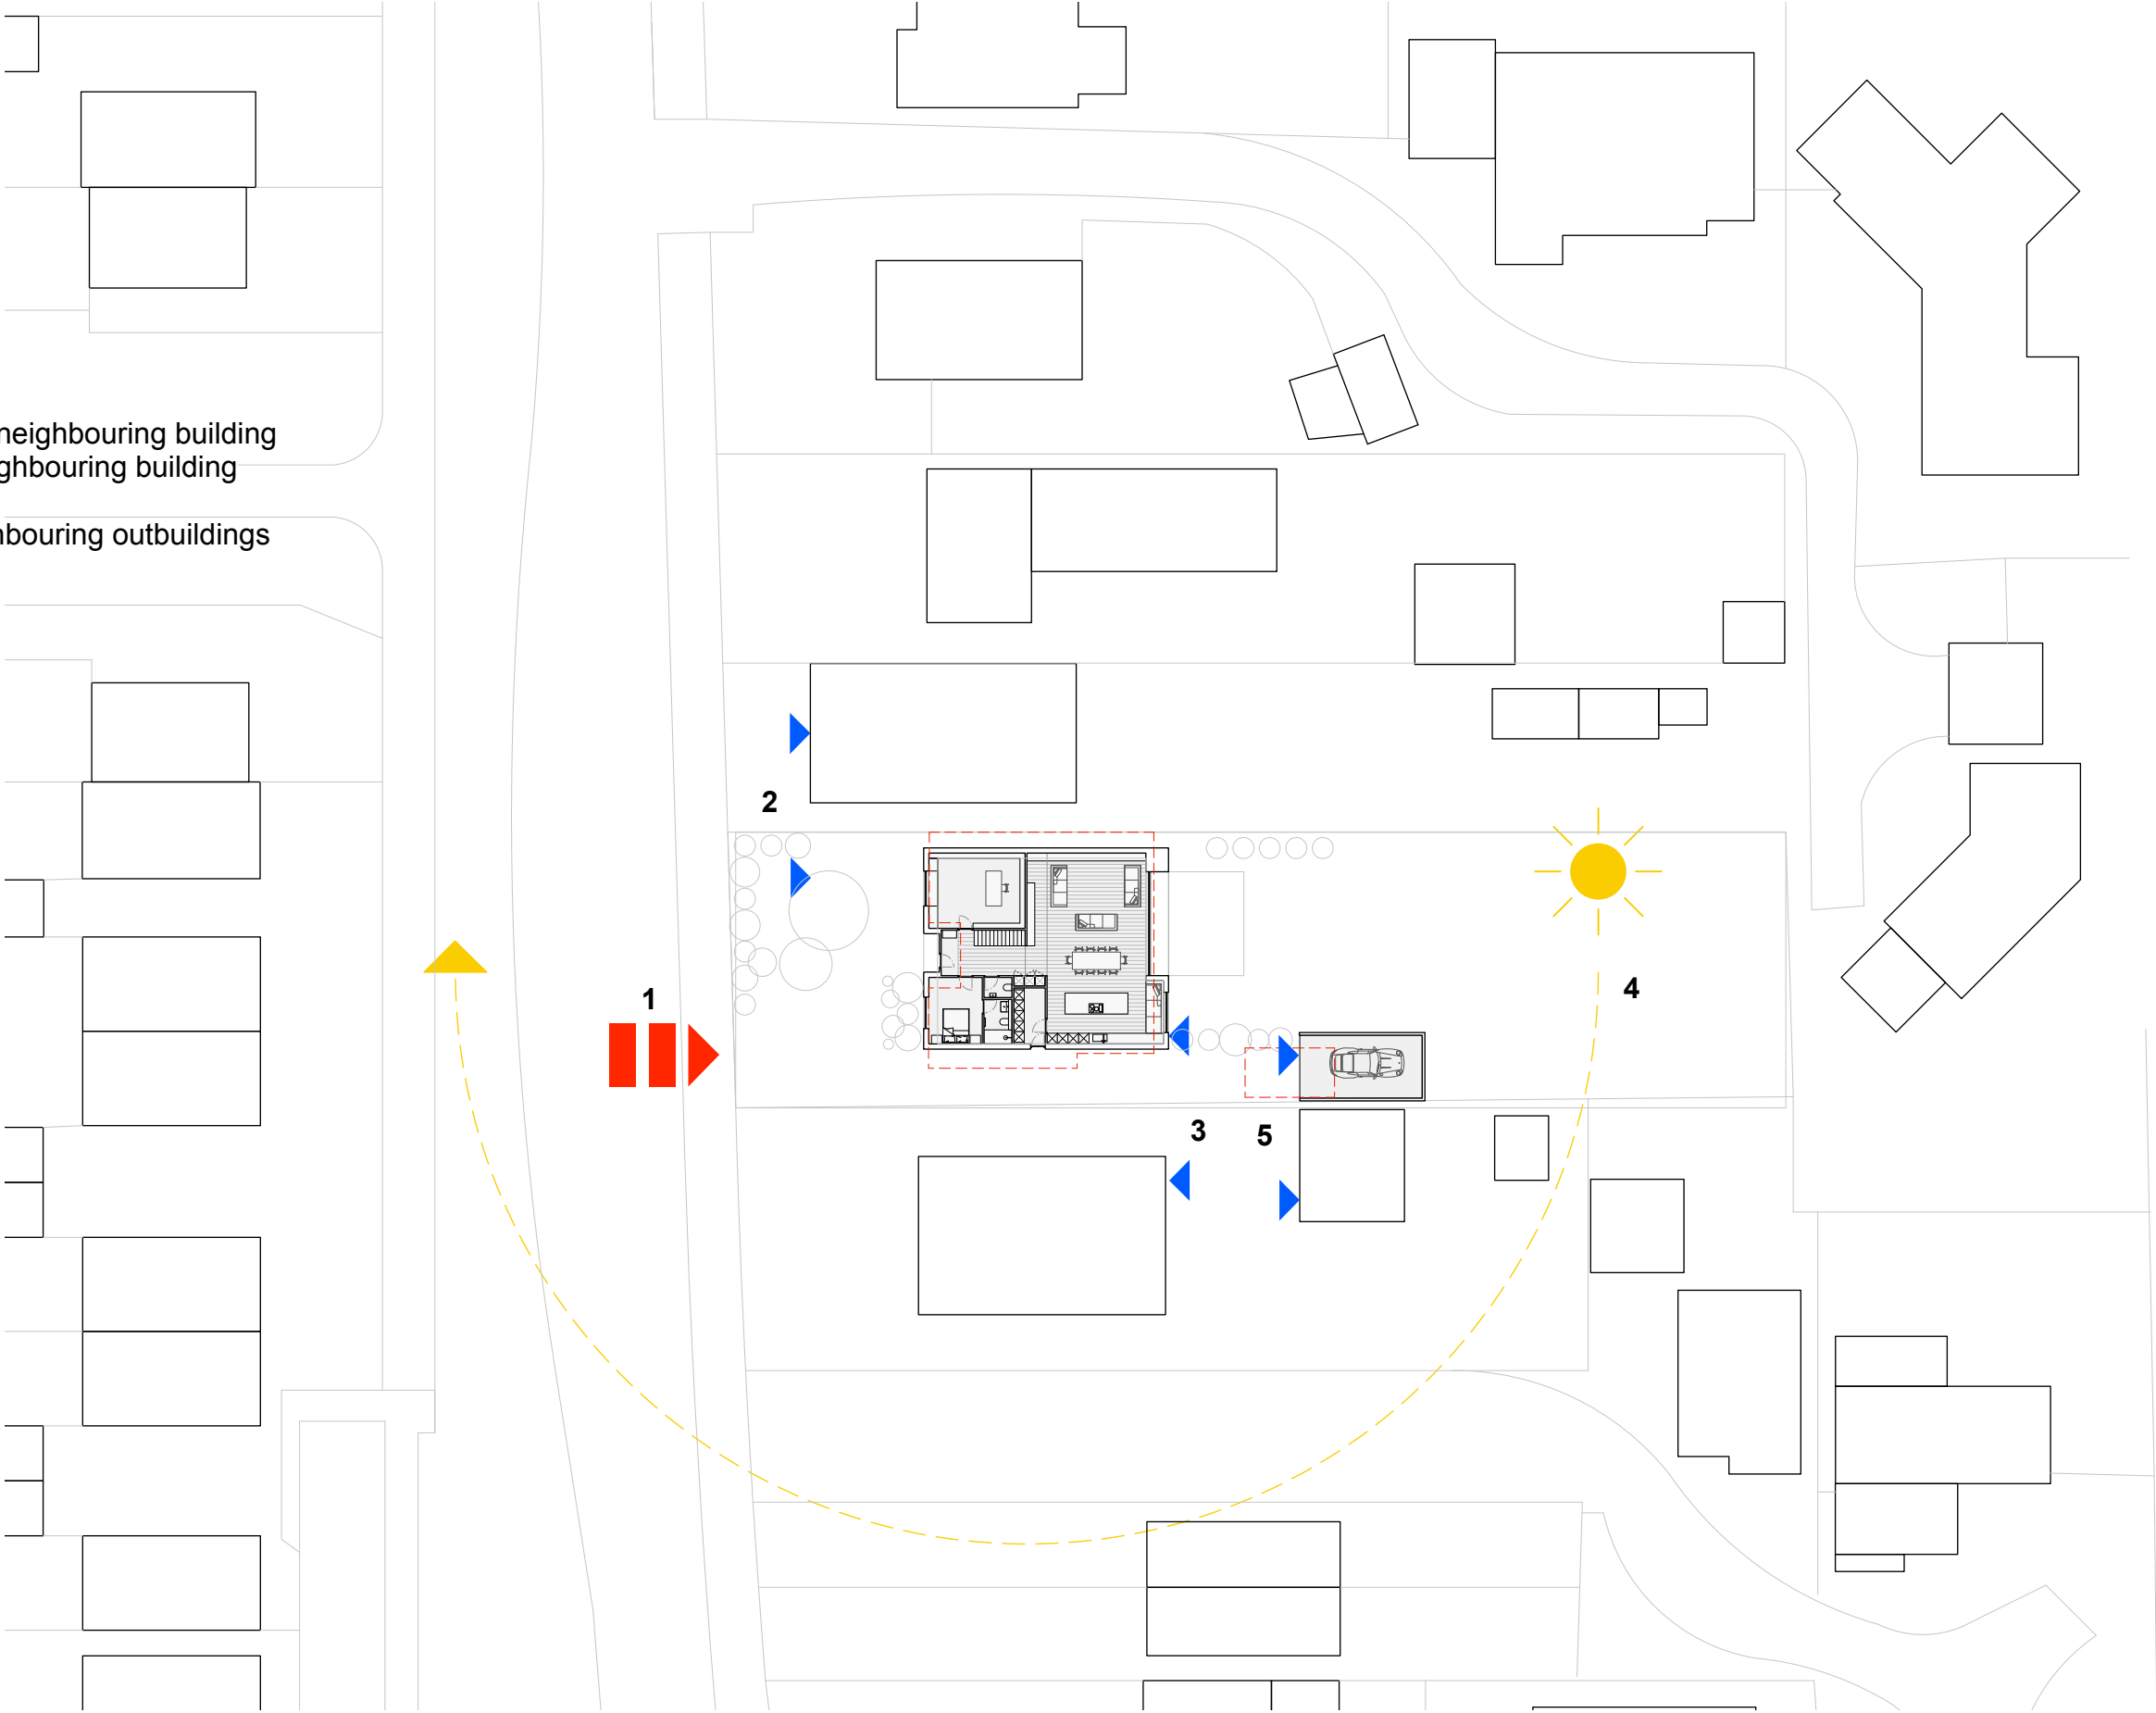

0 5.0 25m

 

JCTA

PLANNING

PROJECT HAMBLE LANE
DRAWING TITLE PROPOSED SITE PLAN
SCALE 1:500@A3
DATE 07.05.2022

DRAWING NO. 2201 . G . 003 REV P1