



Proposed front and rear elevation

- 1 Zinc roofing
- 2 Brickwork
- 3 Zinc dormers
- 4 Aluminium composite windows
- 5 Timber cladding/ front door

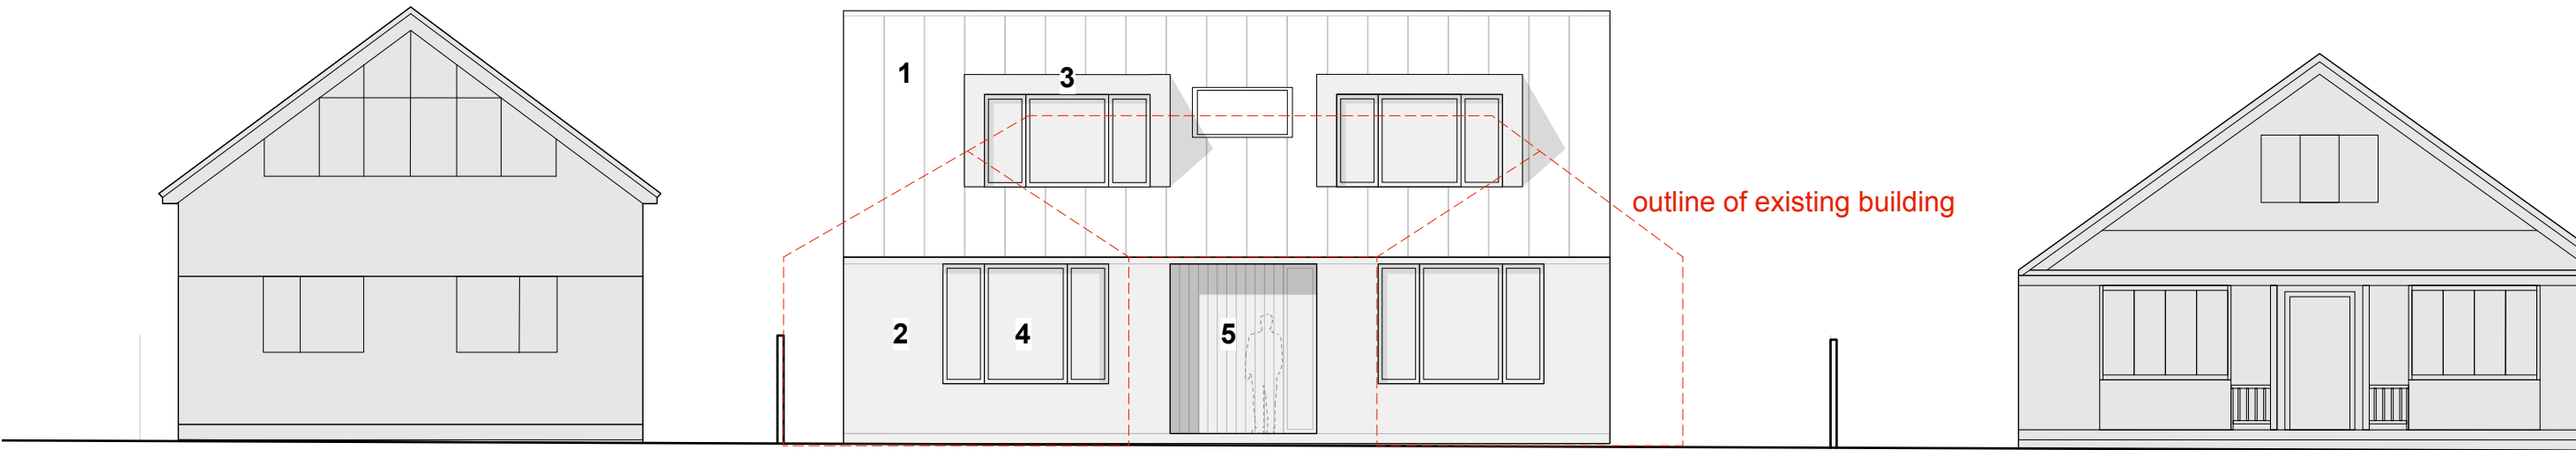


01 Proposed front elevation (West)

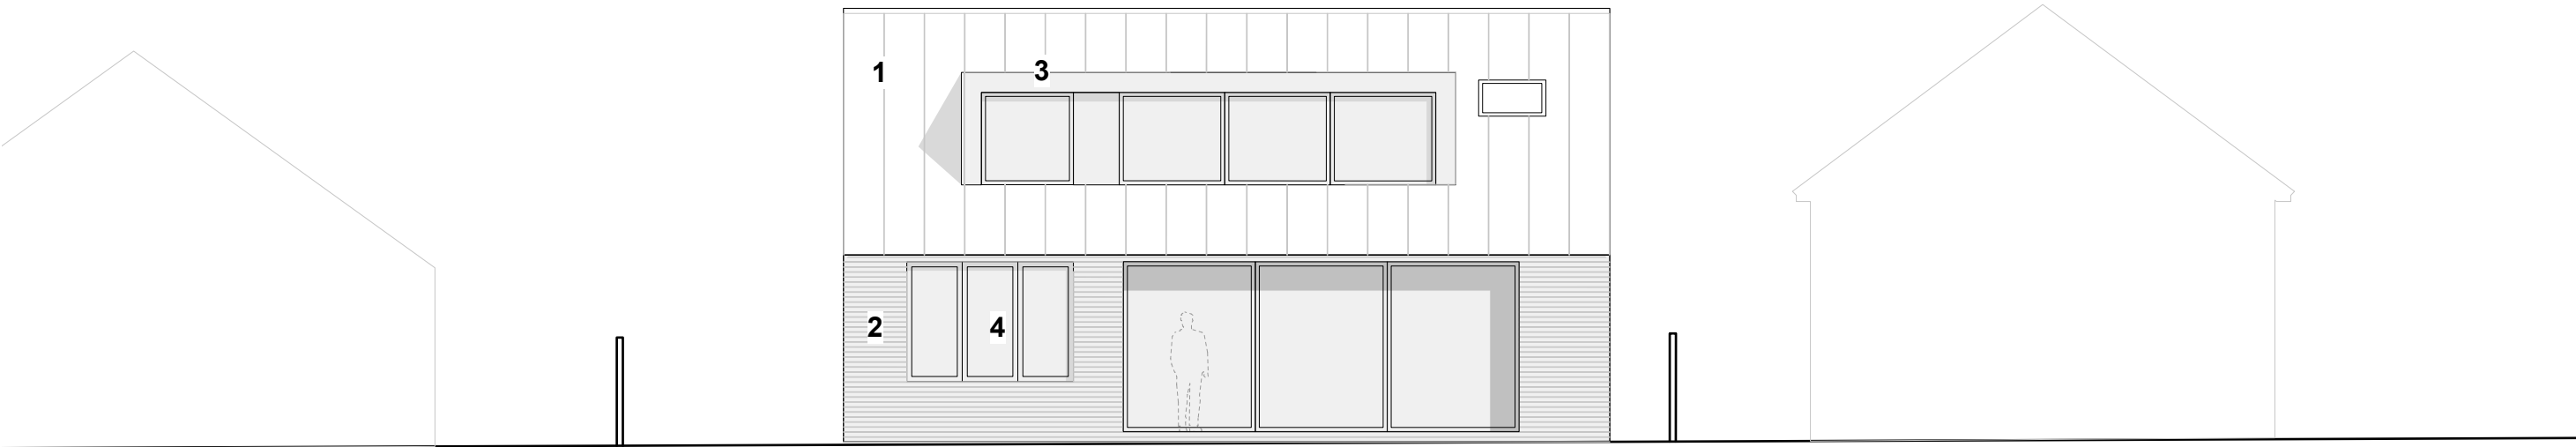

02 Proposed rear elevation (East)

0 1.0 5m

 

JCTA

PLANNING		
PROJECT	HAMBLE LANE	
DRAWING TITLE	PROPOSED FRONT AND REAR ELEVATIONS	
SCALE	1:100@A3	
DATE	07.05.2022	
DRAWING NO.	2201 . G . 006	REV P1