
 


Proposed ground floor plan

- 1 Garage
- 2 Bedroom 3
- 3 Bedroom 3 En suite
- 4 WC
- 5 Utility/plant/larder/ cloaks
- 6 Study
- 7 Entrance hall
- 8 Living room
- 9 Dining
- 10 Kitchen
- 11 Driveway
- 12 Garden patio

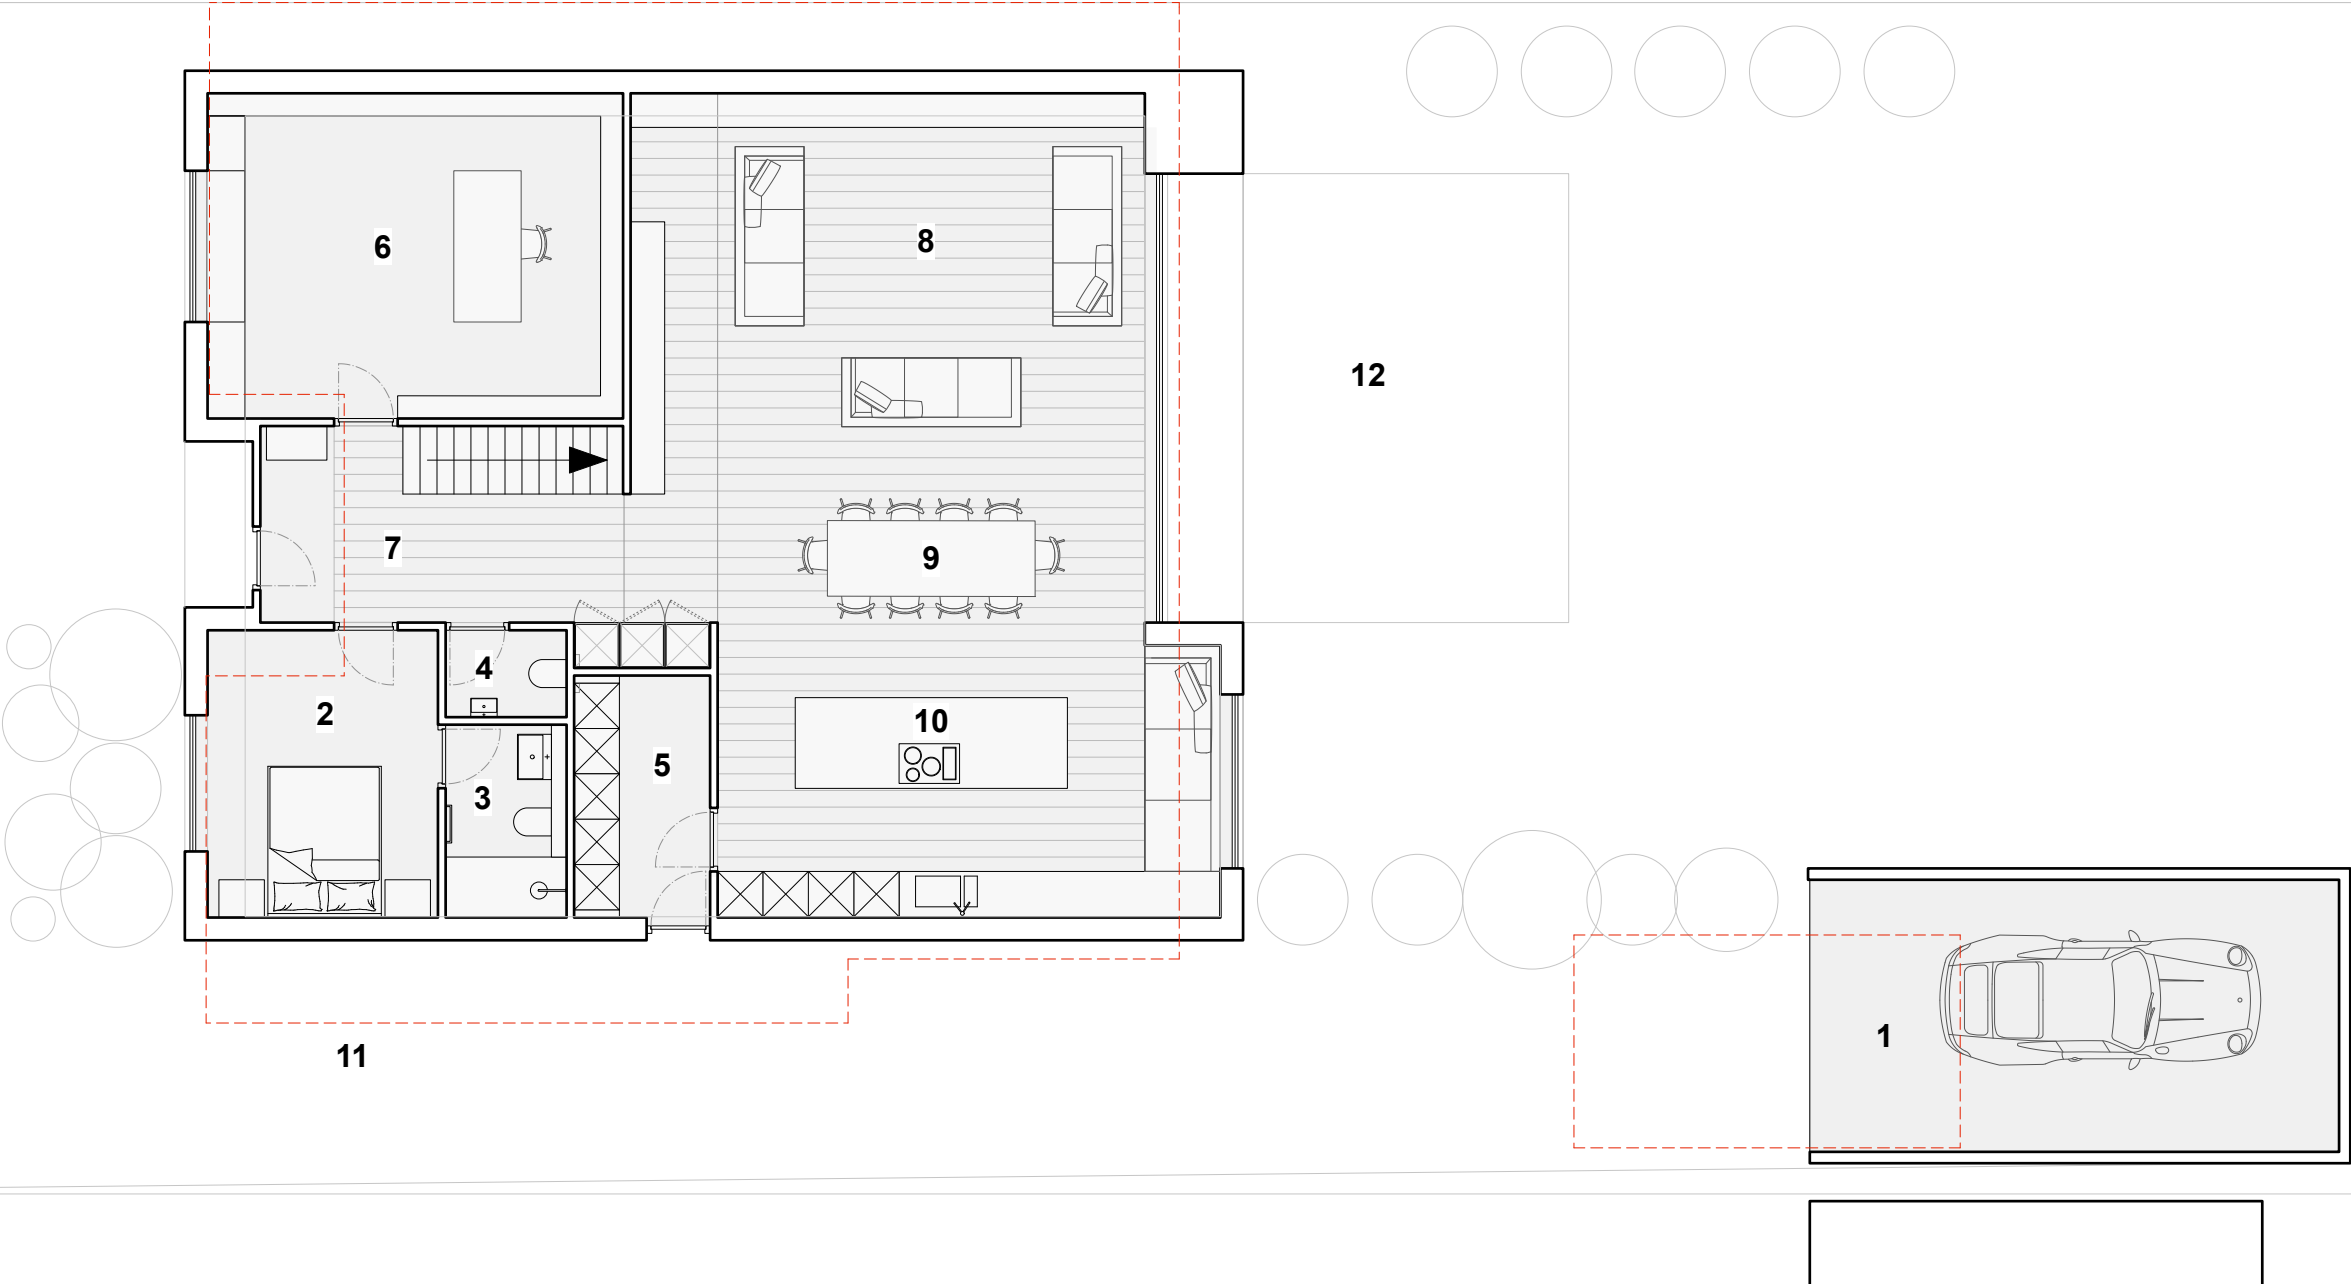

JCTA

PLANNING

PROJECT HAMBLE LANE
DRAWING TITLE PROPOSED GROUND FLOOR PLAN
SCALE 1:100@A3
DATE 07.05.2022

DRAWING NO. 2201 . G . 004 REV P1