

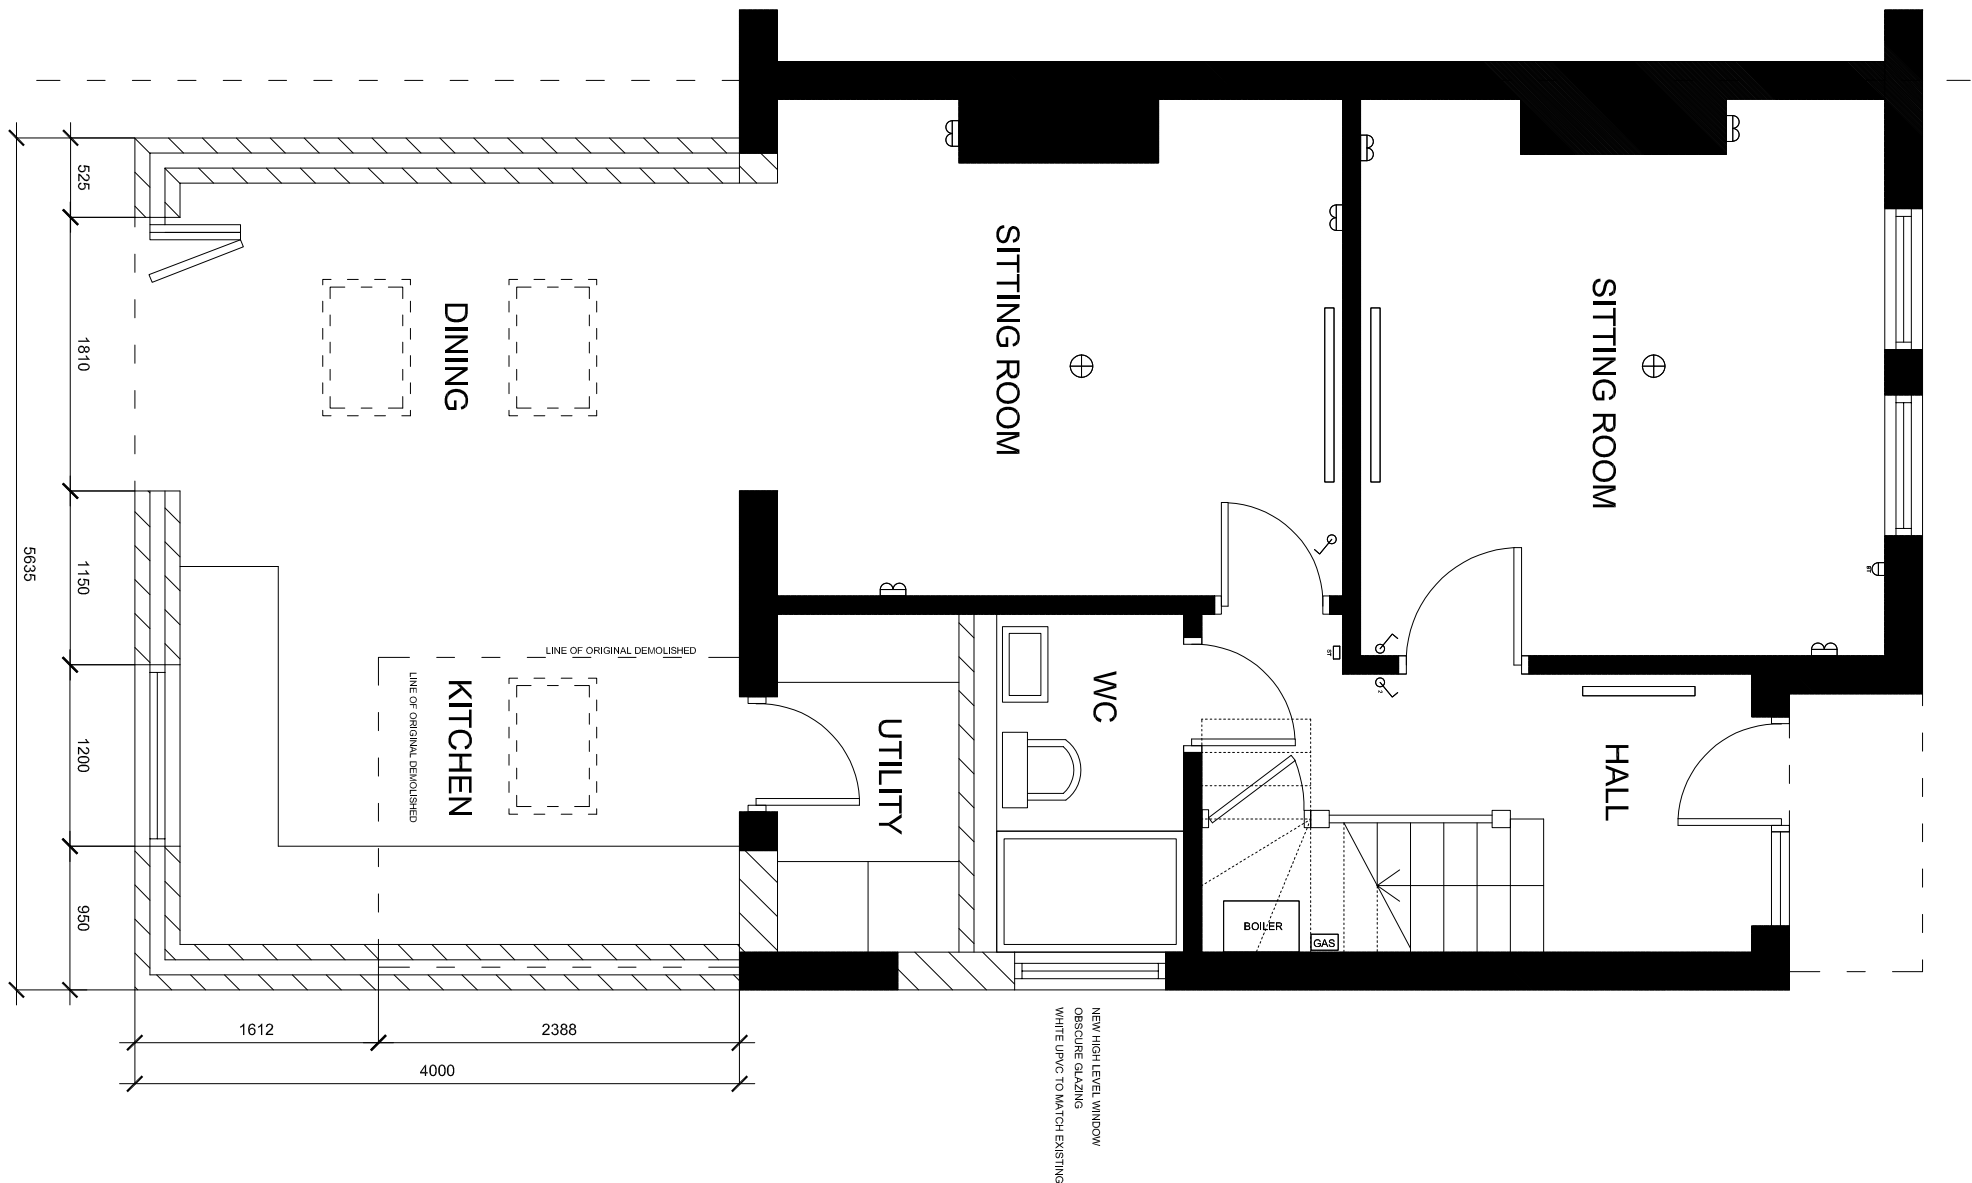


 

PROPOSED GROUND FLOOR PLAN

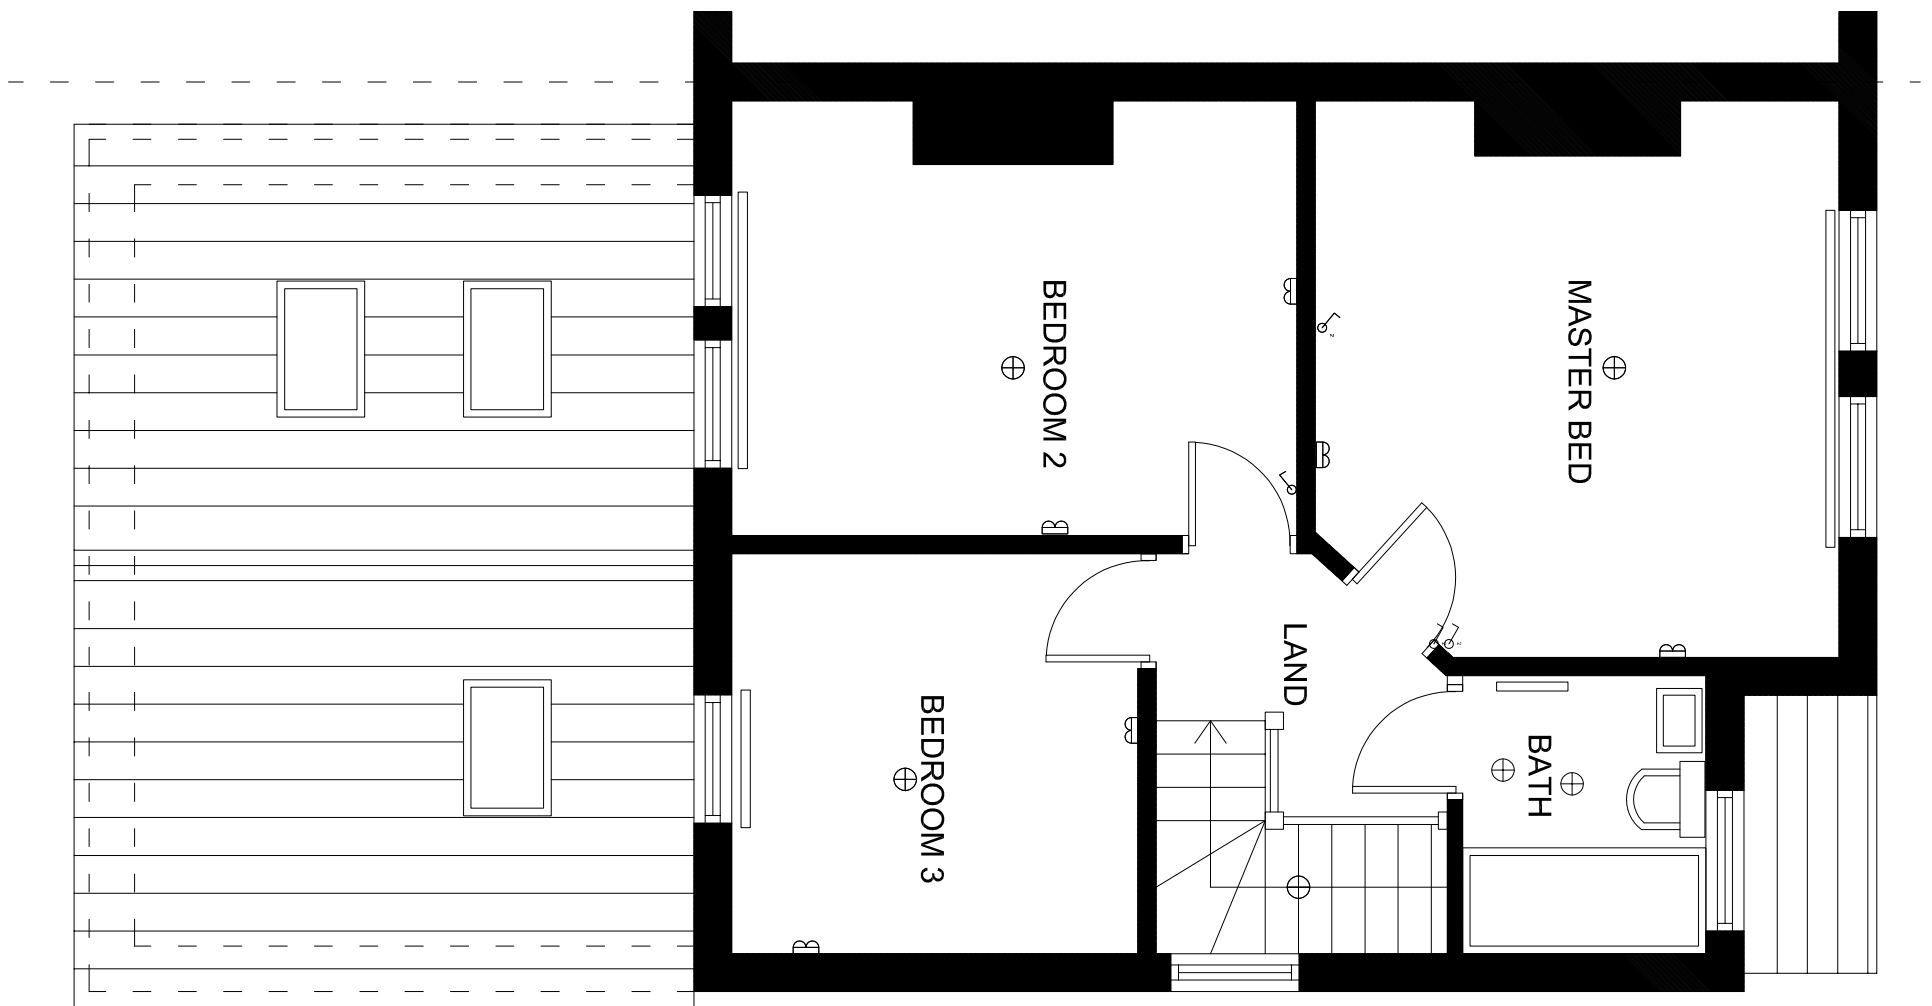

PROPOSED FIRST FLOOR PLAN

No.	Revision/Issue	Date

Firm Name and Address
ANDREW UMWINS

Project Name and Address
**37 LONGMEAD AVENUE
BISHOPSTOKE
EASTLEIGH
SO50 6EP**

Project 37 LMA	Sheet PROPOSED FLOOR PLANS _003
Date 09/11/2021	
Scale 1:50	