

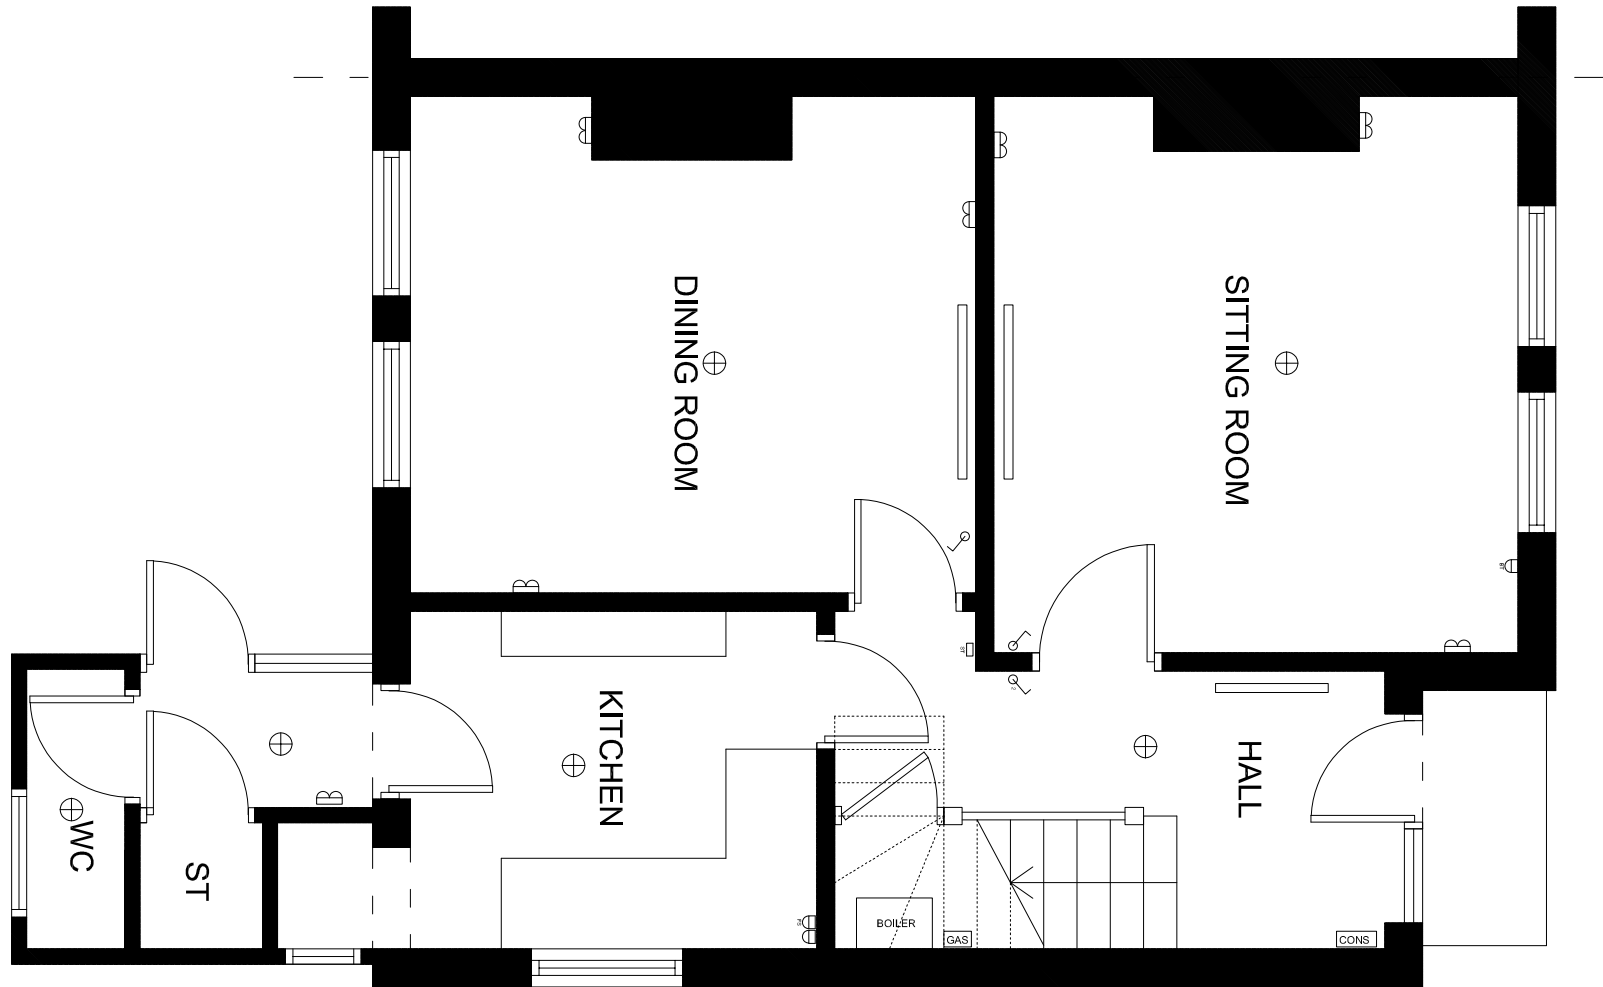


General Notes

 

EXISTING GROUND FLOOR PLAN

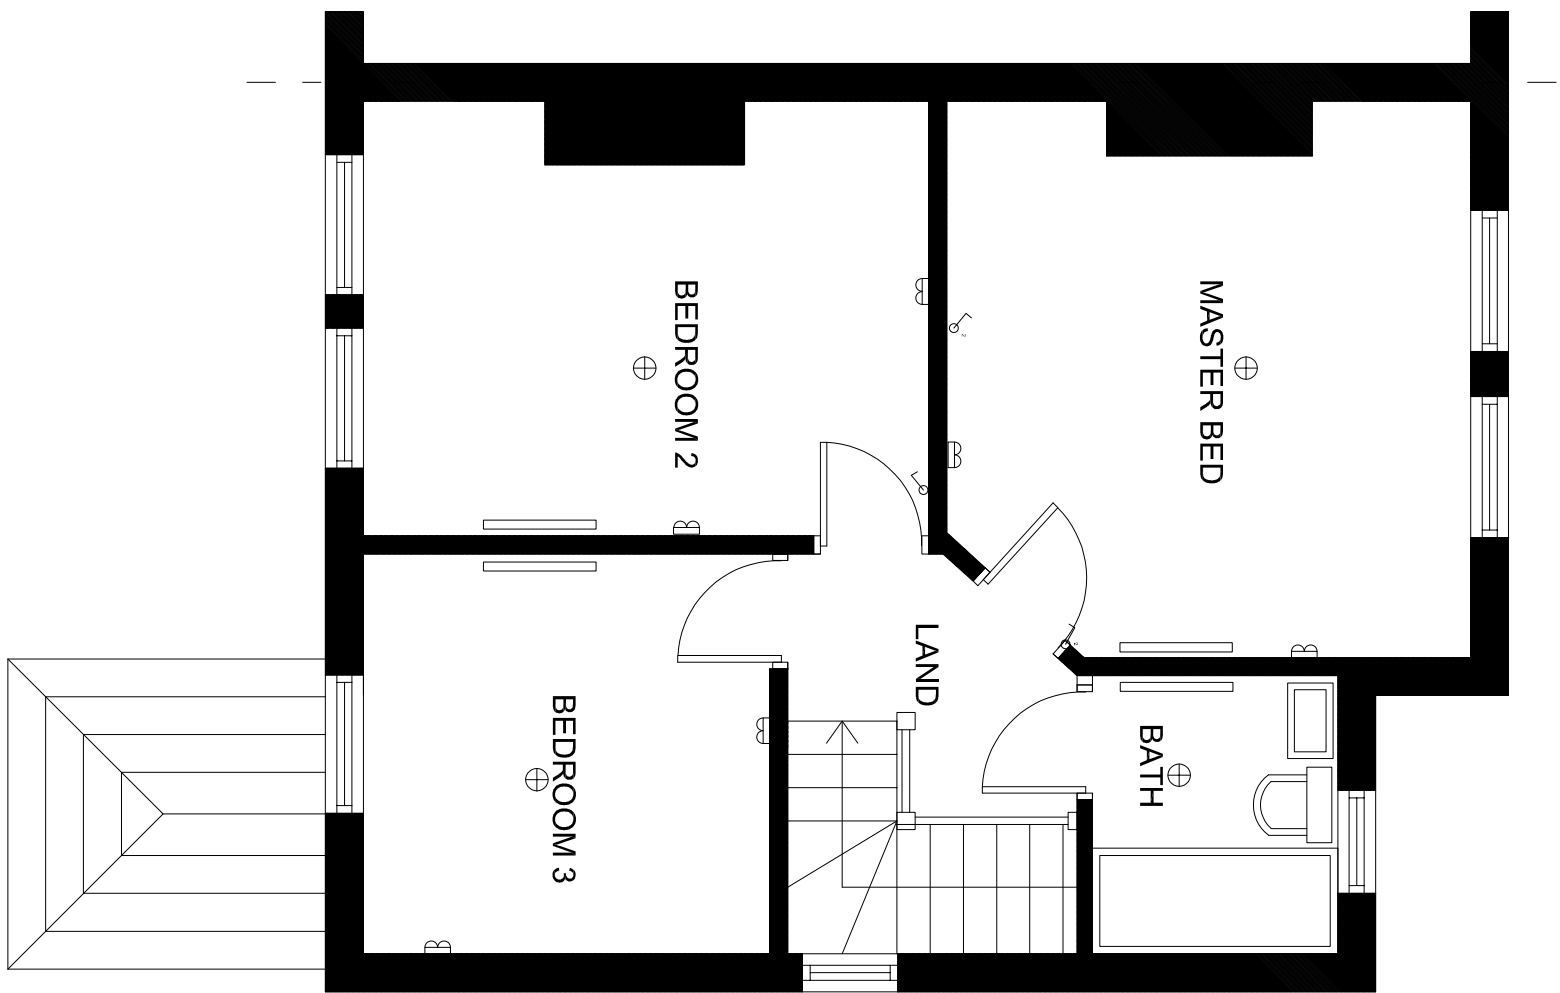

EXISTING FIRST FLOOR PLAN

No.	Revision/Issue	Date

Firm Name and Address
ANDREW UWINS

Project Name and Address
**37 LONGMEAD AVENUE
BISHOPSTOKE
EASTLEIGH
SO50 6EP**

Project 37 LMA	Sheet EXISTING FLOOR PLANS _002
Date 09/11/2021	
Scale 1:50	