



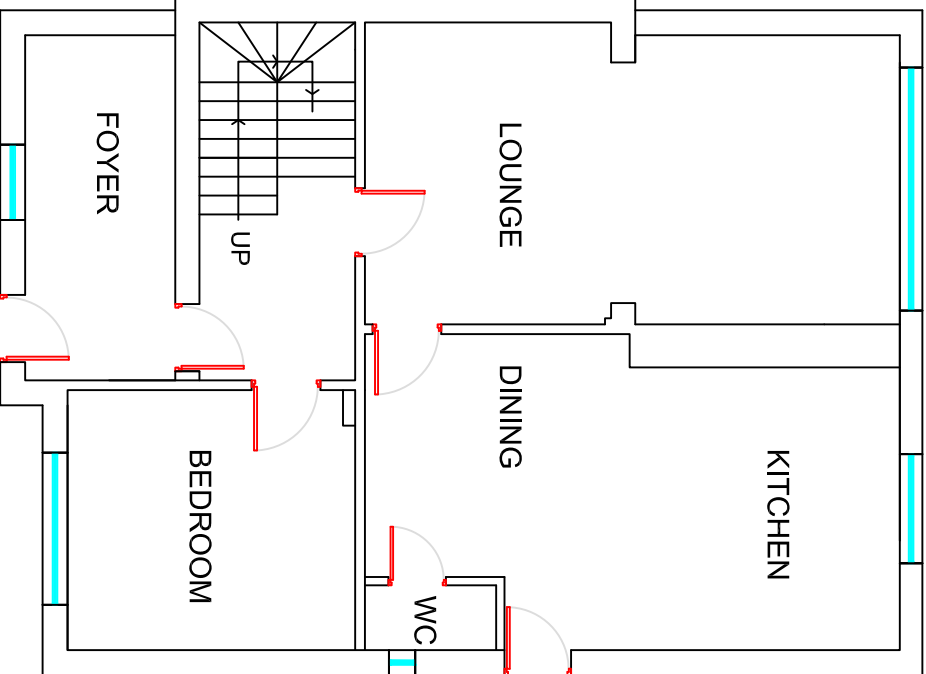

EXISTING G.FLOOR PLAN

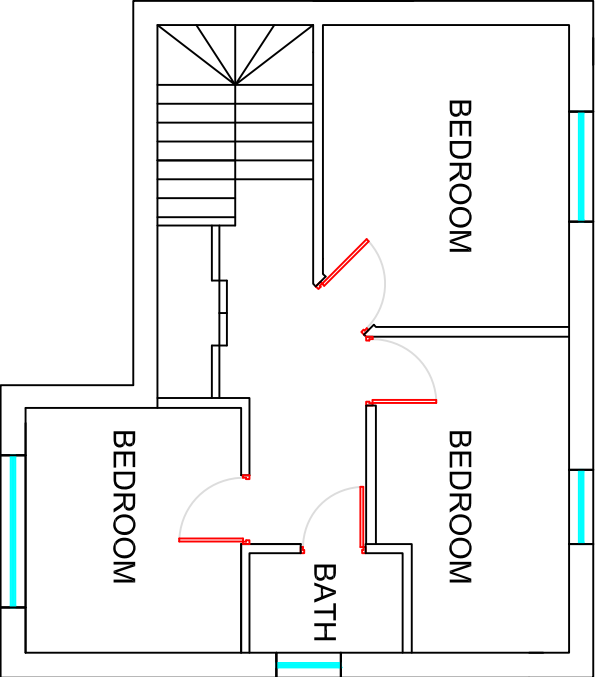

EXISTING F.FLOOR PLAN

PROPOSED ANNEX AND REAR EXTENSION FOR MR.HASSAN AT 48, LAWN ROAD, EASTLEIGH	
Scale:1:100@A3	DWG NO:002
Drawn:Jay	Date:14/05/2022
 LG PLANNING LIMITED 81, GOLDEN GROVE SOUTHAMPTON-SO14 1RA E-Mail:j.s.kumaragun@gmail.com	