


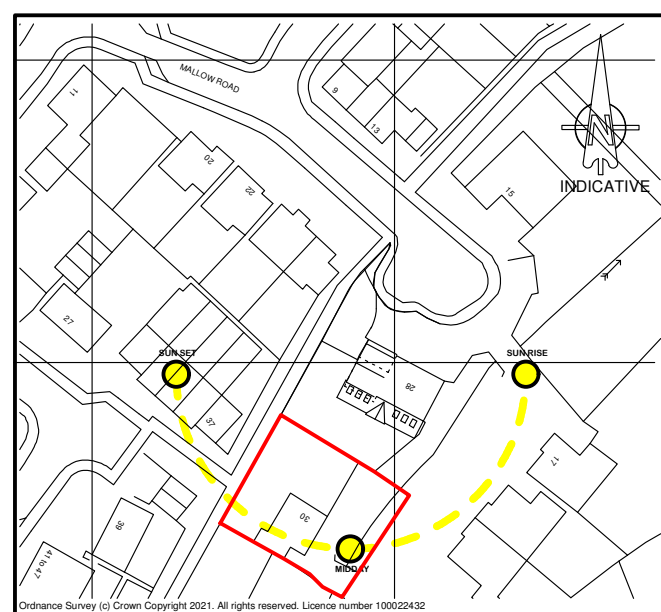


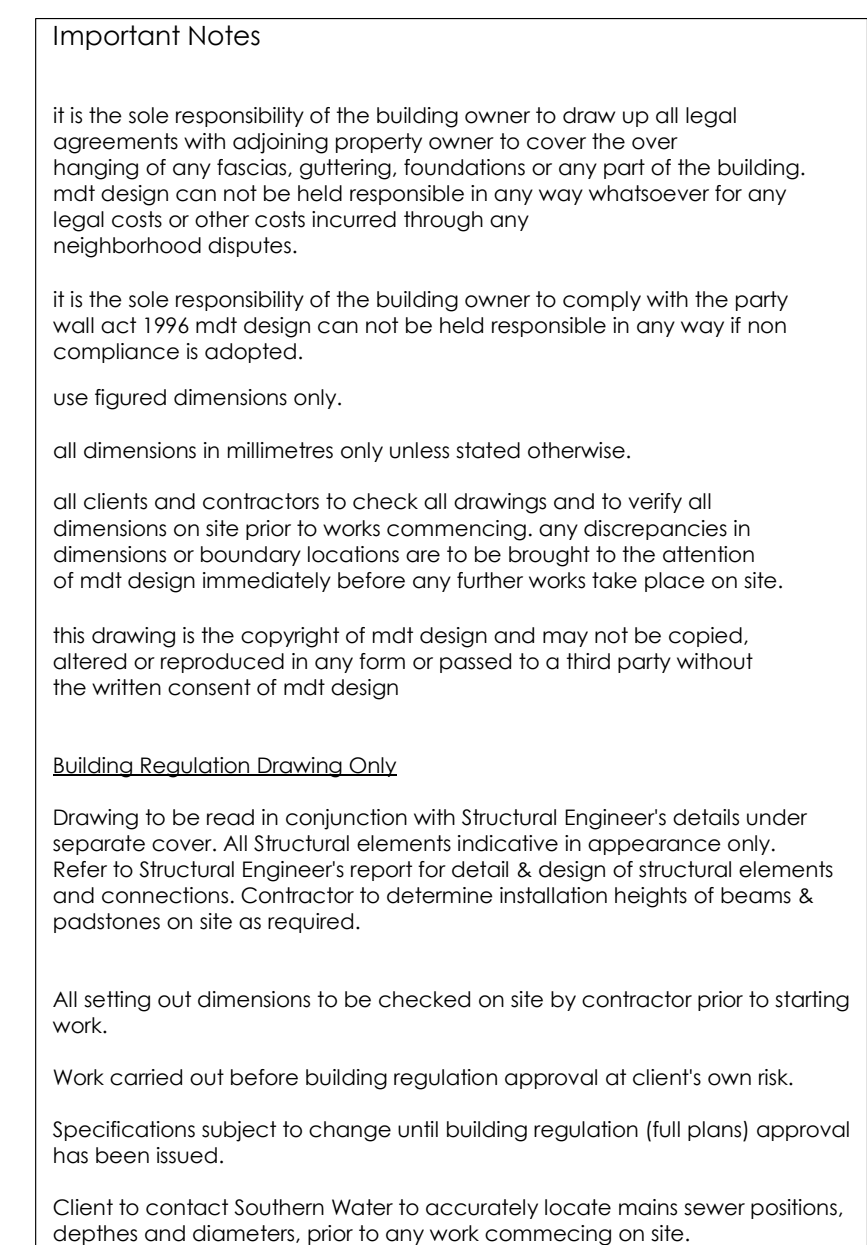

Location Plan 1:1250

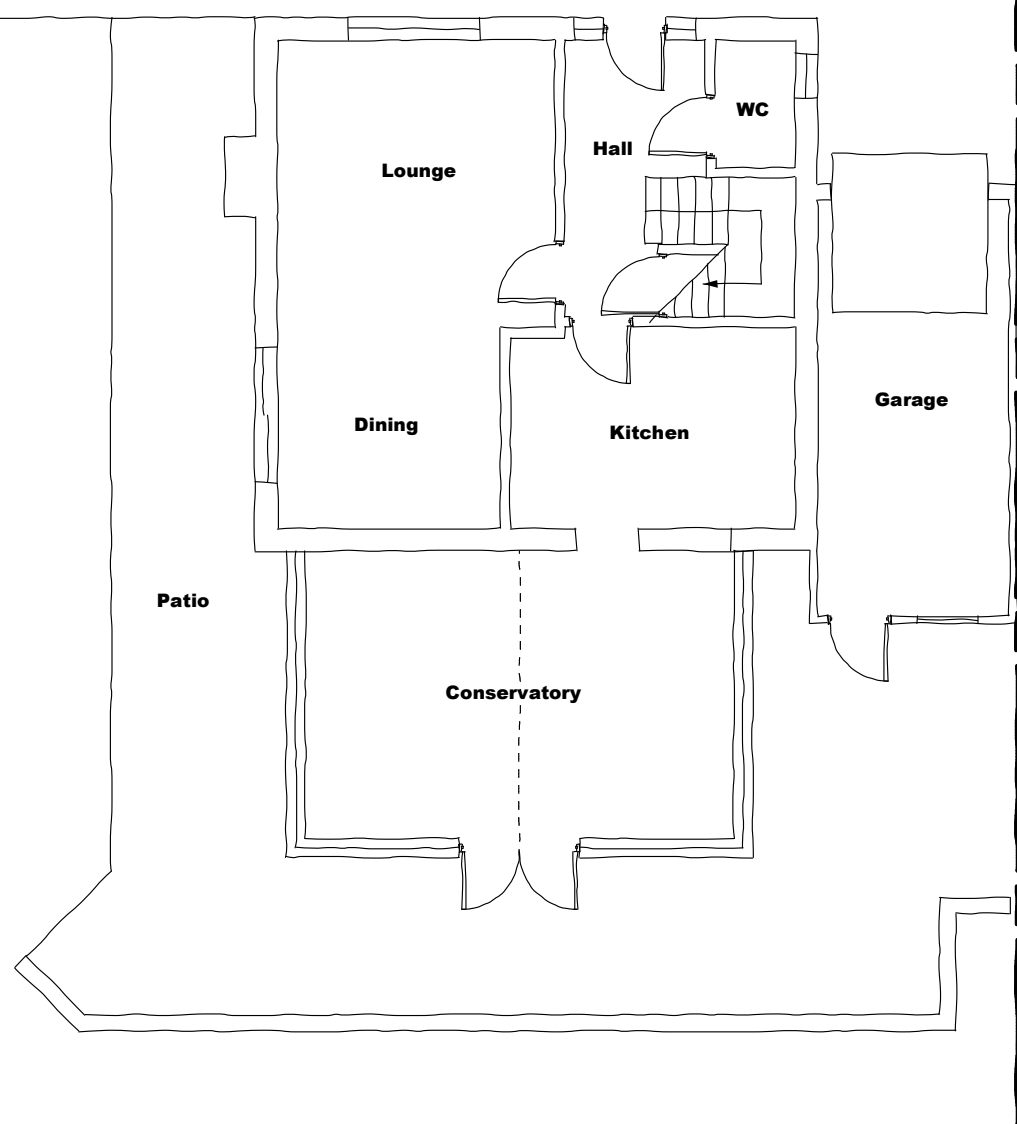

Existing Ground Floor Plan 1:100

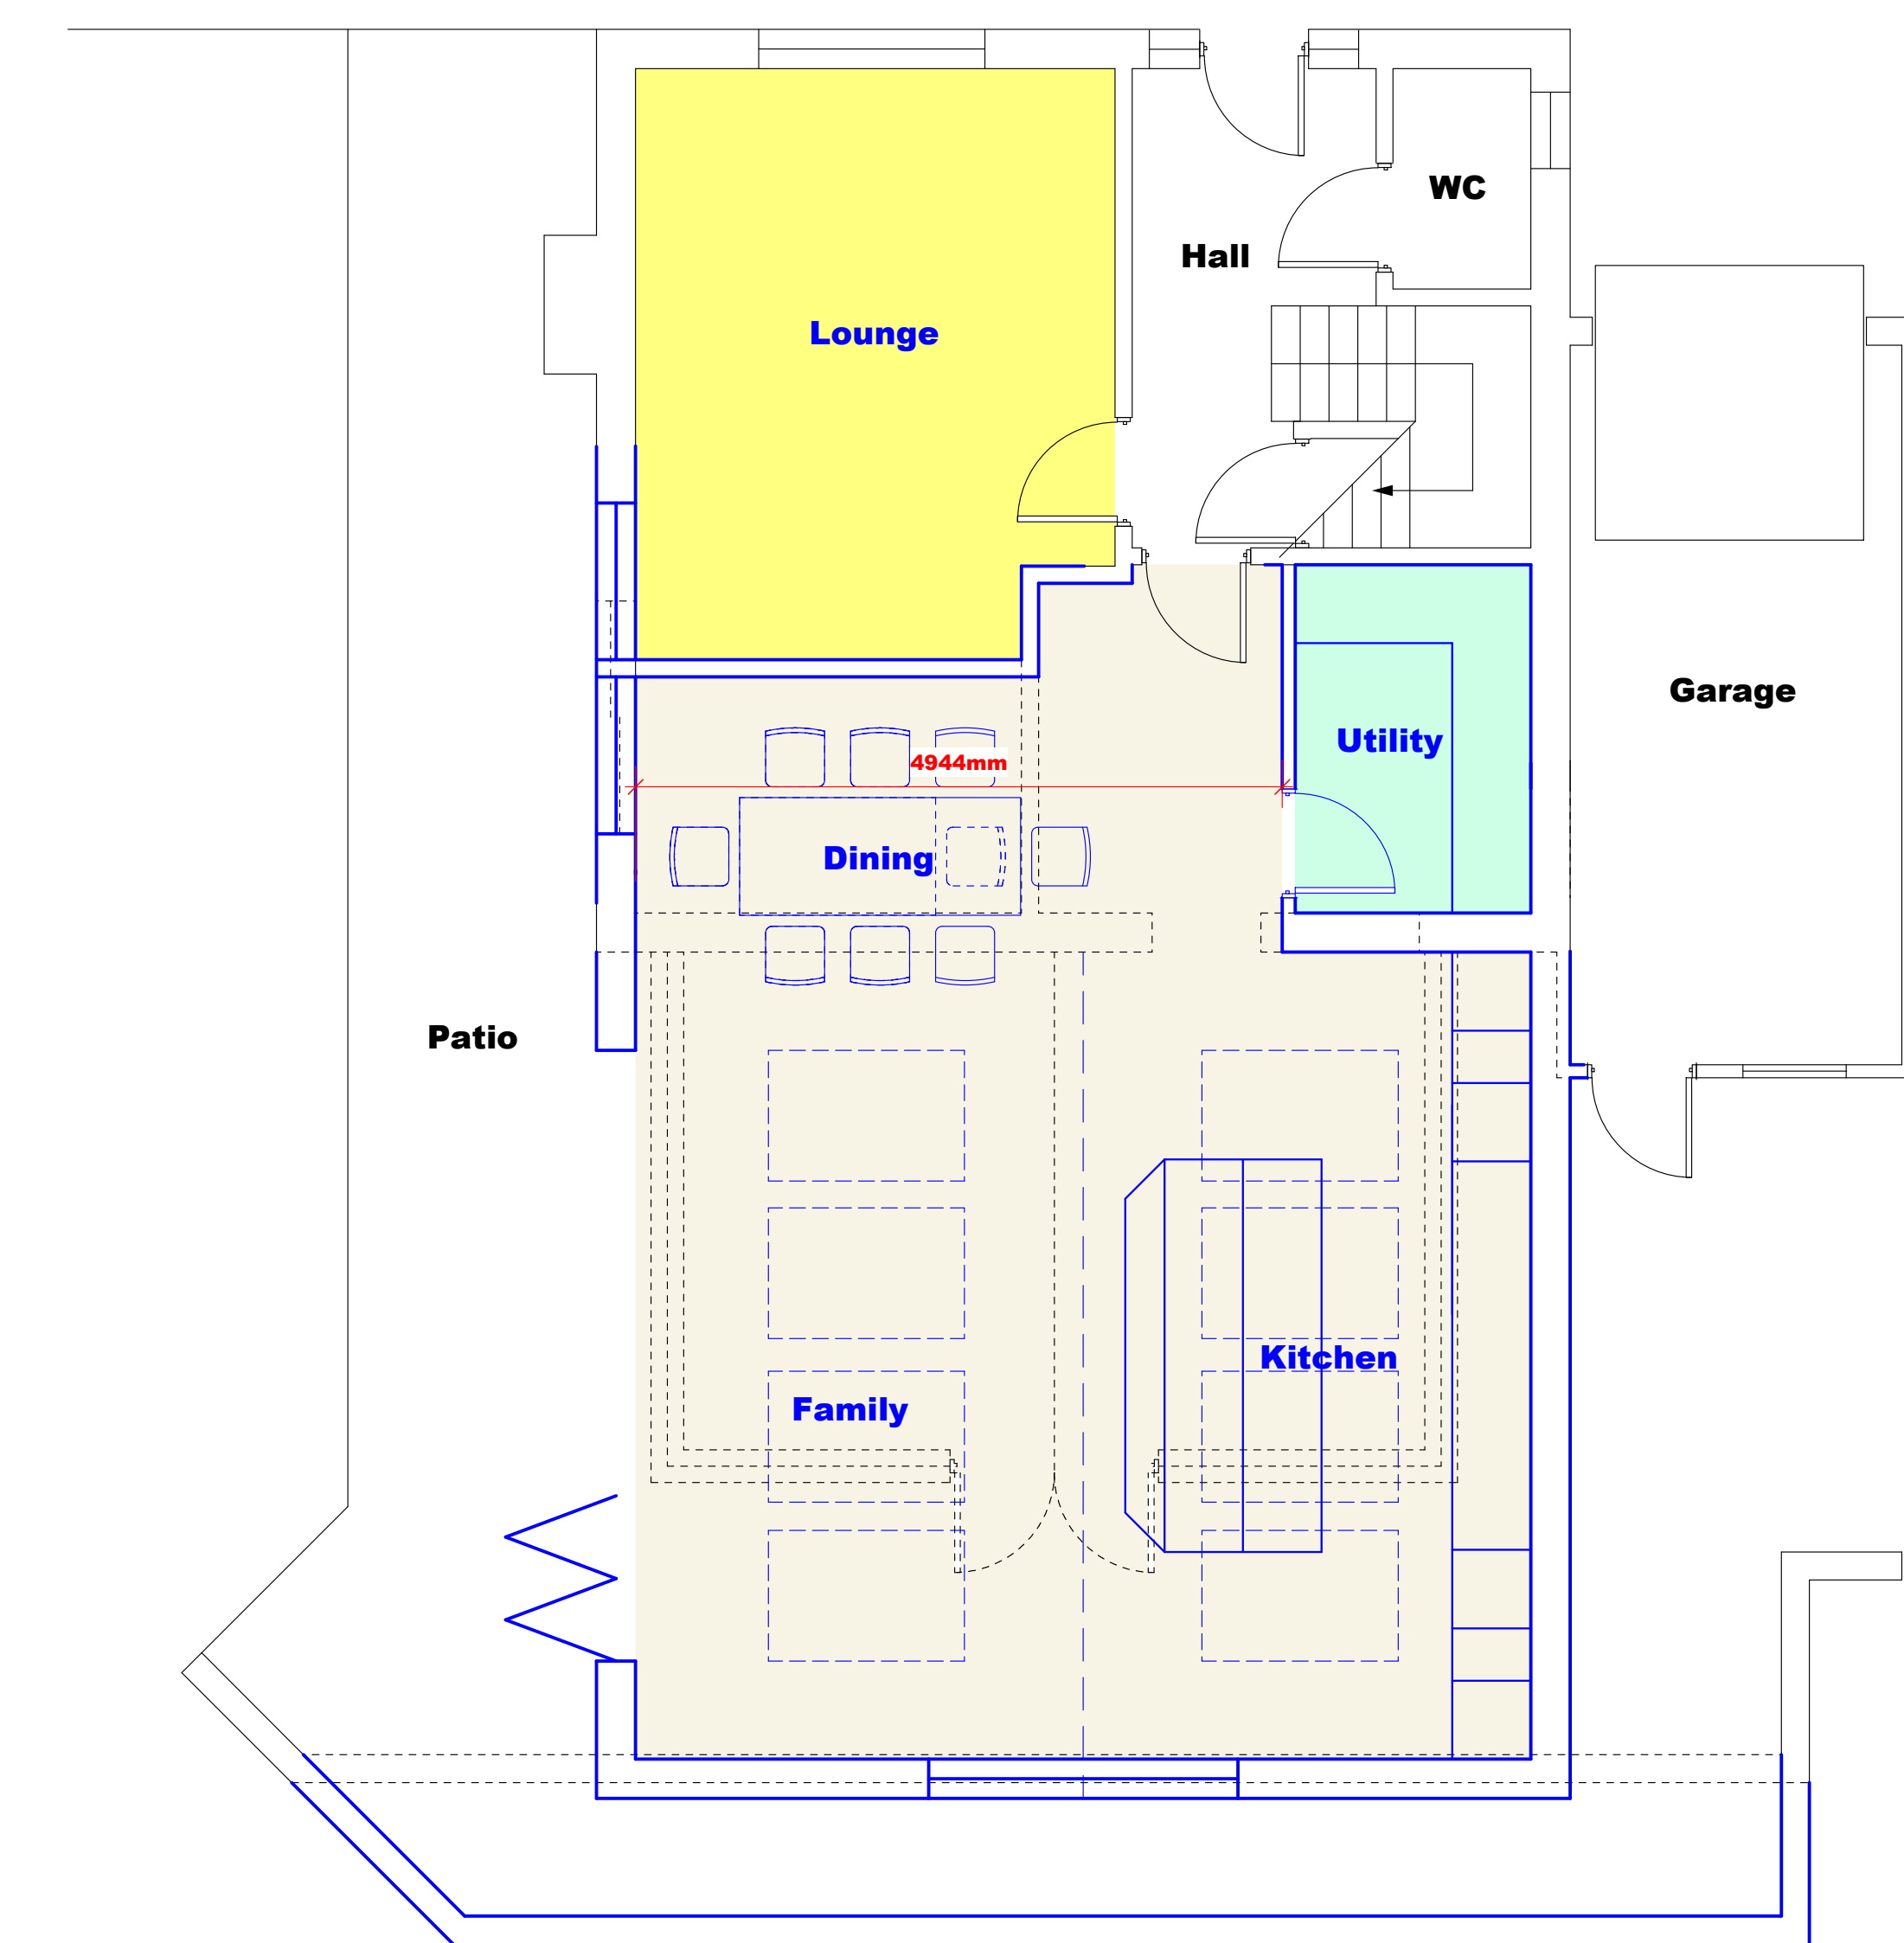

Proposed Ground Floor Plan 1:50

project

**30 Mallow Road
Hedge End
Southampton
Hampshire
SO30 4TR**

client

Mr & Mrs Webber

drawing

Proposed Alterations

stage

Stage 1 - Survey

Stage 2 - Design

scale	date
1:100 & 1:50@A1	May 2021

job no._	dwg no._	revision
2760/05_	01_	B

The Studio, 1A Portsmouth Road
Fishers Pond
Hampshire
SO50 7HF

T. 023 8069 3924
M. 07881 587261
E. info@mdtdesign.co.uk
W. www.mdtdesign.co.uk

