





PROPOSED REAR ELEVATION
(SOUTH WEST FACING)

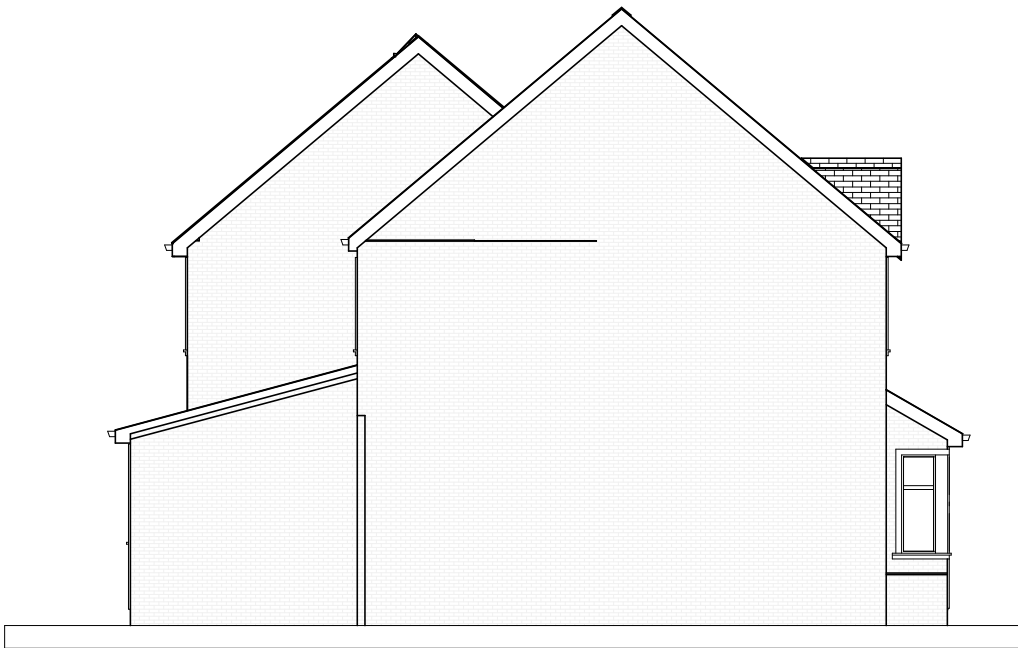

PROPOSED SIDE ELEVATION
(SOUTH EAST FACING)



PROPOSED FRONT ELEVATION
(NORTH EAST FACING)

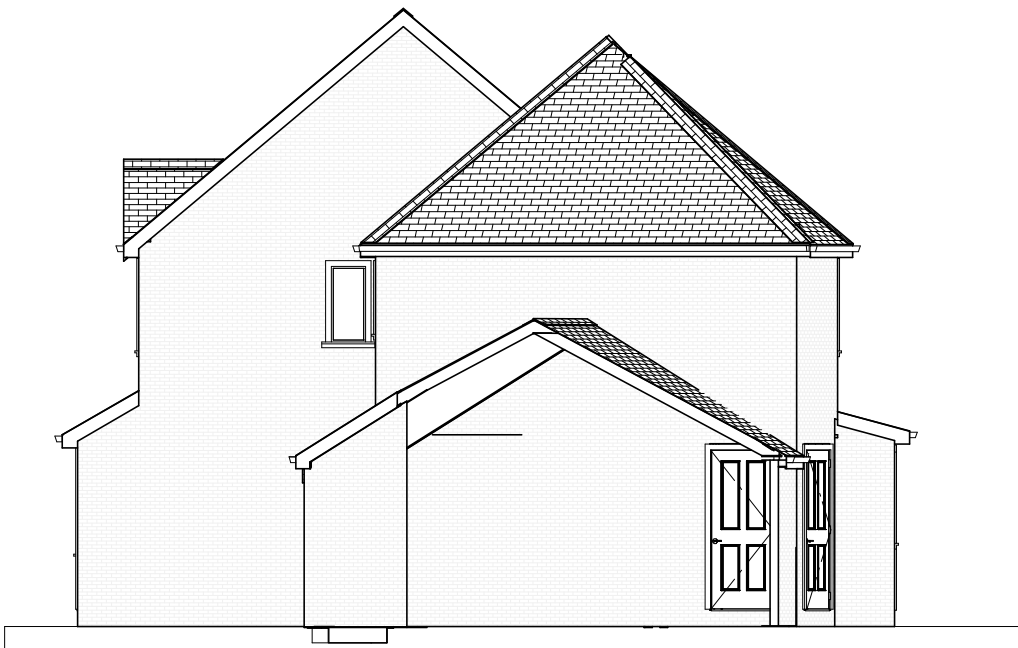

PROPOSED SIDE ELEVATION
(NORTH WEST FACING)

NOTES:
1) ALL DRAWINGS SUPPLIED BY DWG PLANS ARE TO BE USED FOR PLANNING PERMISSION PURPOSES ONLY AND NOT TO BE USED FOR BUILDING REGULATION PURPOSES.
2) THE CONTRACTOR, SUB-CONTRACTOR OR SUPPLIER IS TO CHECK ALL RELEVANT DIMENSIONS, LEVELS, EXISTING STRUCTURE AND MATERIALS PRIOR TO COMMENCING THE WORKS.
© THIS DRAWING IS COPYRIGHT AND MAY NOT BE COPIED, TRACED, ALTERED OR REPRODUCED WITHOUT WRITTEN PERMISSION FROM DWG PLANS.



DWG PLANS			35 Cranmer Drive, Nursling, Southampton, SO16 0TD		
			Mobile: 07851229345, Email: info@dwgplans.co.uk		
			TITLE		
			Proposed elevations		
			16 Epsom Close, Horton Heath, SO50 7NZ		
			SIZE	DWG NO	REV
			A3	DWG PLANS 01806	A
			CLIENT: Mr Florentin		
			SCALE: 1:100 @ A3		SHEET 1 of 1

	NAME	DATE
DRAWN	PRB	10/05/2022
UNLESS OTHERWISE SPECIFIED DIMENSIONS ARE IN MILLIMETERS		