



Proposed Floor Plan

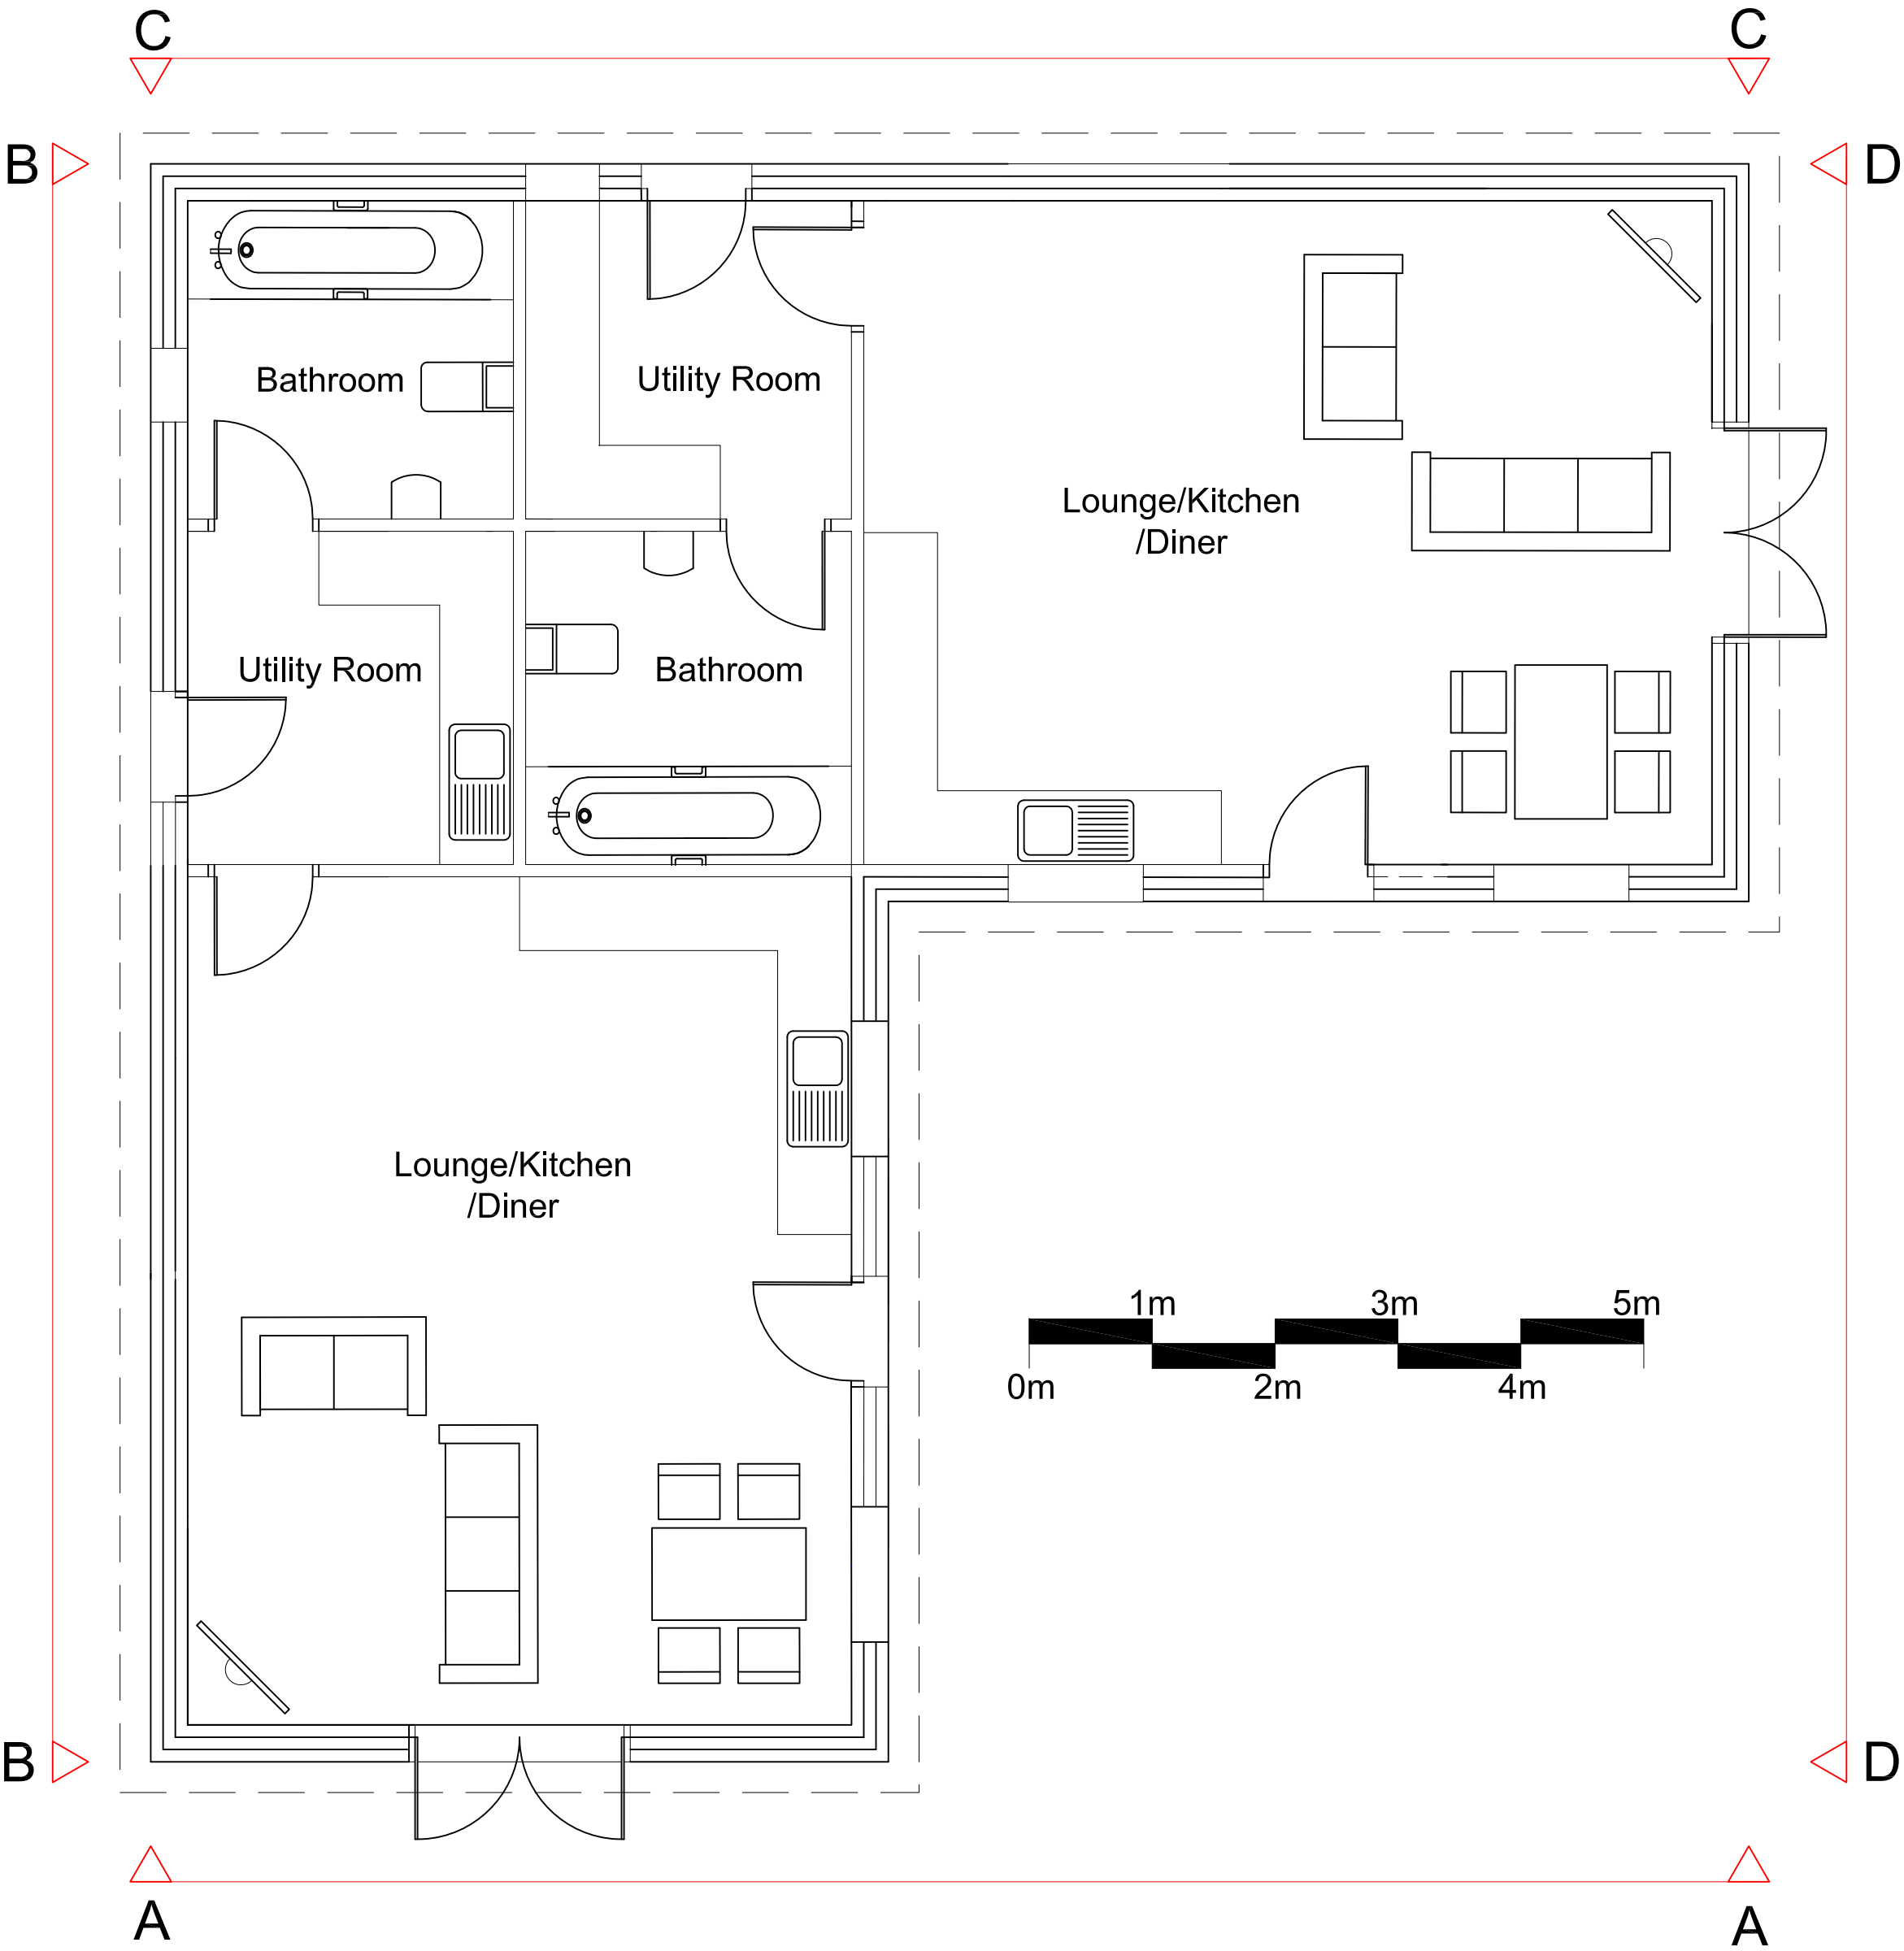


1:50 @ A1

Elevation A-A

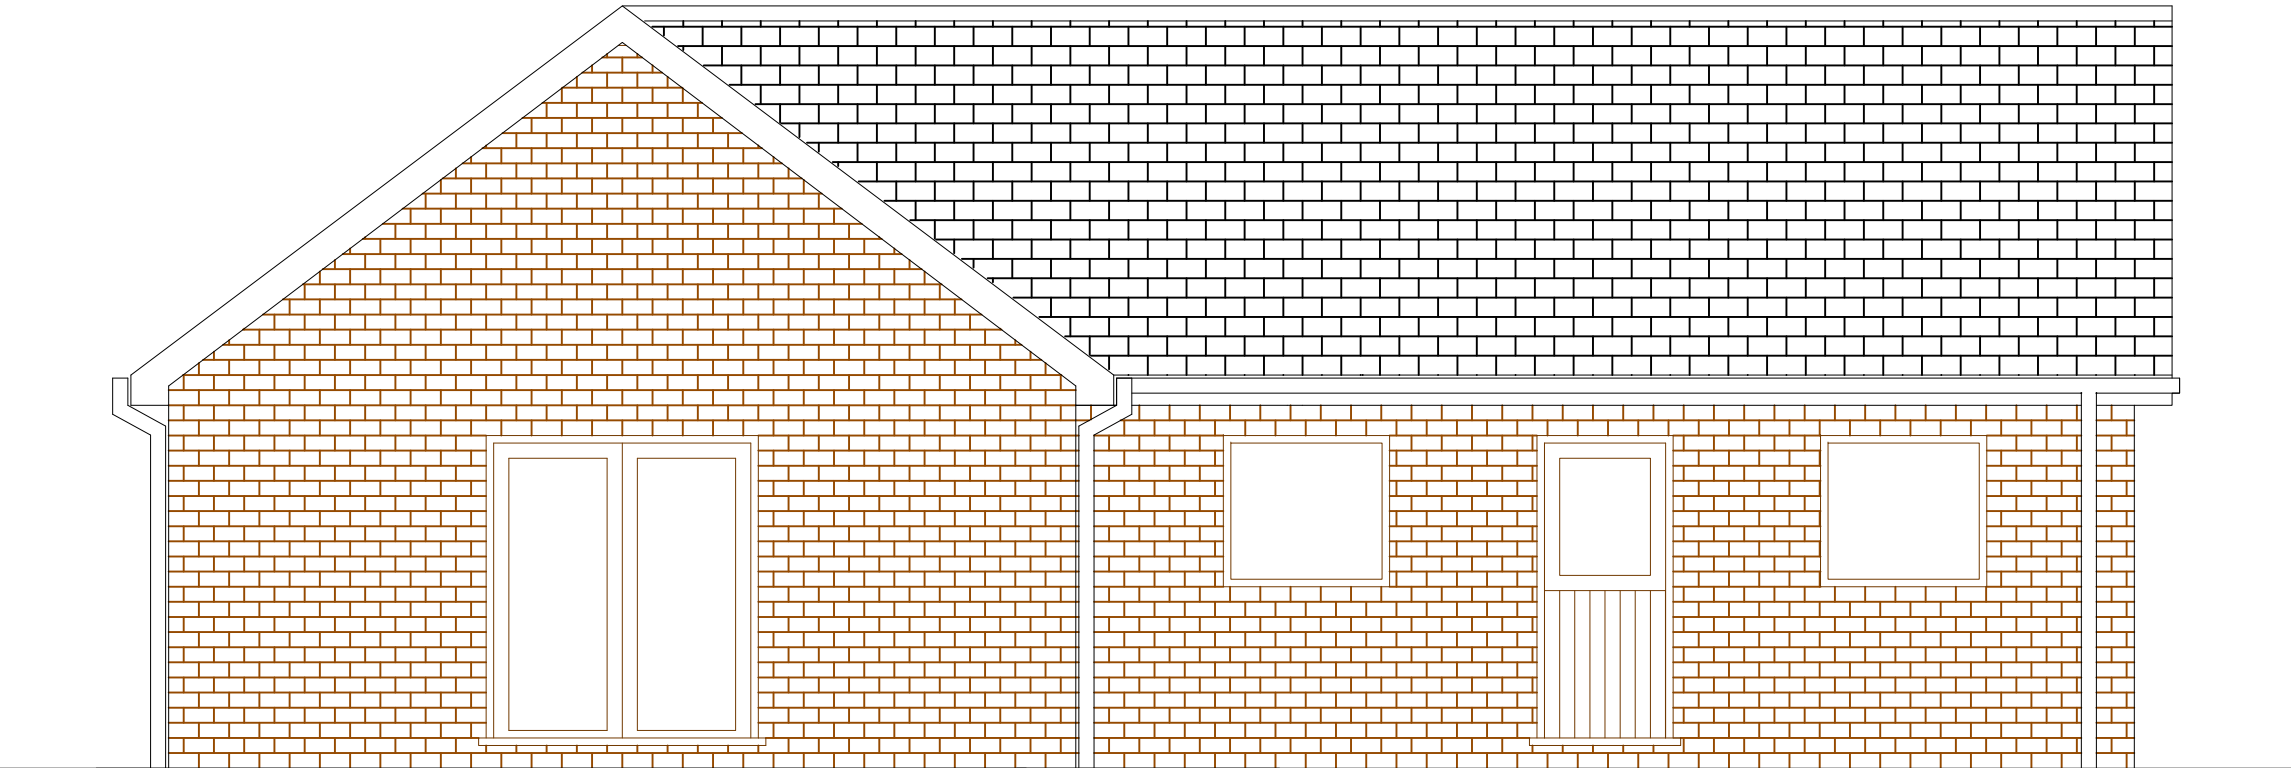


1:50 @ A1

Elevation B-B

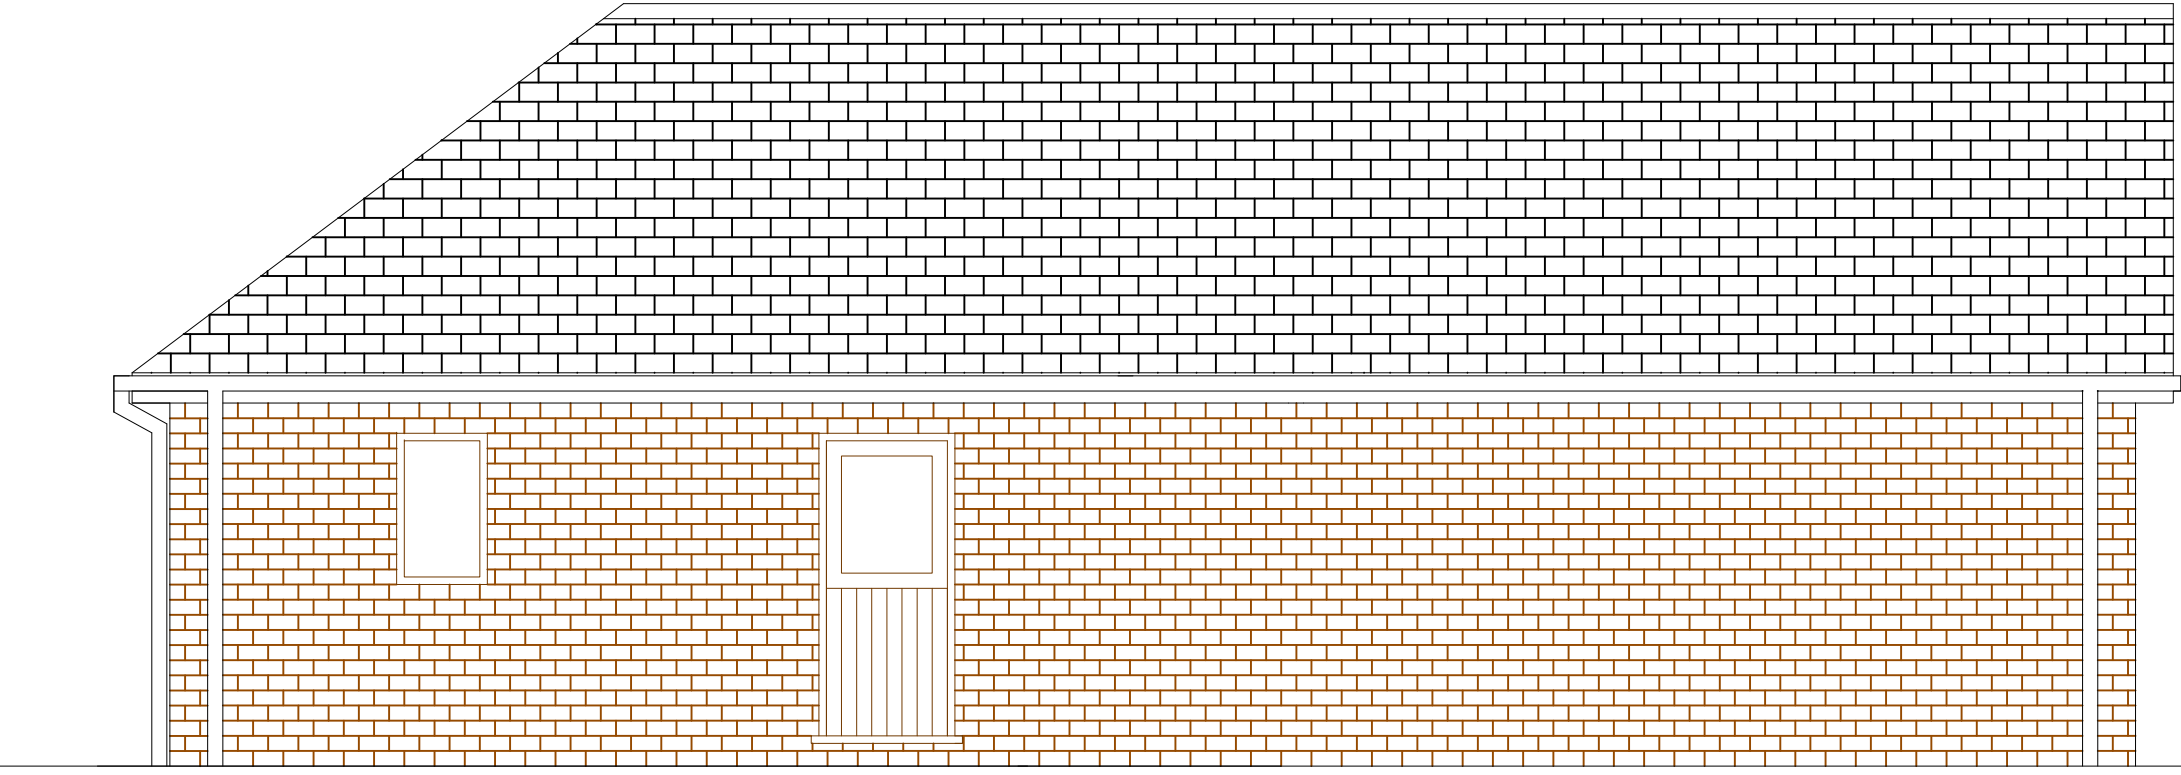


1:50 @ A1

Elevation C-C

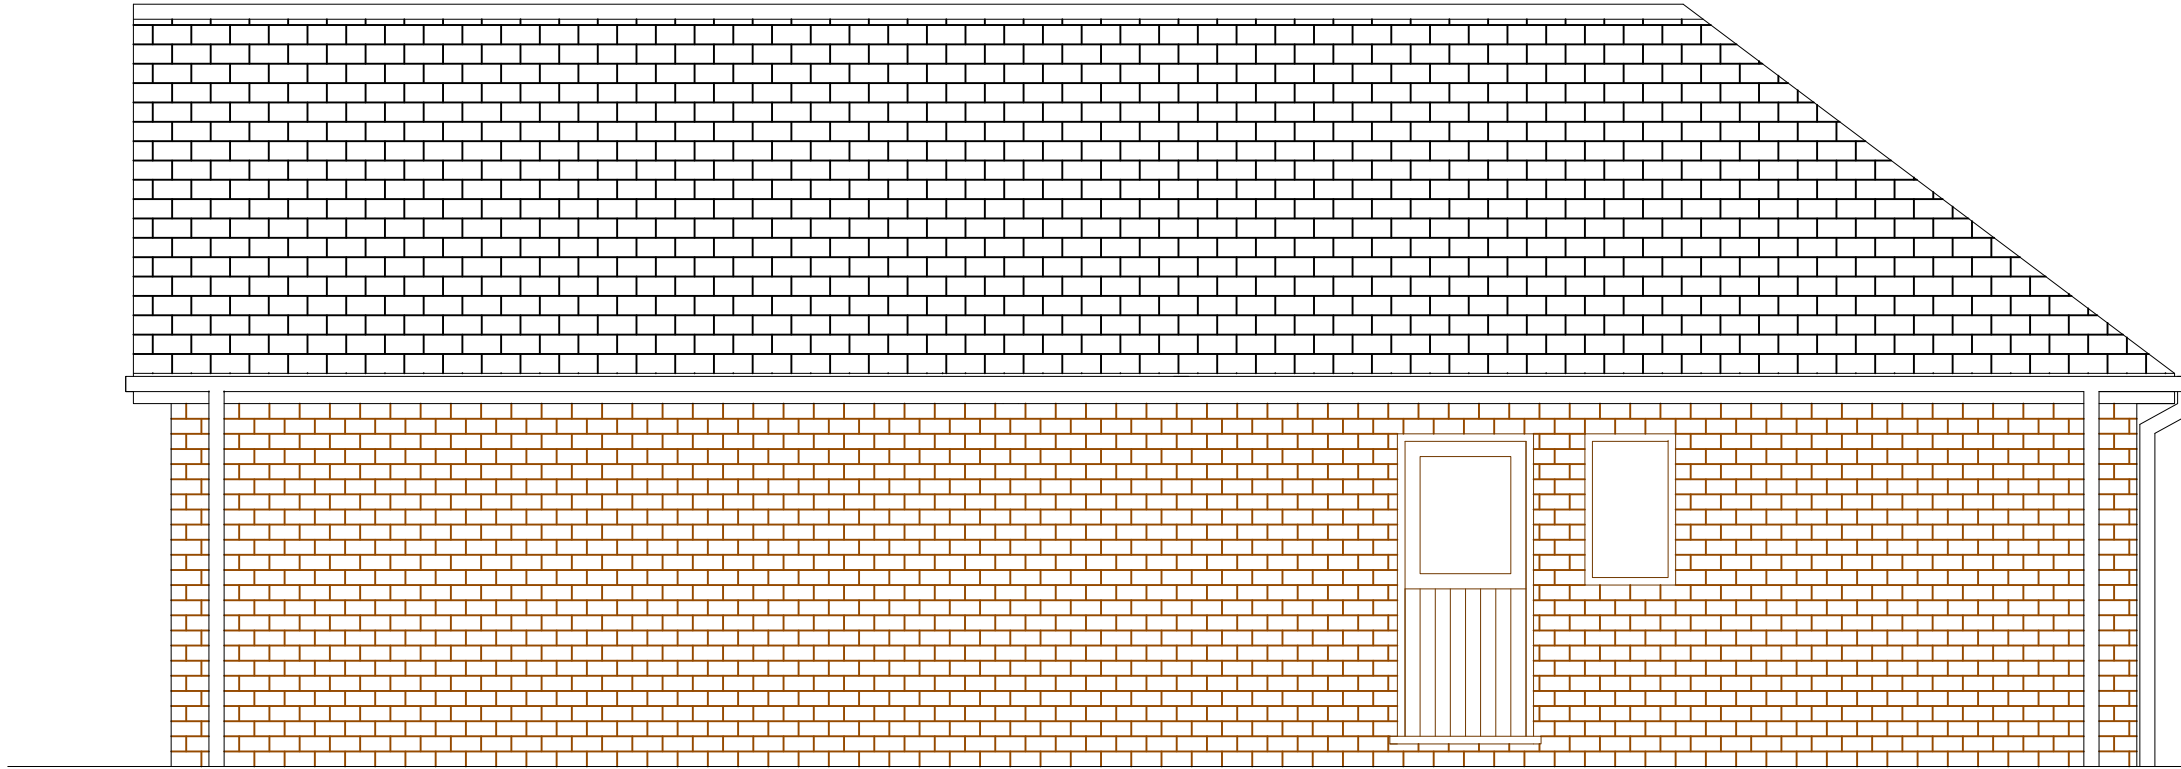

1:50 @ A1

Elevation D-D

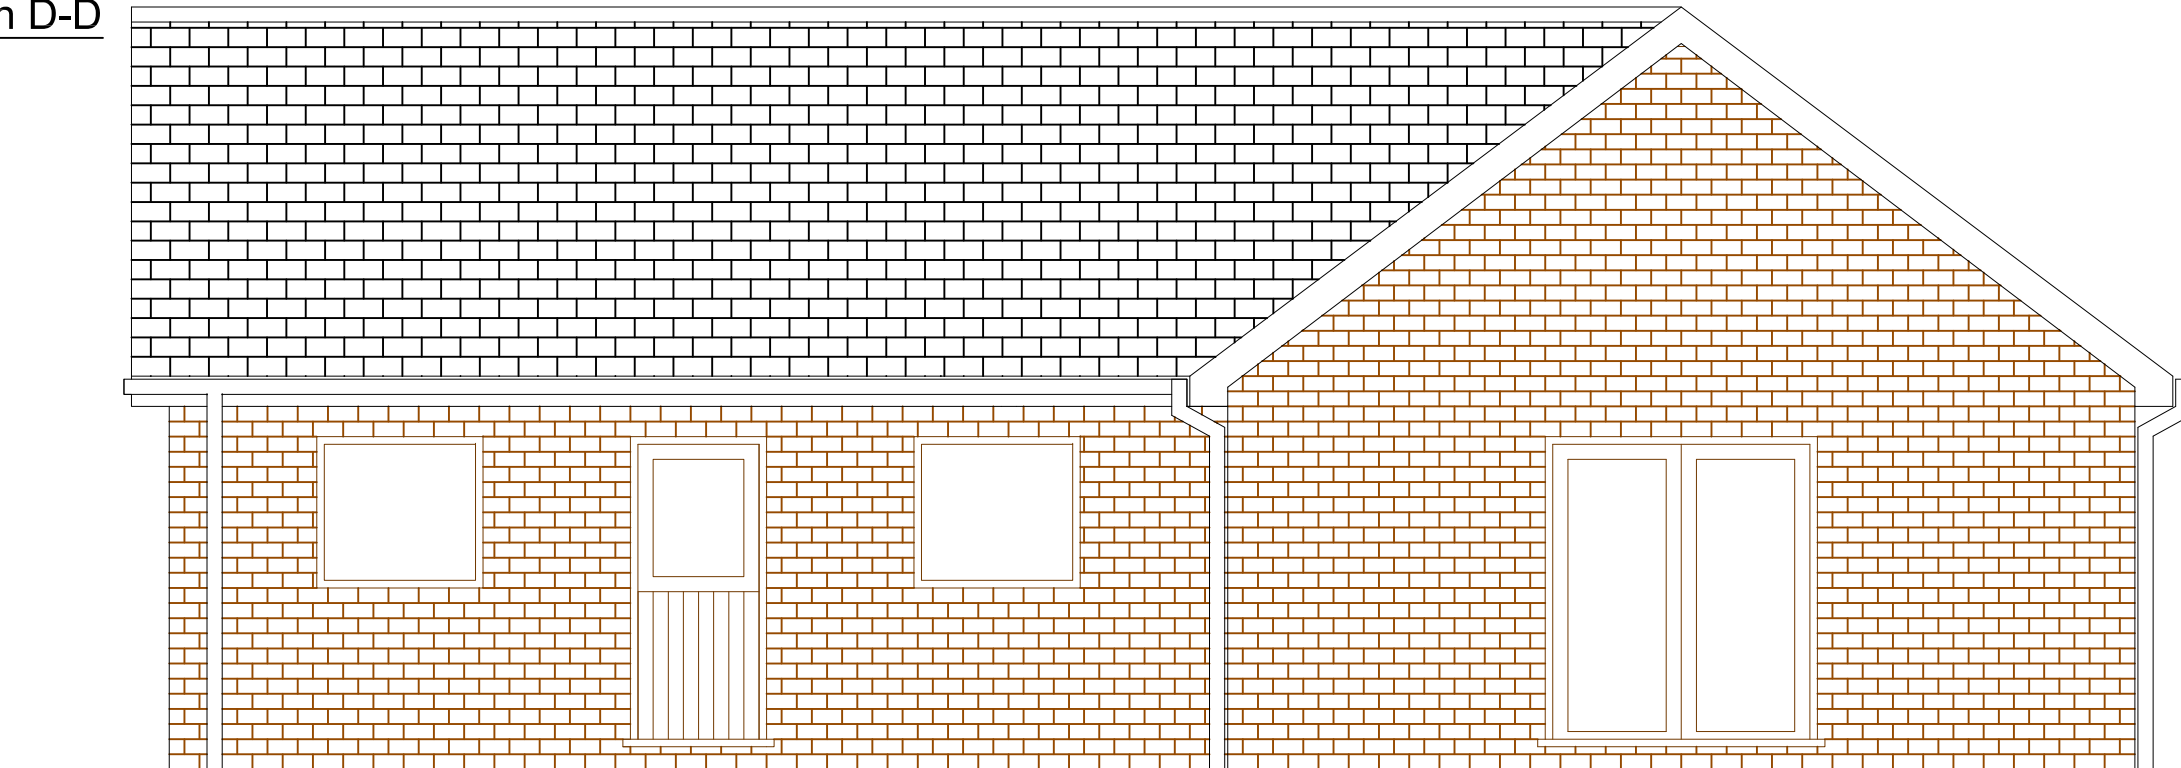

1:50 @ A1

Material Details

WALLS:
Cavity walls with blockwork internally and brickwork externally. Colour of brickwork to be confirmed.

ROOF:
Cement fibre slates

WINDOWS & DOORS:
Dark brown hardwood double glazed windows
Dark brown hardwood stable doors (upper part to be double glazed) and patio/bi-fold doors.

Note:

For proposed location of semi-detached day rooms refer to Tirlun Design Associates drawing no. TDA.2685.04

All dimensions shown in millimetres unless stated otherwise

REV	NOTES	BY	DATE
TDA THE GRANARY NEWLAND FAWR FARM LLANGAN CF35 5DN TEL: 01446 789367  Environment • Landscape • Design			
CLIENT MR. JIMMY BOWERS			
DRAWING NUMBER TDA.2685.05		SCALE AS SHOWN	
DRAWN RHC		DATE MAY 2022	
PROJECT PROPOSED EXTENSION TO EXISTING GYPSY & TRAVELLER SITE AT BLIND LANE, HEDGE END			
DRAWING TITLE PROPOSED SEMI-DETACHED DAY ROOMS (PLAN & ELEVATIONS)			