


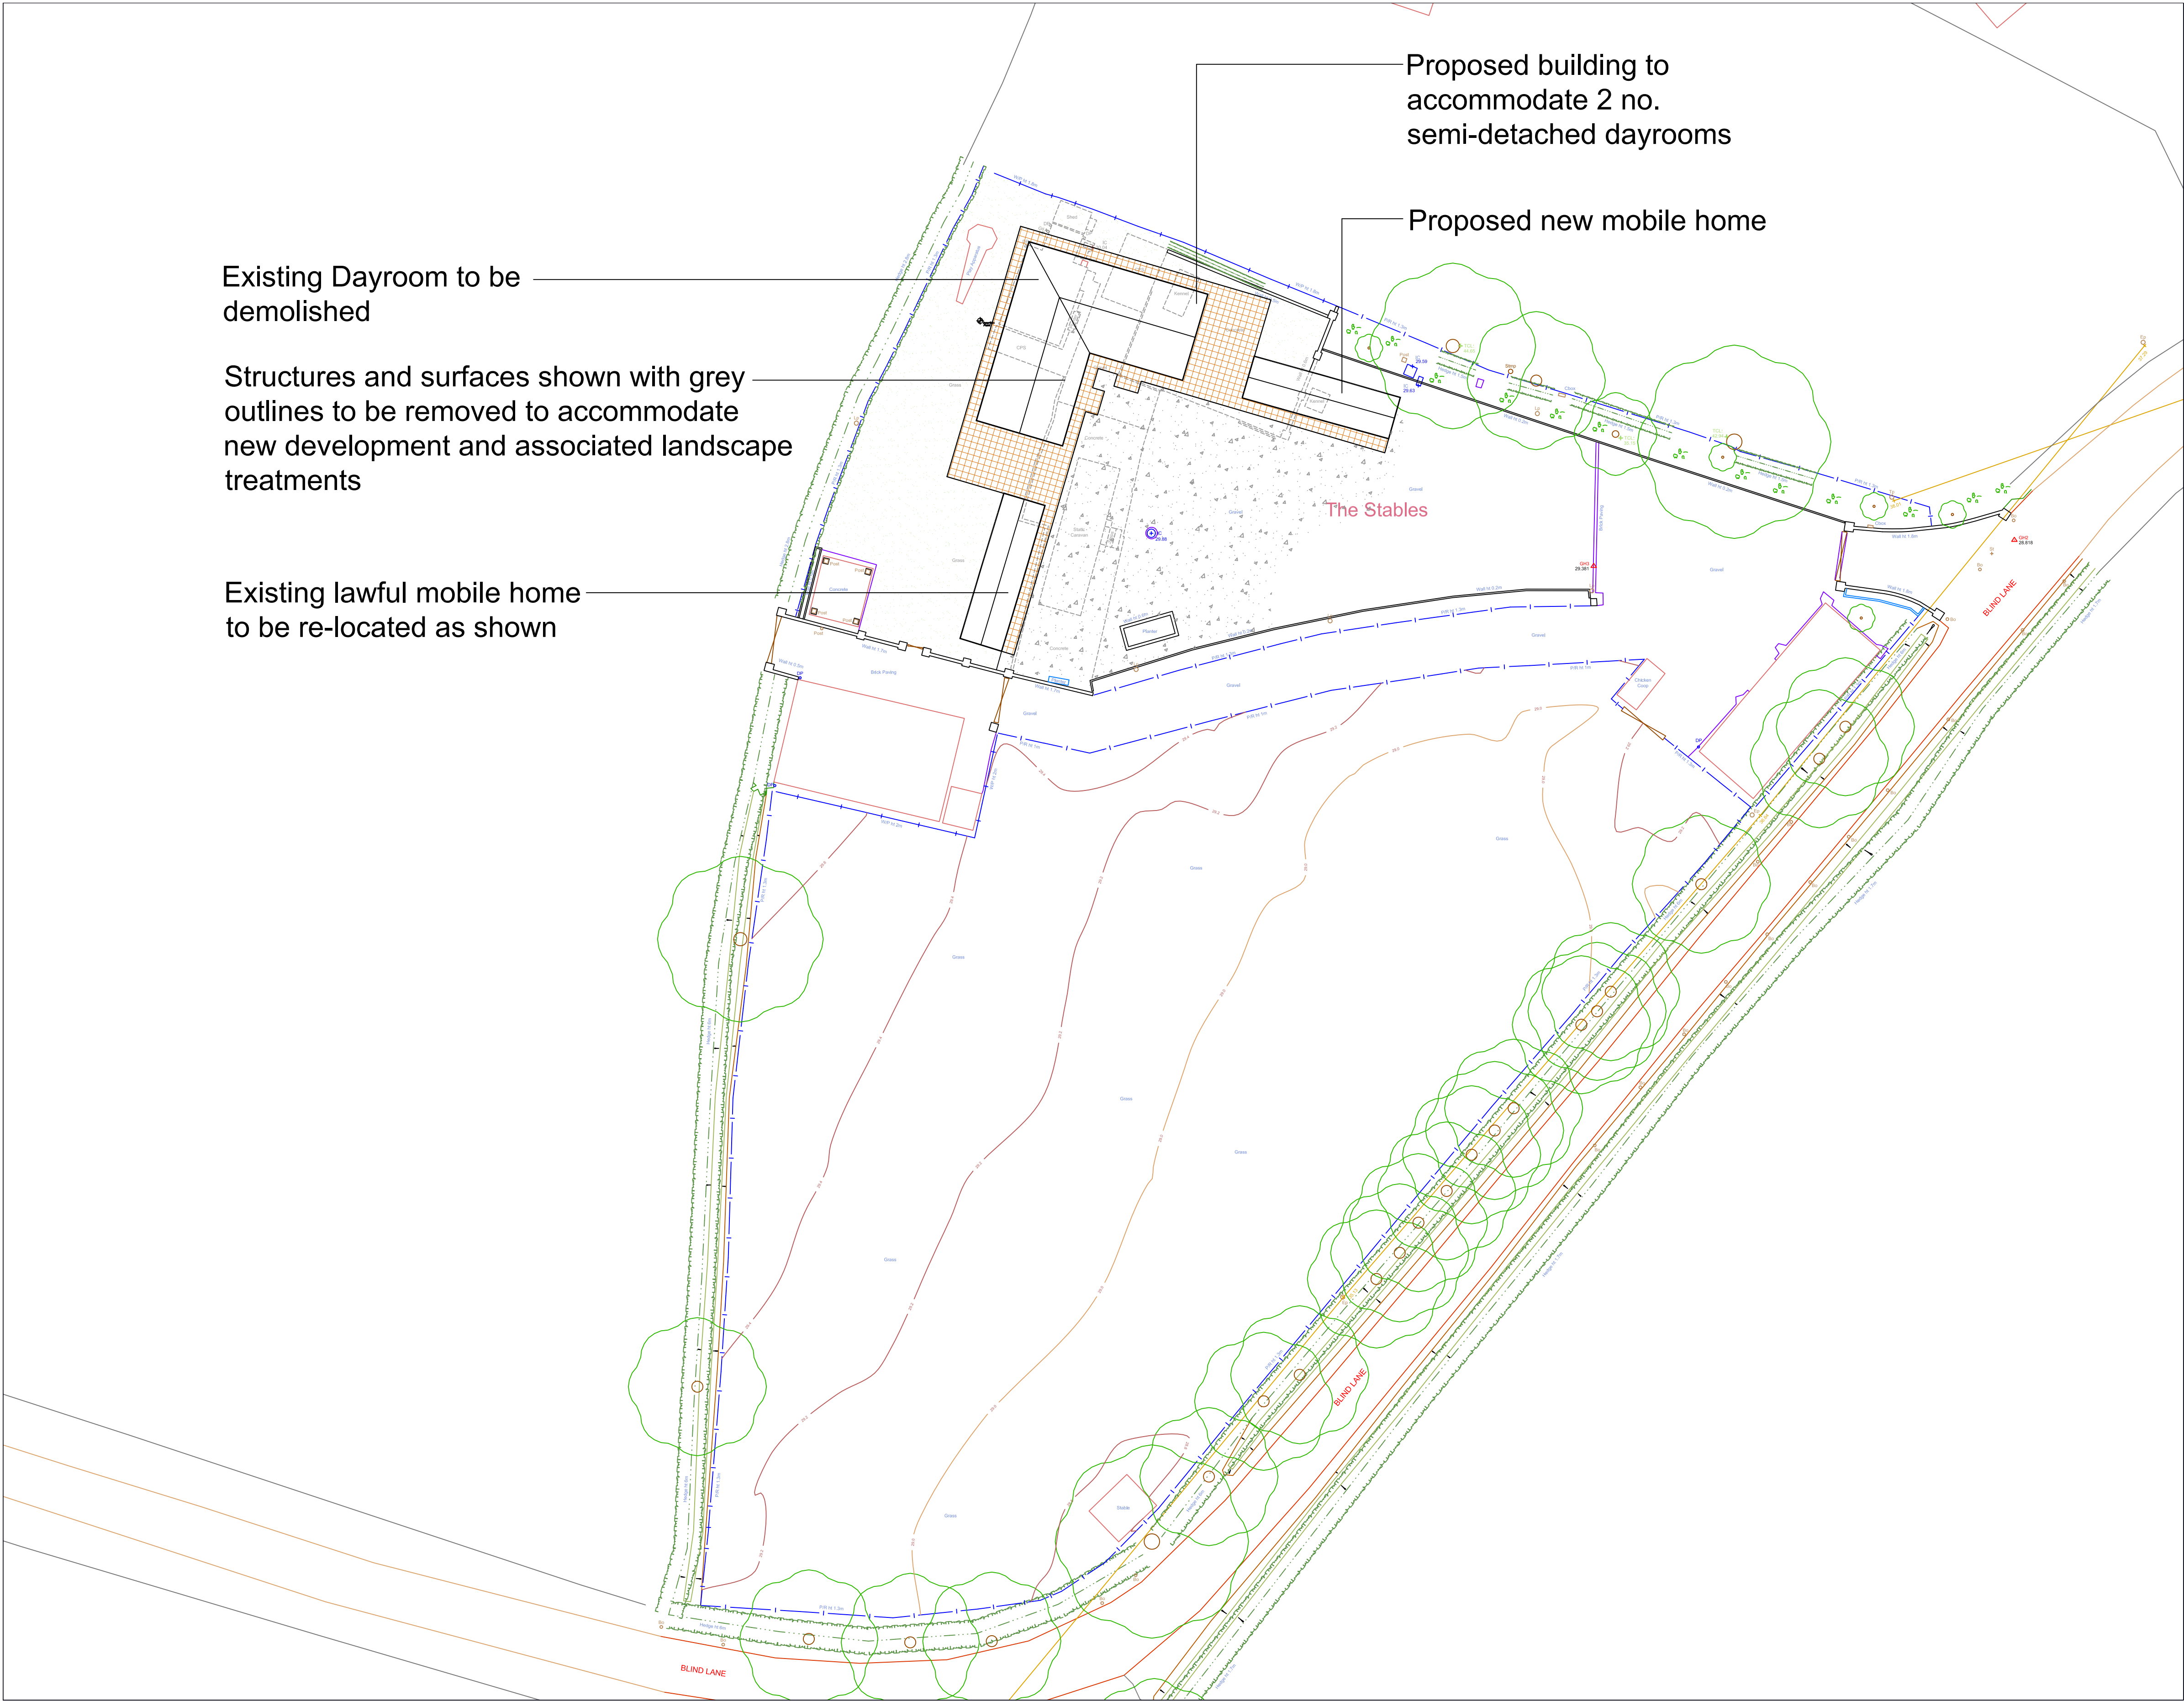

KEY:
EXISTING SITE FEATURES

Buildings	Overhead Cable	IC	Inspection chamber	Bo	Bollard
Wall	Concrete edge	Plnv	Pipe invert	IB	Illuminated bollard
Kerb line	Tarmac edge	Gy	Gully	Bn	Rubbish bin
Line marking	Grass verge	Bg	Back gully	Vp	Vent pipe
Drop kerb	Canopy/Overhang	Dp	Down pipe	Grl	Ground light
Centre line	Verge	Pipe	Pipe above ground	Lbox	Letter box
Top of bank	Bottom of bank	MH	Manhole	Stmp	Tree Stump
1	Station and Name	WL	Water level	Sty	Stile
100,000	Station Level	FI	Flood light	IFL	Internal floor level
Tree / Bush / Sapling		Lp	Lamp post	THL	Threshold level
Area of Undergrowth		Tp	Telegraph post	Sp	Sign post
Woodland		Ep	Electricity post	TH	Triahole
R: Ridge Level		TI	Traffic light	BH	Borehole
E: Eaves Level		Bus	Bus stop	ELC	Electric
F: Flat Roof Level		Sv	Stop valve	BT	British Telecom
Gate		St	Stop tap	Cbox	Control box
		Er	Earth rod	TT	Concrete paving slabs
		Wm	Water meter	BP	Brick paved
Fence types:		Gas	Gas valve	CPS	
IW	Interwoven	Av	Air valve	CVR	Cover
IR	Iron Railings	ICU	Unidentified inspection	Rwall	Retaining wall
WM	Wire Mesh	Wo	Wash out	TWL	Top of Wall Level
PIR	Post & Rail	Re	Rodding eye	TCL	Tree canopy level
PW	Post & Wire	BB	Belisha beacon	G:	Girth
CL	Chain Link	CTV	Cable tv	MG	Multi girth
WIP	Wooden Panels	Mkr	Marker post	IC	Inspection chamber
CB	Close Boarded	Gmkr	Gas marker post	CL:	Cover level
SIP	Steel Pallsade	So	Soffit	IL:	Invert level
		Fh	Fire hydrant	UTR	Unable to raise

PROPOSED SITE FEATURES

HARD LANDSCAPE KEY:

	PROPOSED GRAVEL AREAS (Gravel to match existing)
	PROPOSED PATIO AREAS (Patios to be constructed using 450x450mm PCC flag paviours. Type & colour to be agreed with client)

SOFT LANDSCAPE KEY:

	PROPOSED LAWN AREAS (Existing grass areas to be retained and extended as shown)
--	--

Note:
For floor plan and elevations of proposed building accommodating 2 no. semi-detached day rooms refer to Tirlun Design Associates drawing no. TDA.2685.05

REV	NOTES	BY	DATE
TDA THE GRANARY NEWLAND FAWR FARM LLANGAN CF35 5DN TEL: 01446 789367		 Environment • Landscape • Design	
CLIENT MR. JIMMY BOWERS			
DRAWING NUMBER TDA.2685.04		SCALE AS SHOWN	
DRAWN RHC		DATE MAY 2022	
PROJECT PROPOSED EXTENSION TO EXISTING GYPSY & TRAVELLER SITE AT BLIND LANE, HEDGE END			
DRAWING TITLE PROPOSED SITE PLAN			