


4, THURSTON CLOSE, CHANDLER'S FORD, HAMPSHIRE, SO53 2QG


Supplied by: www.ukmapcentre.com
Serial No: 240279
Centre Coordinates: 443780, 121383
Production Date: 16/05/2022 10:56:41

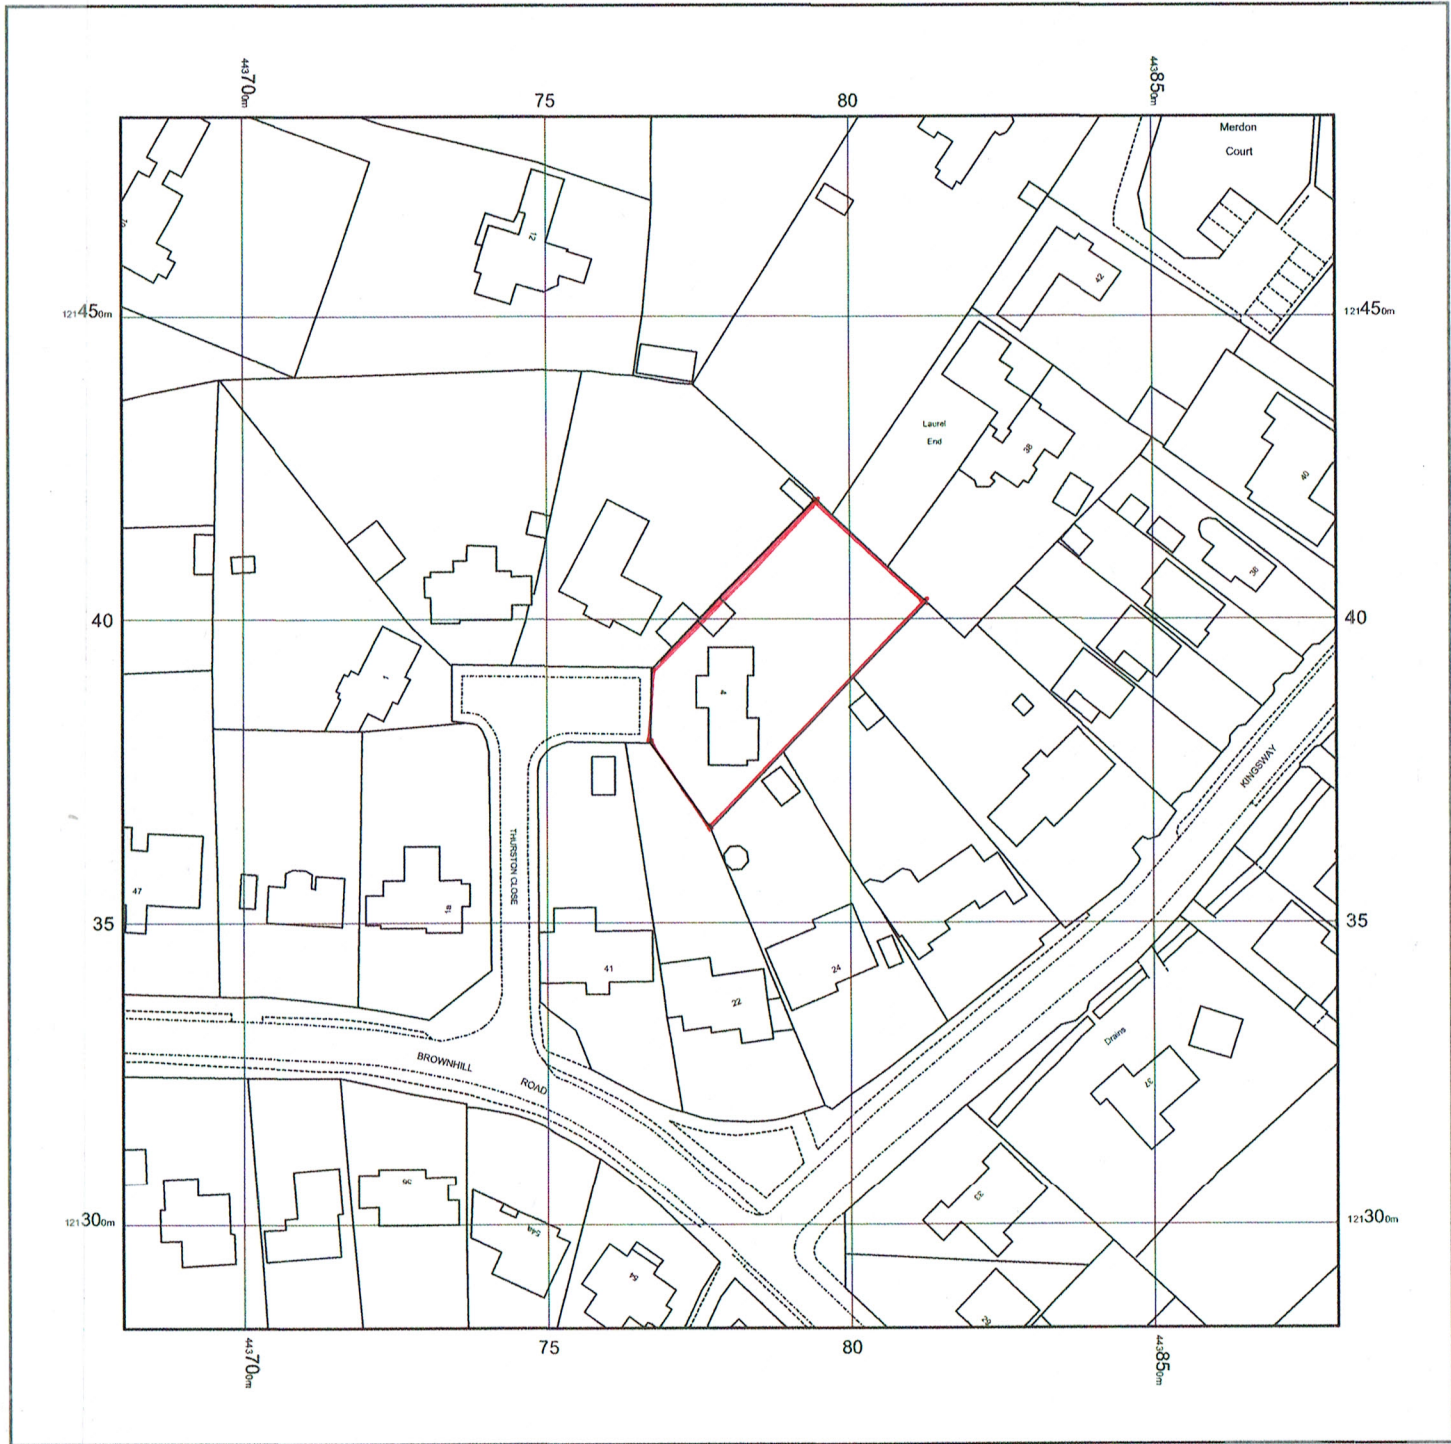

© Crown copyright and database rights 2022 Ordnance Survey 100048957. The representation of road, track or path is no evidence of a boundary or right of way. The representation of features as lines is no evidence of a property boundary.

0m 1cm = 12.5m 62.5m
Scale 1:1250

LOCATION PLAN

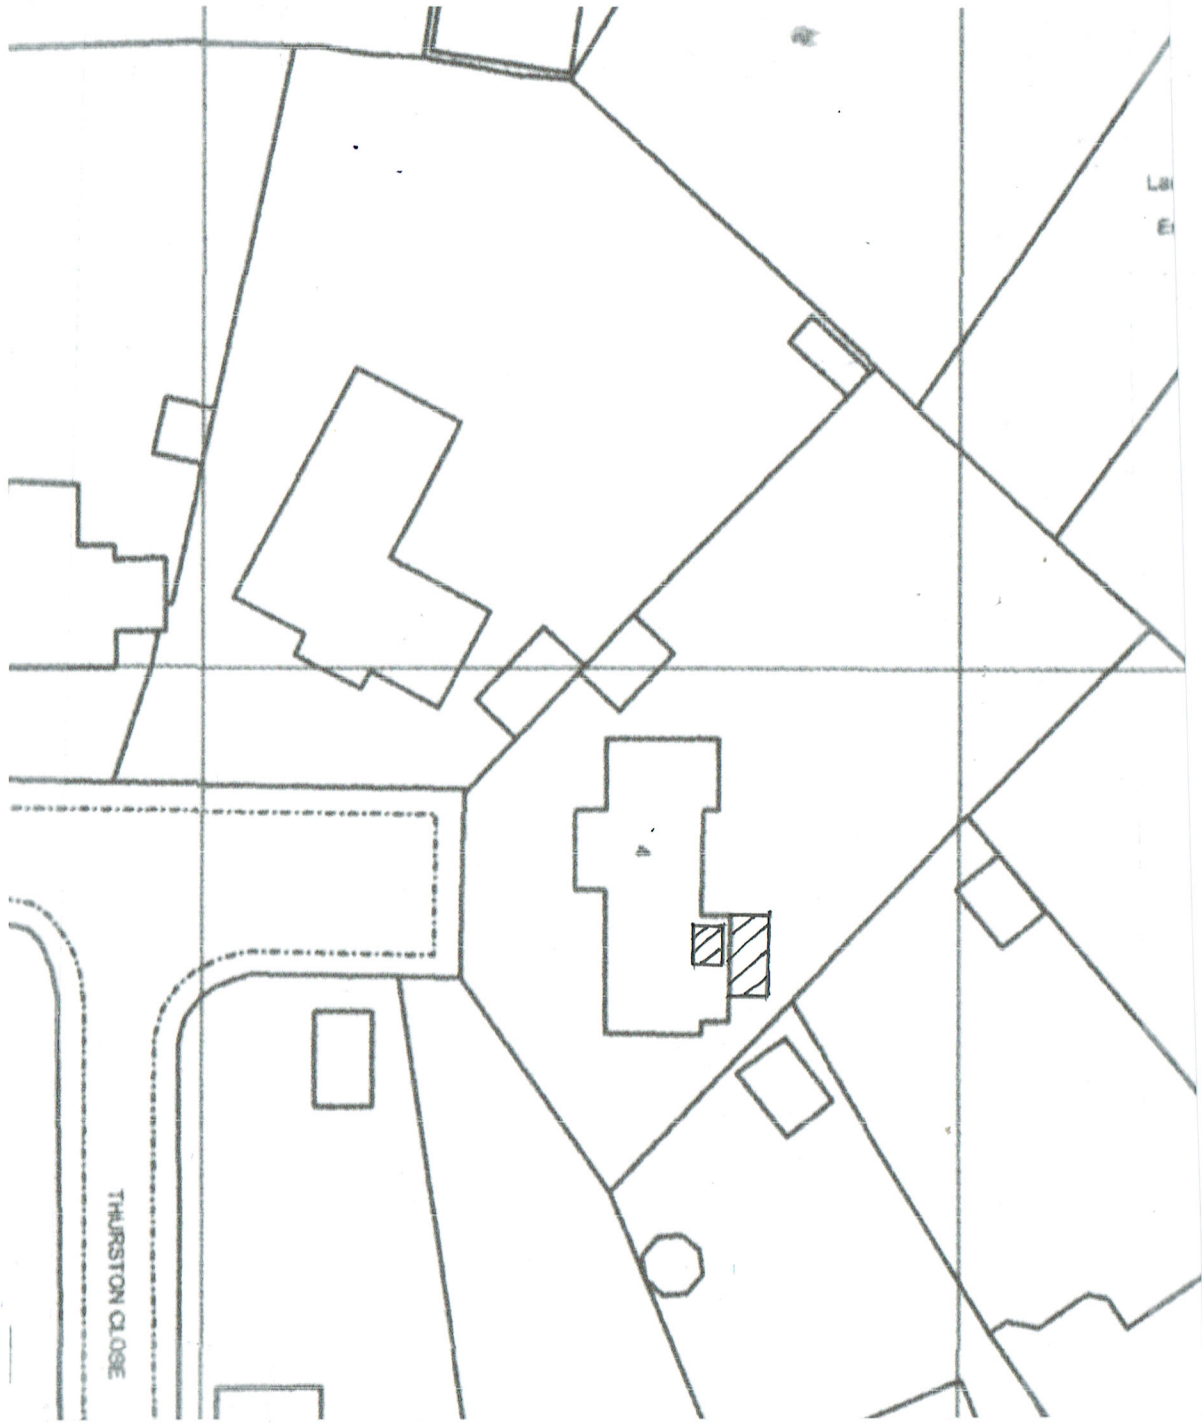

SITE PLAN

SCALE IN METRES
0 1 10 15 20



ANDREW JOHNS DESIGN

94 Hiltigbury Road T 023 8025 5529
Chandler's Ford M 07759 061722
Hampshire SO53 5NZ

E.andrew@andrewjohnsdesign.co.uk
W.www.andrewjohnsdesign.co.uk

This drawing is the copyright of Andrew Johns Design
& may not be copied, altered or reproduced
in any way without written authority.

Client Mr & Mrs G.A.Samuels

Site address 4 Thurston Close, Chandler's Ford, Hampshire.

Project Single storey rear extension, first floor dormer & alterations

Drawing title Location & site plans

Revisions

Scale 1/1250 & 1/500 at A3 Drawing ref. G

Date 25/04/2022