



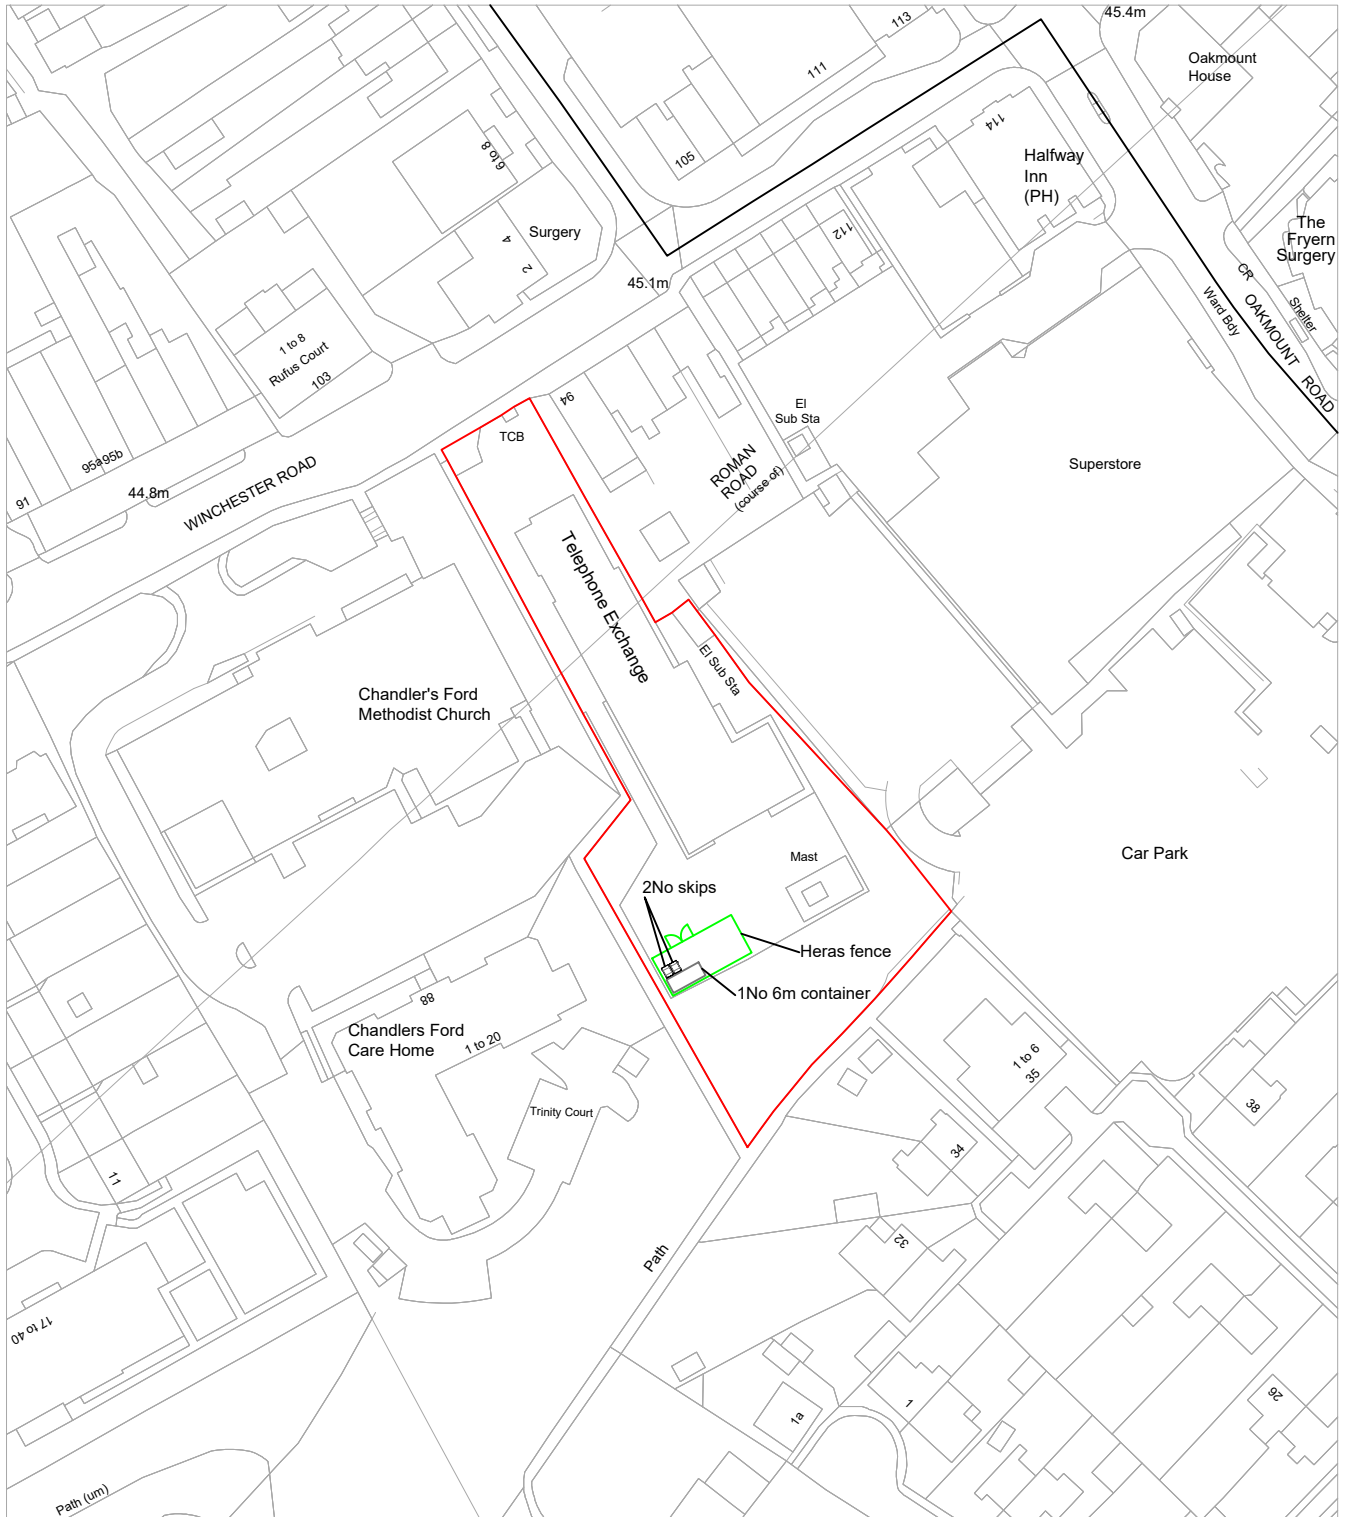

ReQuestAPlan
 Map number: TQRQM22035192039535
 Title: Chandler's Ford ATE
 Map Produced for: BT
 © Crown copyright and database rights 2022 OS 100042766
 Date of Purchase: 04-02-2022
 1 Years subscription from 04-02-2022 for 1 workstation.

 

PROJECT: Openreach Civils Depot - K1076116

SITE: Chandler's Ford ATE

TITLE: 002-Site plan as proposed

SCALE: 1:1250 @ A4

DRAWN BY: BP **CHECKED BY:** GS

CLIENT:

Chandler's Ford ATE
 Winchester Road
 Fryern Hill
 Chandler's Ford, Eastleigh
 Hampshire, SO53 2GJ



This drawing has been produced using a DWG purchased from RequestAPlan. Dimensions to be confirmed on site.
 The copyright of this drawing is the property of CBRE, without whose written consent, it may not be used, published or reproduced in any form.

CBRE