


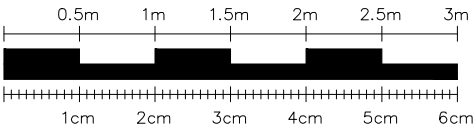

SCALE BAR – 1:50



NOTES:

SkyLofts will do everything possible to covert your loft space as per the measurements shown, however, measurements are subject to change on site due to external factors. All measurements shown are approximate and are NOT guaranteed.

Scale from this drawing and use figure dimensions.

Existing foundations, lintels and walls to be exposed if required by Building Control for assessment and upgrading if found to be inadequate.

KEY:

GLASS DOOR =	GLASS UNIT ABOVE DOOR =	NO DOOR =	DOUBLE DOOR =	POCKET DOOR =	SLIDING DOOR =	FUSE BOX =	GAS METER =	WATER METER =	SOIL VENT PIPE =	GUTTERING DOWNPIPE =	THERMAL HEAT STORE =
GD	GAU	ND	DD	PD	SLD	FUSE	GAS	WATER	SVP	RWP	THS



SKYLOFTS

Westmead House
Farnborough
GU14 7LP
TEL: 01252 500 872

SITE: 23, Dragonfly Way, Eastleigh, Hampshire
SO50 4DD

CLIENT: Mr. James & Mrs Faith Fisher


PROJECT: Roof light loft conversion

TITLE: Proposed First Floor Plan

DATE: 23.05.2022 REF: Fisher/5683

DWG NO: LDC .04 SCALE: 1: 50 @ A3

REVISION: — DWG BY: AI

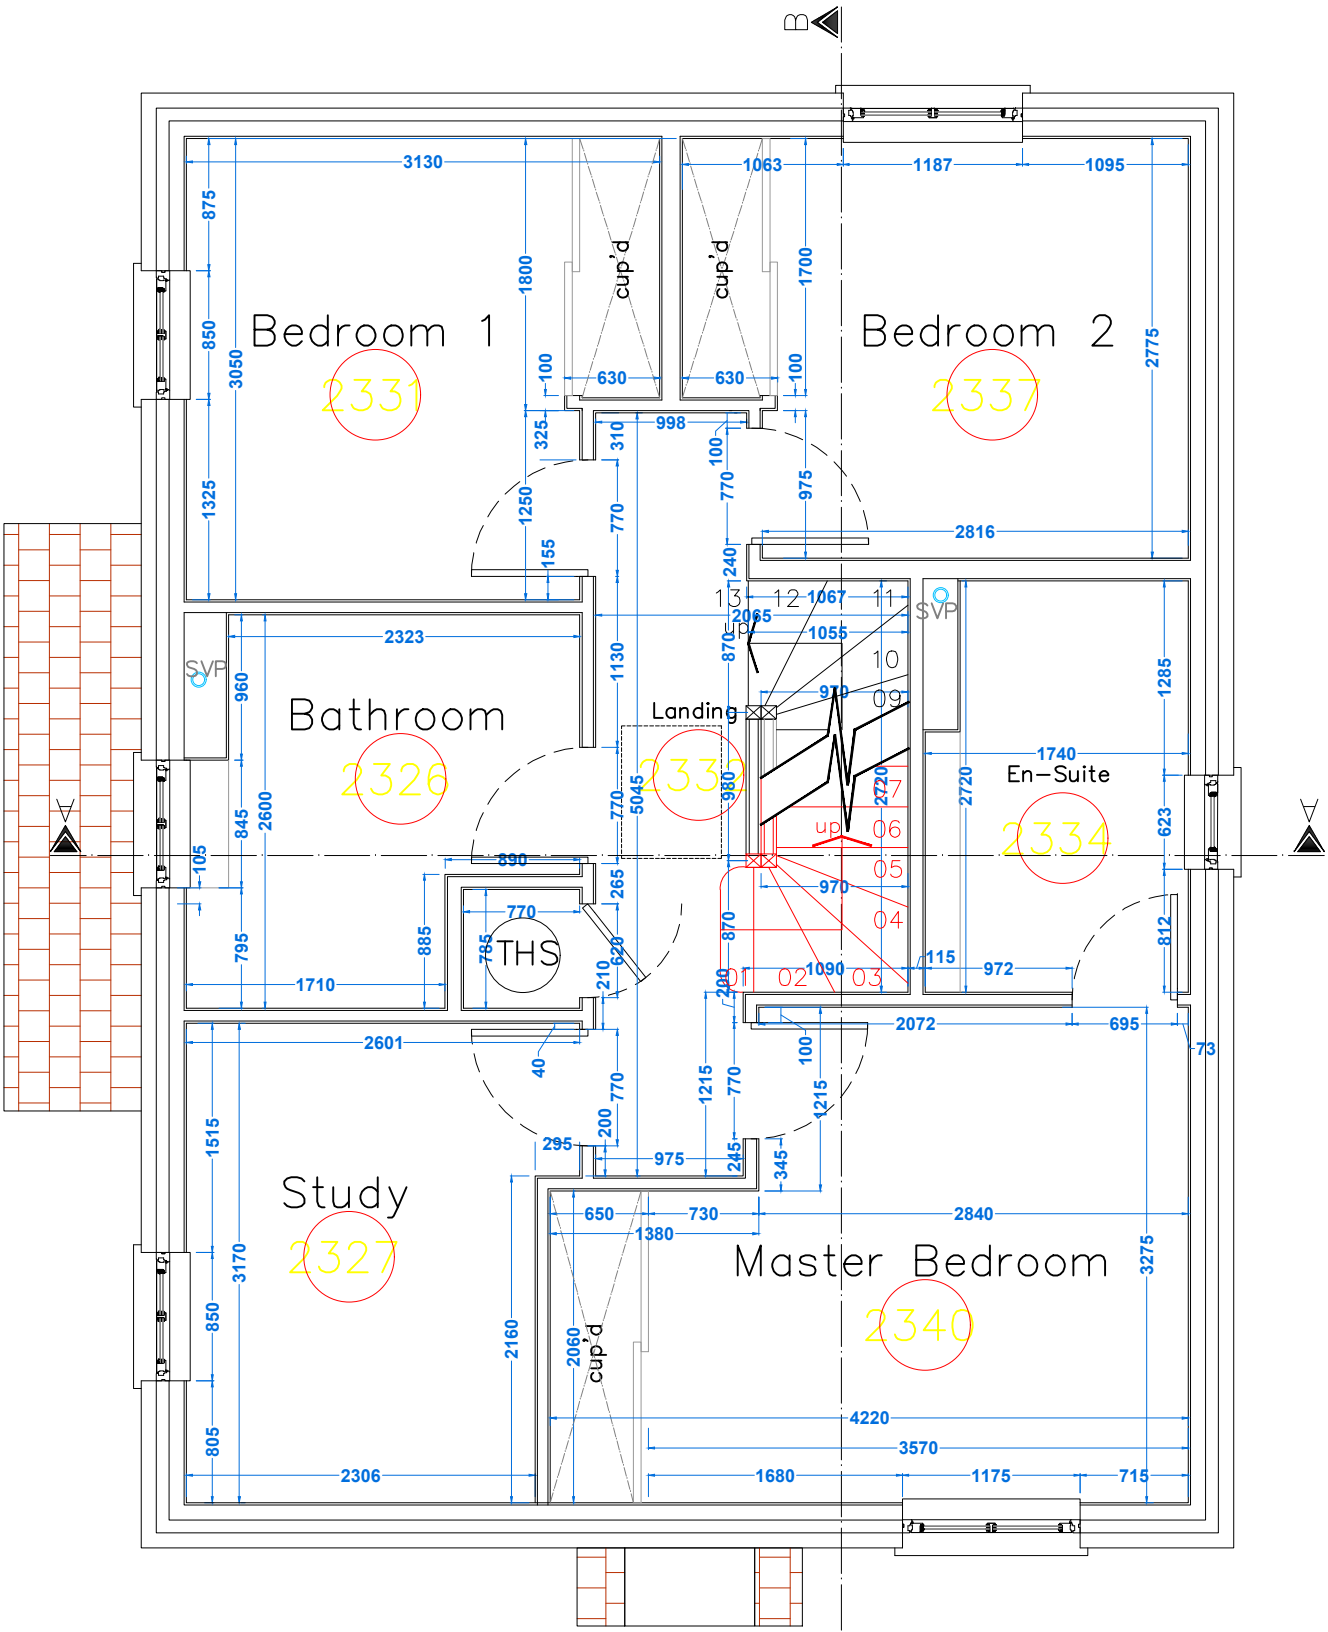

PROPOSED FIRST FLOOR PLAN