



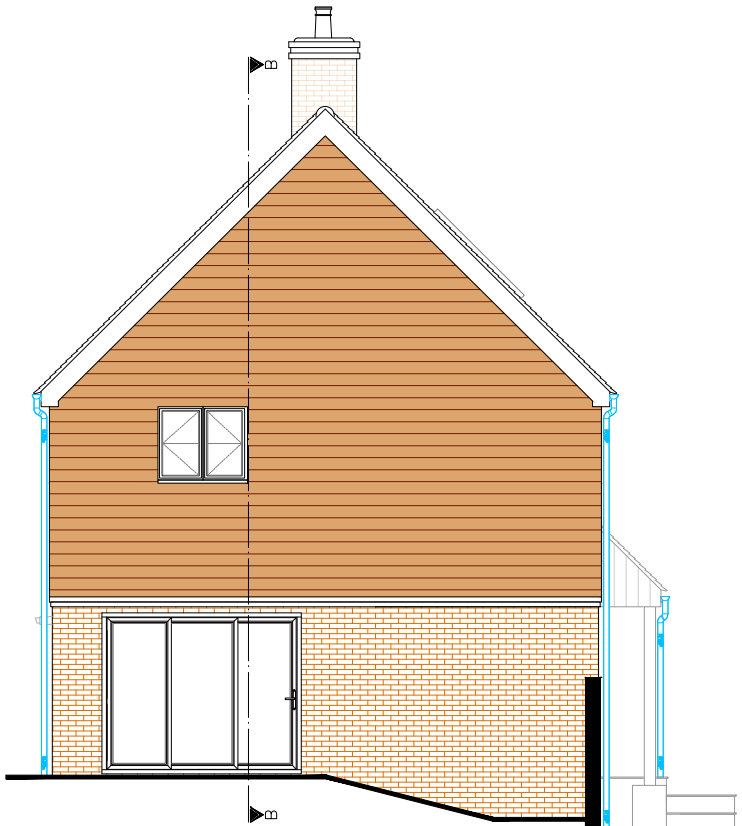


EXISTING SIDE ELEVATION (FACING SOUTH WEST)

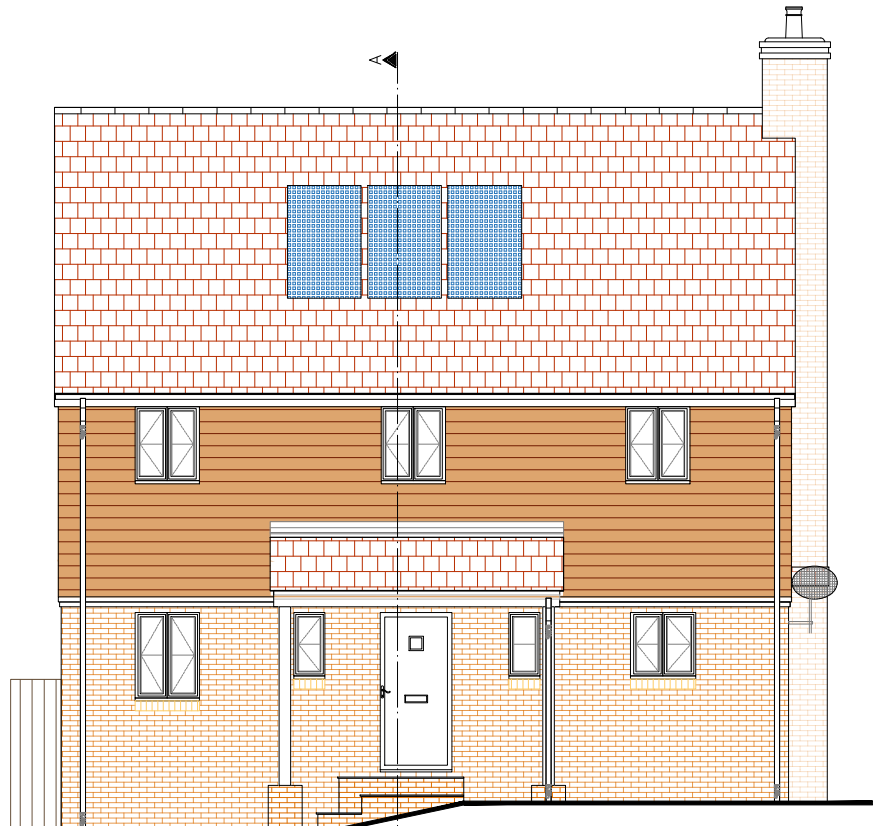

EXISTING FRONT ELEVATION




EXISTING SIDE ELEVATION (FACING NORTH EAST)

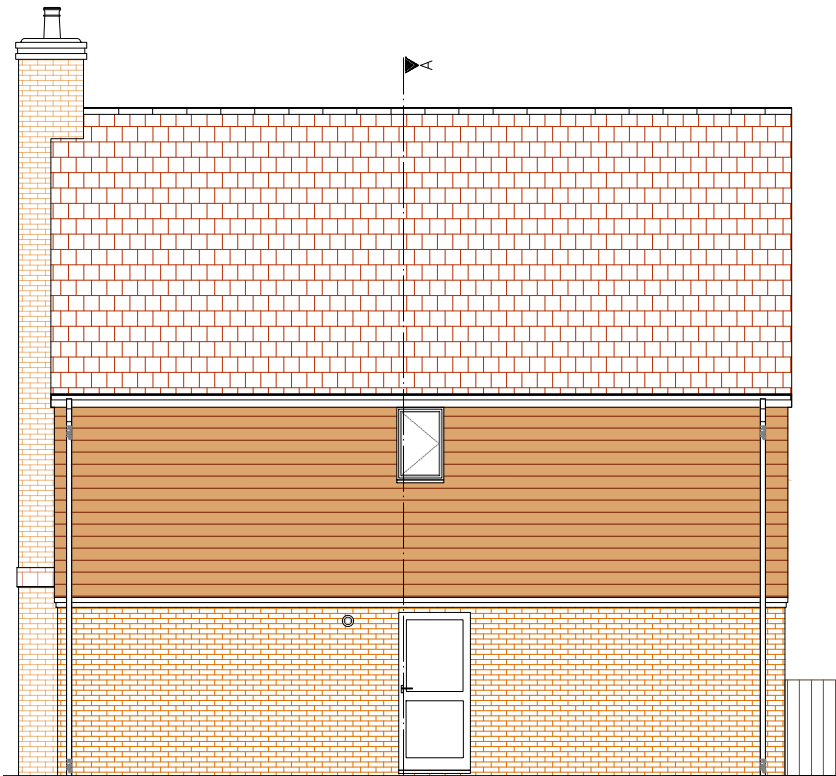

EXISTING REAR ELEVATION

SCALE BAR – 1:100

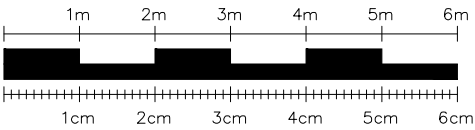

NOTES:

SkyLofts will do everything possible to covert your loft space as per the measurements shown, however, measurements are subject to change on site due to external factors. All measurements shown are approximate and are NOT guaranteed.

Scale from this drawing and use figure dimensions.

Existing foundations, lintels and walls to be exposed if required by Building Control for assessment and upgrading if found to be inadequate.

KEY:

GLASS DOOR =	GL	FUSE BOX =	FUSE
GLASS UNIT ABOVE DOOR =	GU	GAS METER =	GAS
NO DOOR =	ND	WATER METER =	WATER
DOUBLE DOOR =	DD	SOIL VENT PIPE =	SVP
POCKET DOOR =	PD	GUTTERING DOWNPIPE =	RWP
SLIDING DOOR =	SLD	THERMAL HEAT STORE =	HS



SKYLOFTS

Westmead House
Farnborough
GU14 7LP
TEL: 01252 500 872

SITE: 23, Dragonfly Way, Eastleigh, Hampshire
SO50 4DD

CLIENT: Mr. James & Mrs Faith Fisher

PROJECT: Roof light loft conversion

TITLE: Existing Elevations

DATE: 23.05.2022 REF: Fisher/5683

DWG NO: LDC .03 SCALE: 1:100 @ A3

REVISION: — DWG BY: AI