


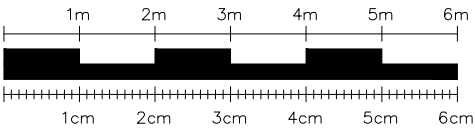

SCALE BAR – 1:100



NOTES:

SkyLofts will do everything possible to covert your loft space as per the measurements shown, however, measurements are subject to change on site due to external factors. All measurements shown are approximate and are NOT guaranteed.

Scale from this drawing and use figure dimensions.

Existing foundations, lintels and walls to be exposed if required by Building Control for assessment and upgrading if found to be inadequate.

KEY:

|              |                         |           |               |               |                |            |             |               |                  |                      |                      |
|--------------|-------------------------|-----------|---------------|---------------|----------------|------------|-------------|---------------|------------------|----------------------|----------------------|
| GLASS DOOR = | GLASS UNIT ABOVE DOOR = | NO DOOR = | DOUBLE DOOR = | POCKET DOOR = | SLIDING DOOR = | FUSE BOX = | GAS METER = | WATER METER = | SOIL VENT PIPE = | GUTTERING DOWNPIPE = | THERMAL HEAT STORE = |
|              |                         |           |               |               |                |            |             |               |                  |                      |                      |

# SKYLOFTS

Westmead House  
Farnborough  
GU14 7LP  
TEL: 01252 500 872

SITE: 23, Dragonfly Way, Eastleigh, Hampshire  
SO50 4DD

CLIENT: Mr. James & Mrs Faith Fisher


PROJECT: Roof light loft conversion

TITLE: Existing Ground Floor, First Floor & Loft Plan  
EDIT


DATE: 23.05.2022 REF: Fisher/5683

DWG NO: LDC .01 SCALE: 1:100 @ A3


REVISION: — DWG BY: AI

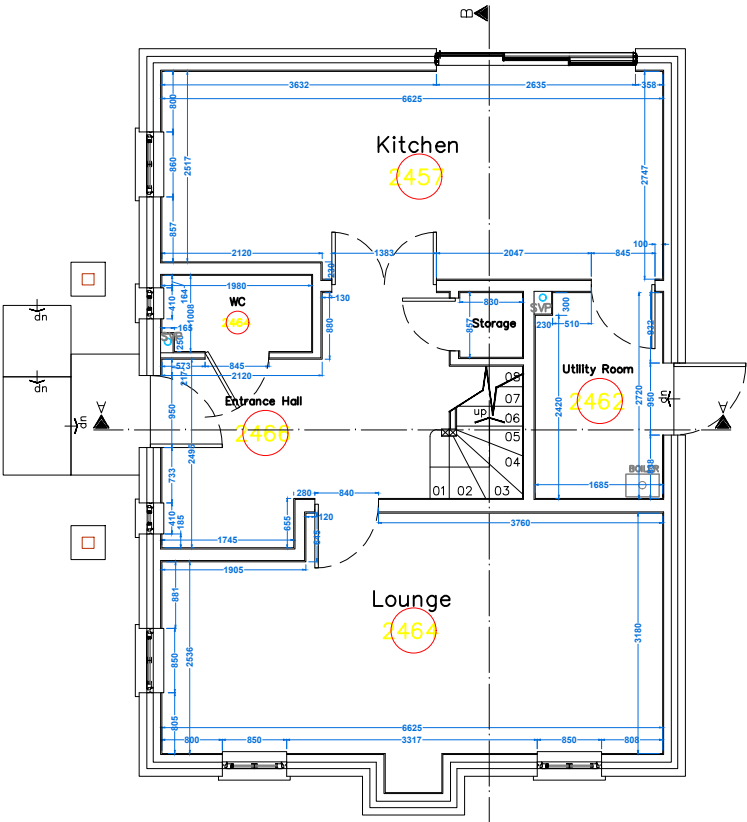

EXISTING GROUND FLOOR PLAN

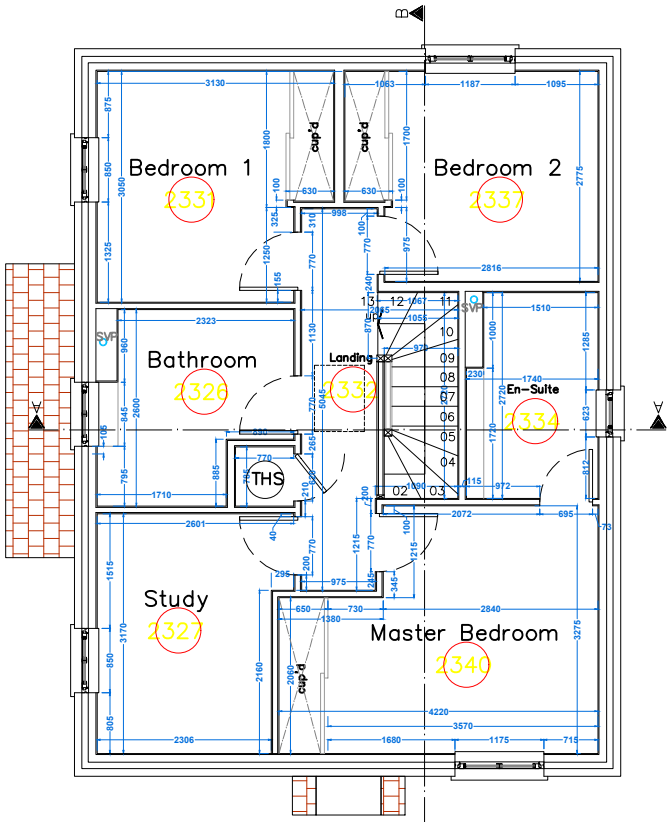

EXISTING FIRST FLOOR PLAN

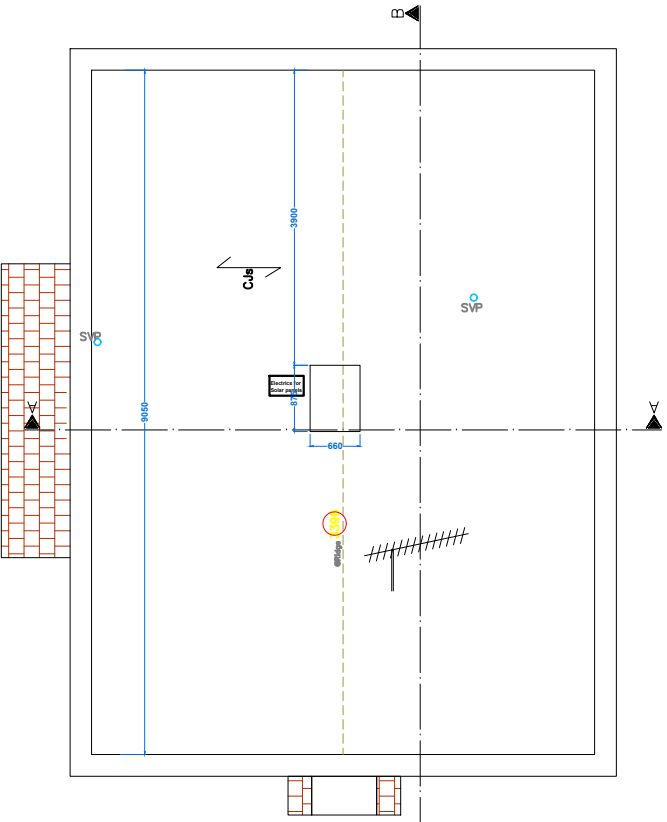

EXISTING LOFT FLOOR PLAN