



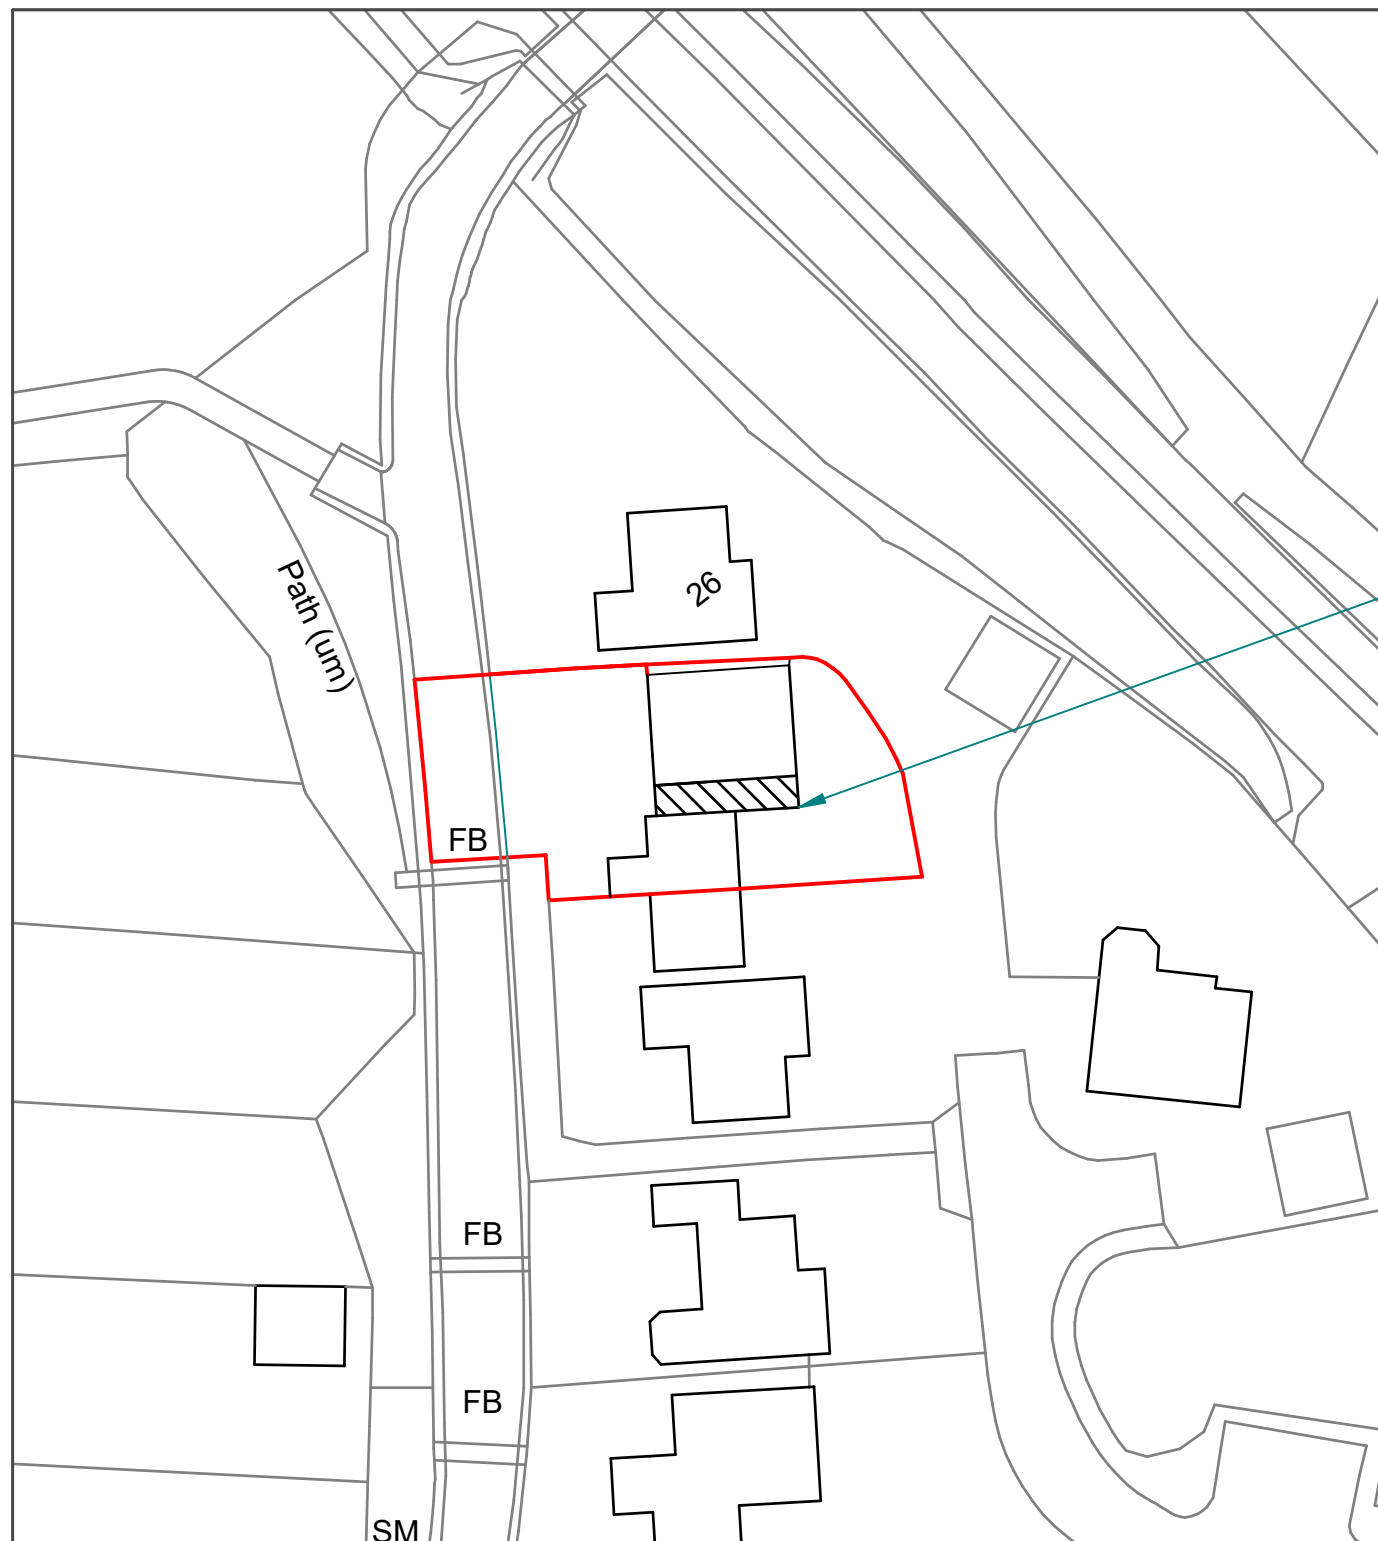

SCALE 1:500 @ A3

 

© Crown copyright 2022 Ordnance Survey 100053143

SINGLE STOREY

	NAME	DATE
DRAWN	PRB	24/05/2022

UNLESS OTHERWISE SPECIFIED
DIMENSIONS ARE IN MILLIMETERS

DWG PLANS 85 Cranmer Drive, Nursling, Southampton, SO16 0TD Mobile: 07851229345, Email: info@dwgplans.co.uk		
TITLE Site Plan 25 Oakmount Avenue, Chandlers Ford		
SIZE A3	DWG NO DWG PLANS 01697	REV A
CLIENT: Mr & Mrs Price		
SCALE: 1:500 @ A3		SHEET 1 of 1