




1:1250

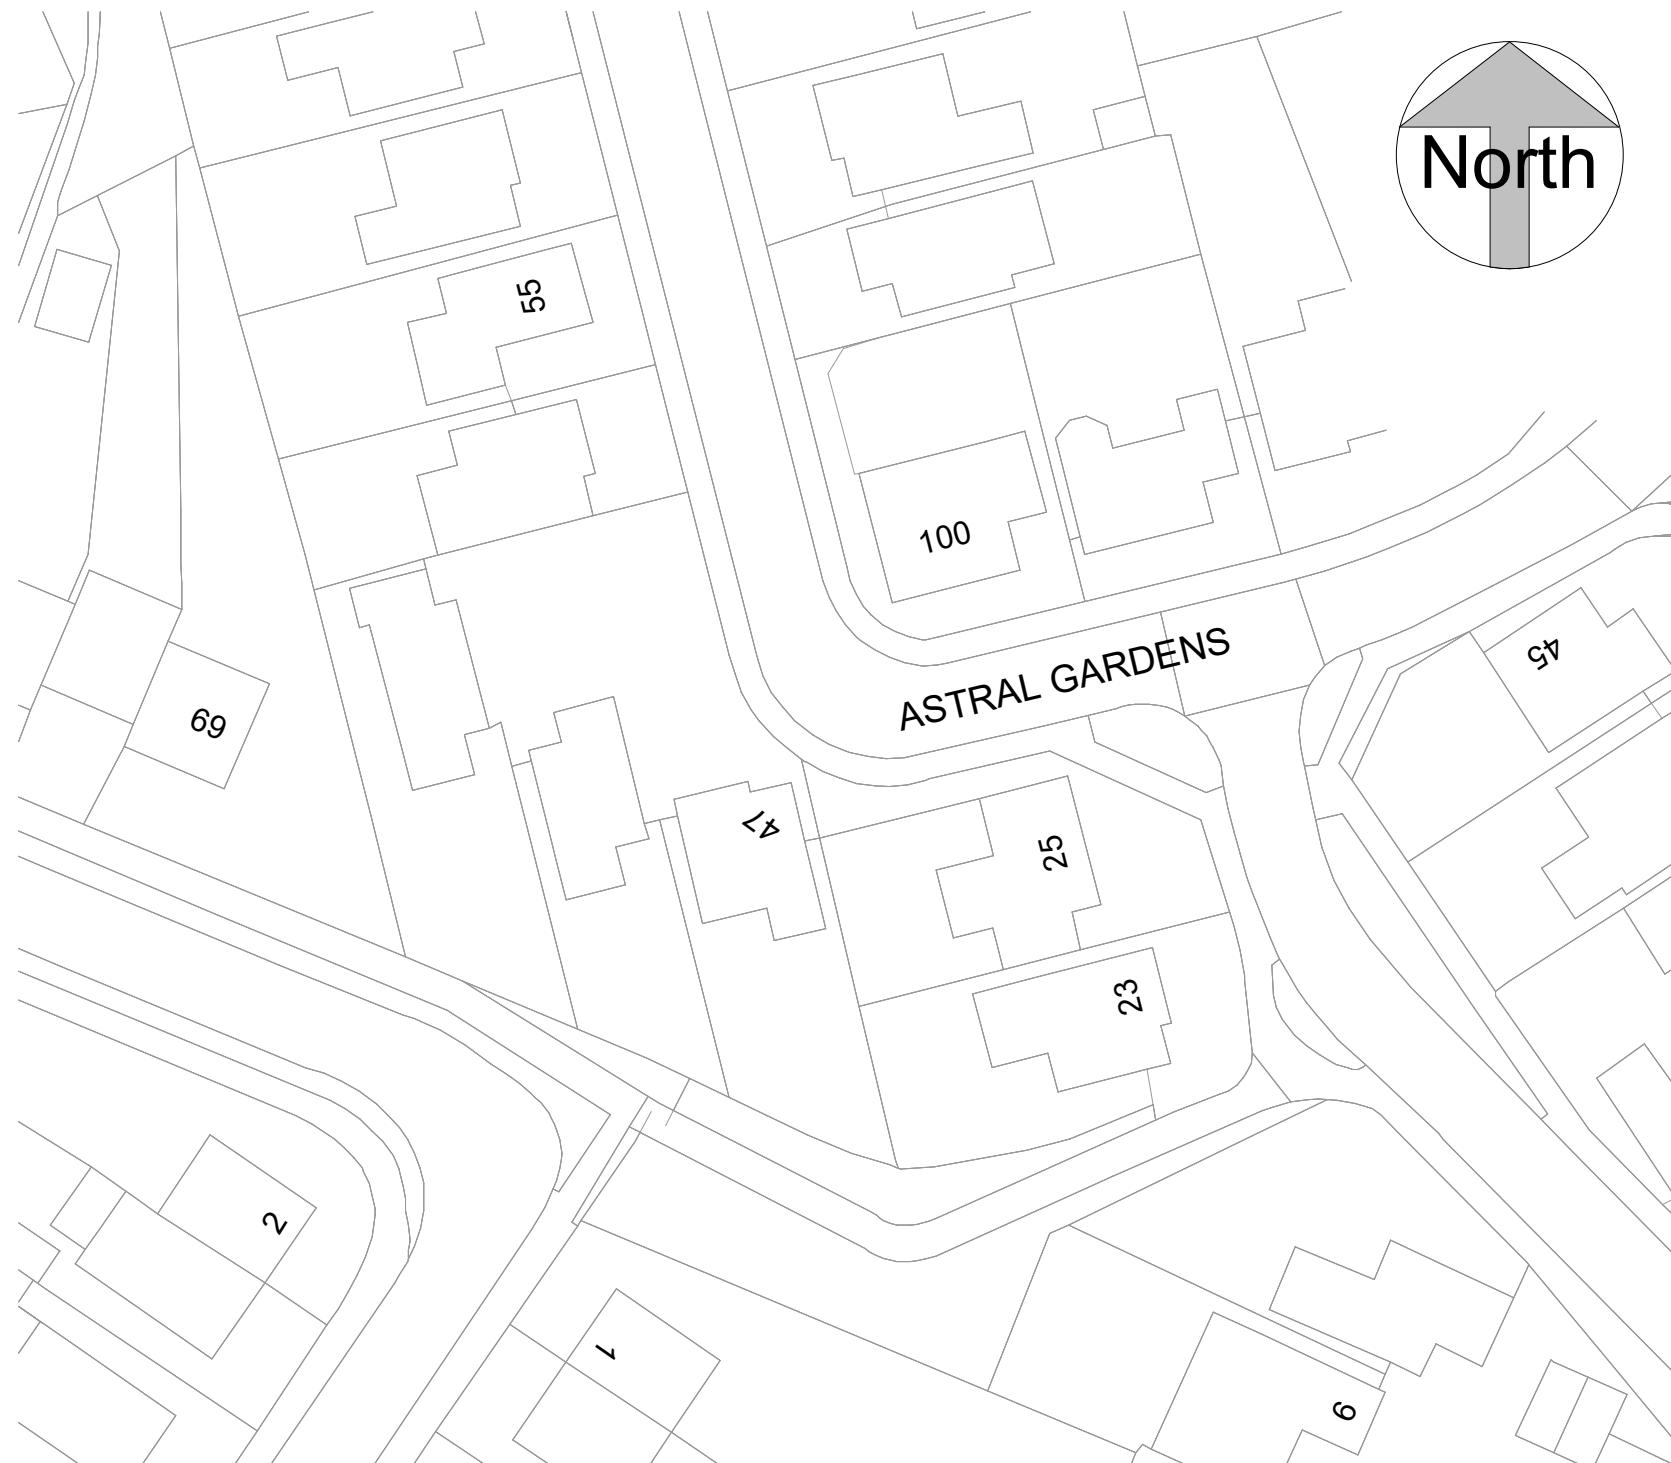

1:500

 

ReRequestAPlan
Map number: TQRQM22066145542364
Title: 47 Astral Gardens SO31 4RQ
Map Produced for: Parkers Design

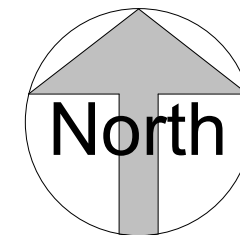

pd parkers executive design	All measurement to be checked on site prior to any comment (C) Copyright of Parkers Design (Southern) Limited. Any reproduction of these drawings will require written authority from the copyright owner.	PROJECT	47 Astral Gardens SO31 4RQ		CLIENT		Childs	
		SHEET	Site Plan		Date	Issue Date	Scale (@ A3)	As indicated
					Drawn by	SW	DRAWING NUMBER	
Parkers Design Limited - The Studio @ 90, PO9 2PR		www.pexd.co.uk - info@parkersdesign.com - 07776 008822		Checked by	SR	P 3		