


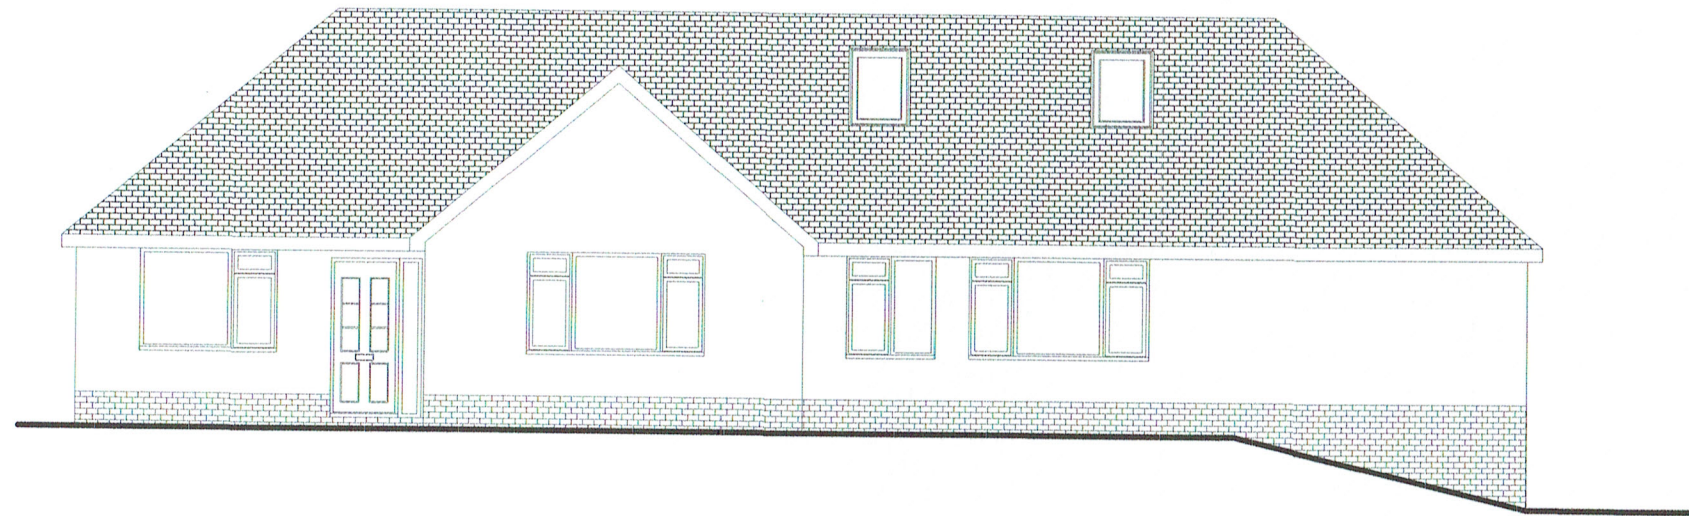


Front Elevation



Side Elevation




Rear Elevation

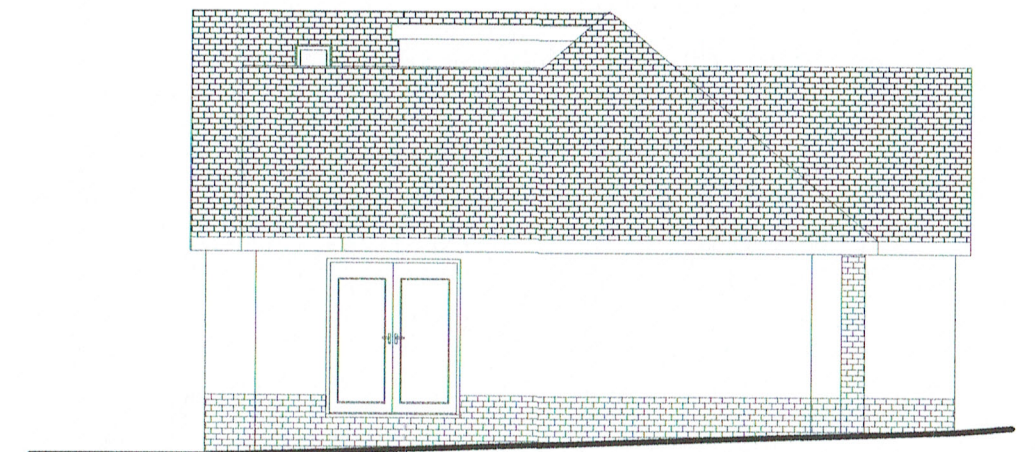

Side Elevation

SCALE IN METRES

 

ANDREW JOHNS DESIGN

94 Hiltingbury Road
Chandler's Ford
Hampshire SO53 5NZ

T 023 8025 5529
M 07759 061722

E.andrew@andrewjohnsdesign.co.uk
W.www.andrewjohnsdesign.co.uk

*This drawing is the copyright of Andrew Johns Design
& may not be copied, altered or reproduced
in any way without written authority.*

Client Mr & Mrs G.A.Samuels

Site address 4 Thurston Close, Chandler's Ford, Hampshire.

Project Single storey rear extension, first floor dormer & alterations

Drawing title Existing elevations

Revisions

Scale 1/100 at A3

Drawing ref. A

Date 25/04/2022