
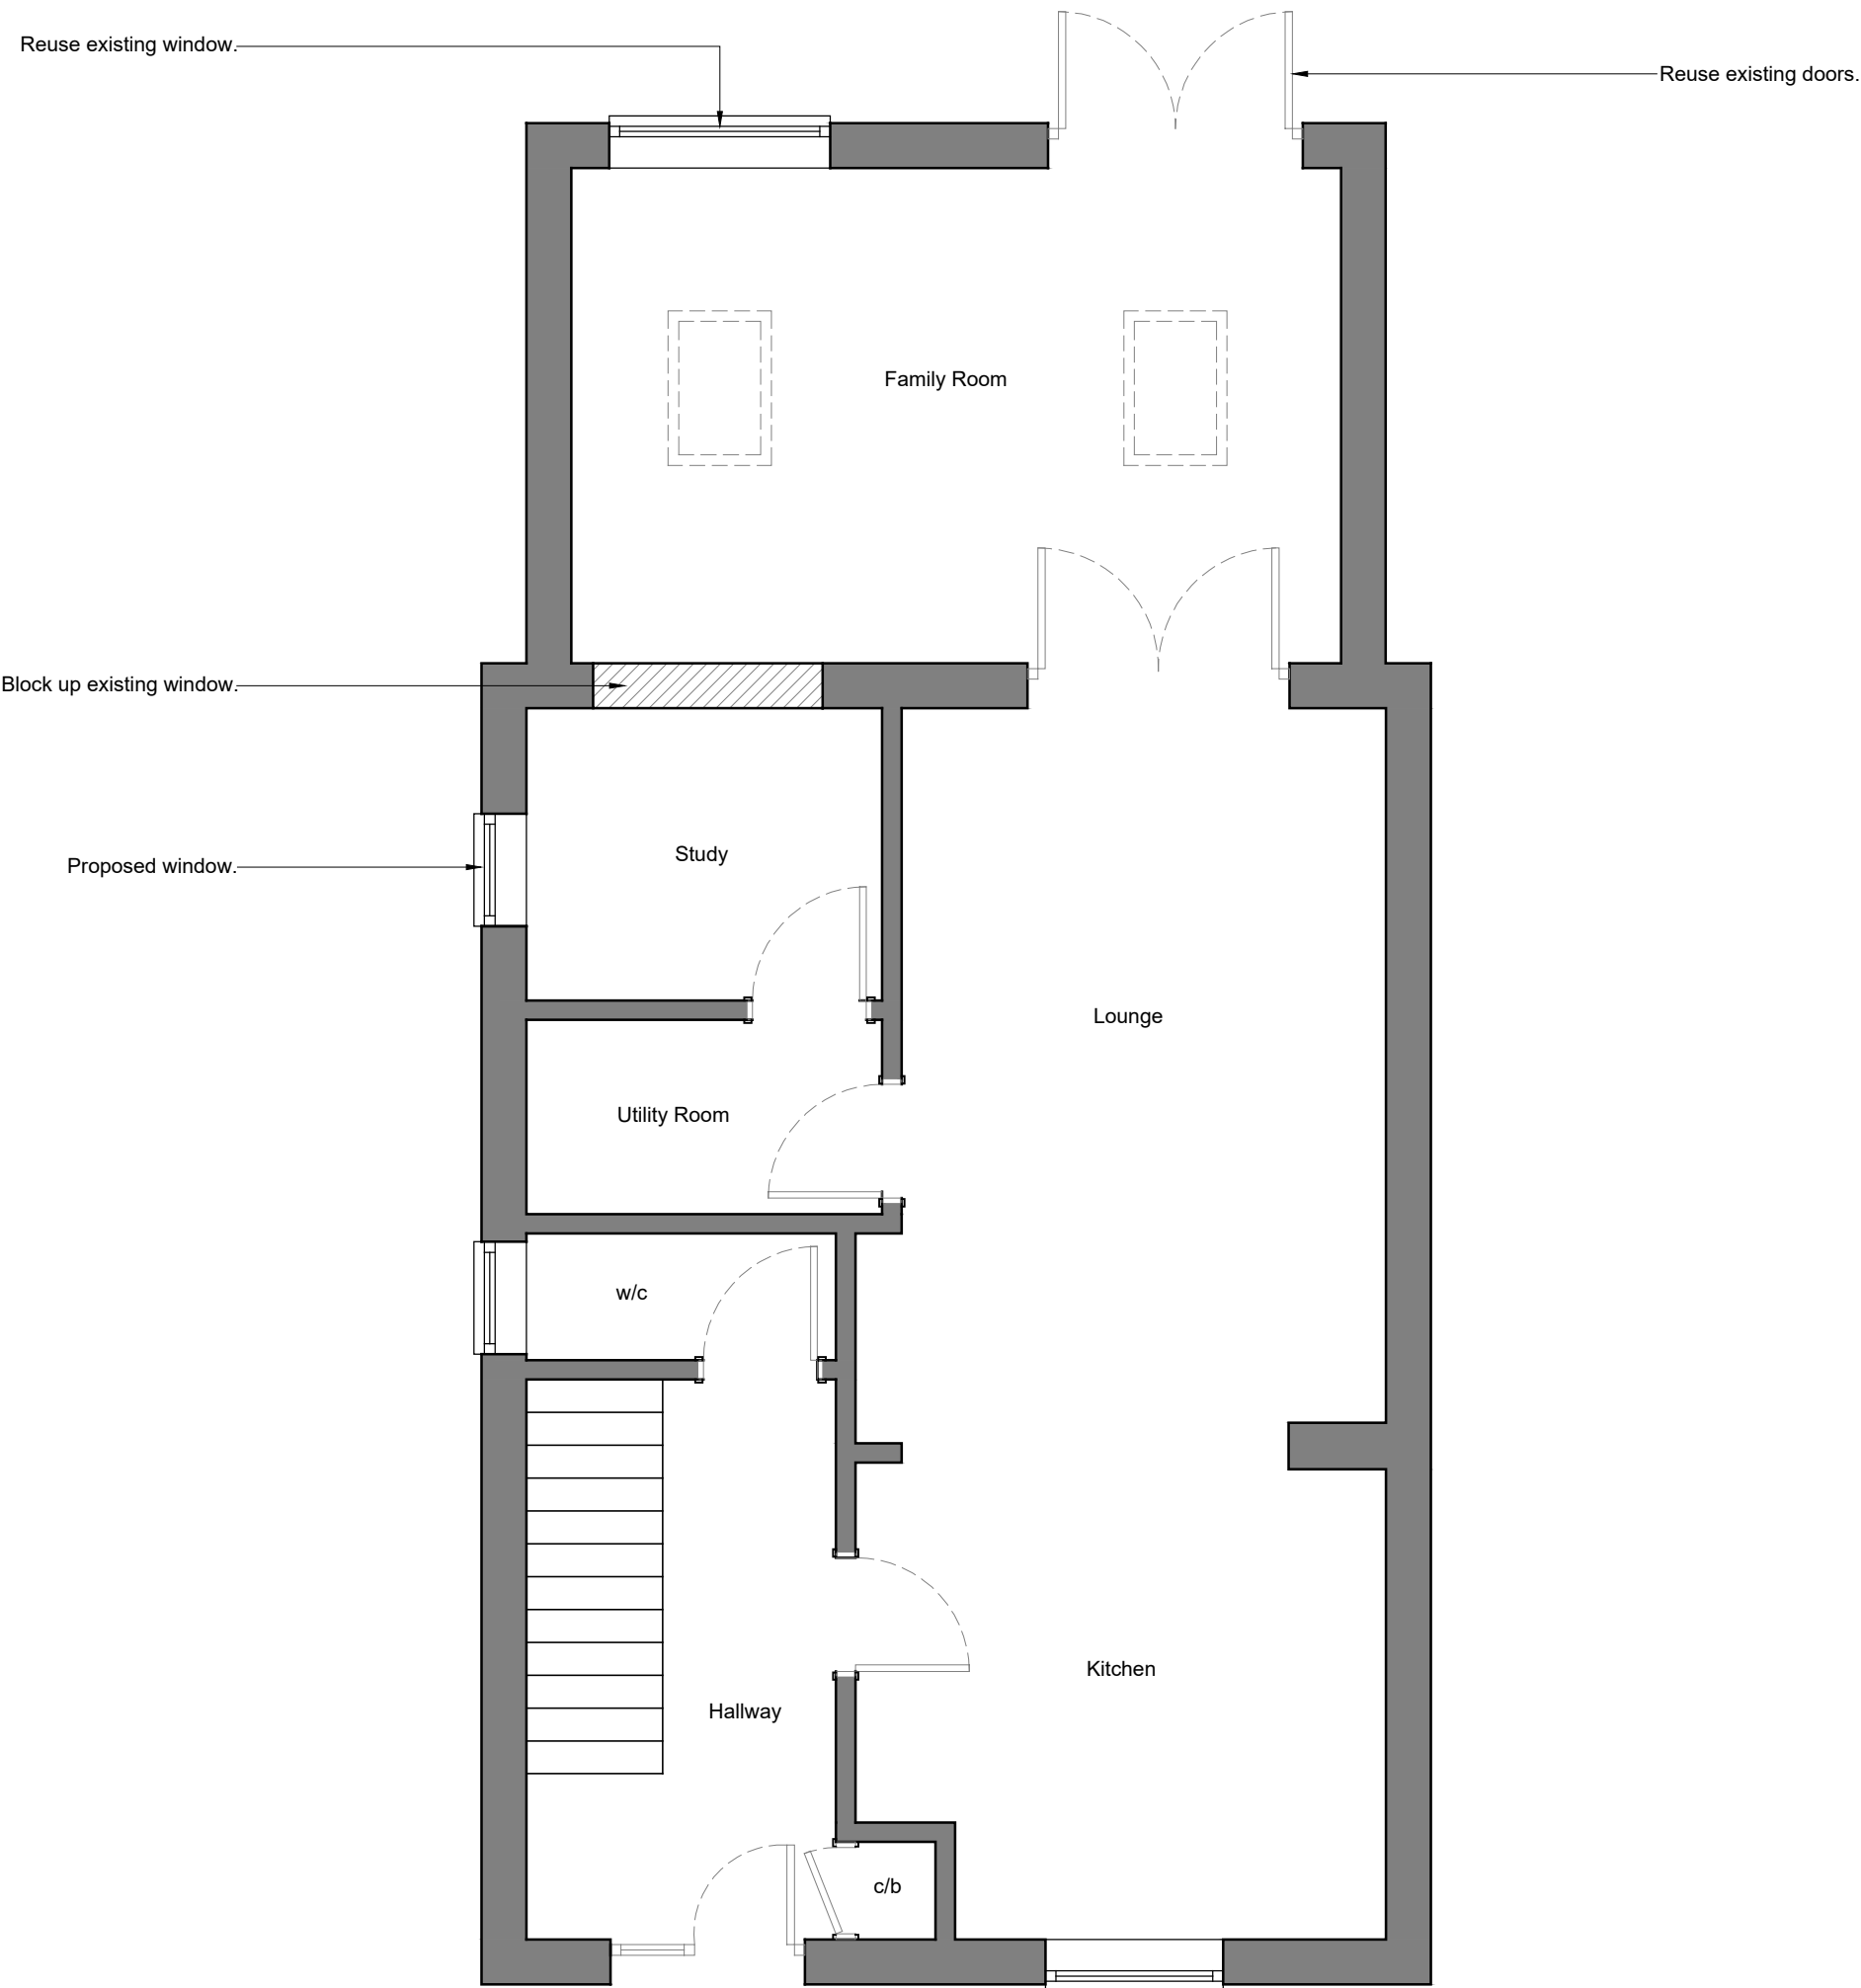


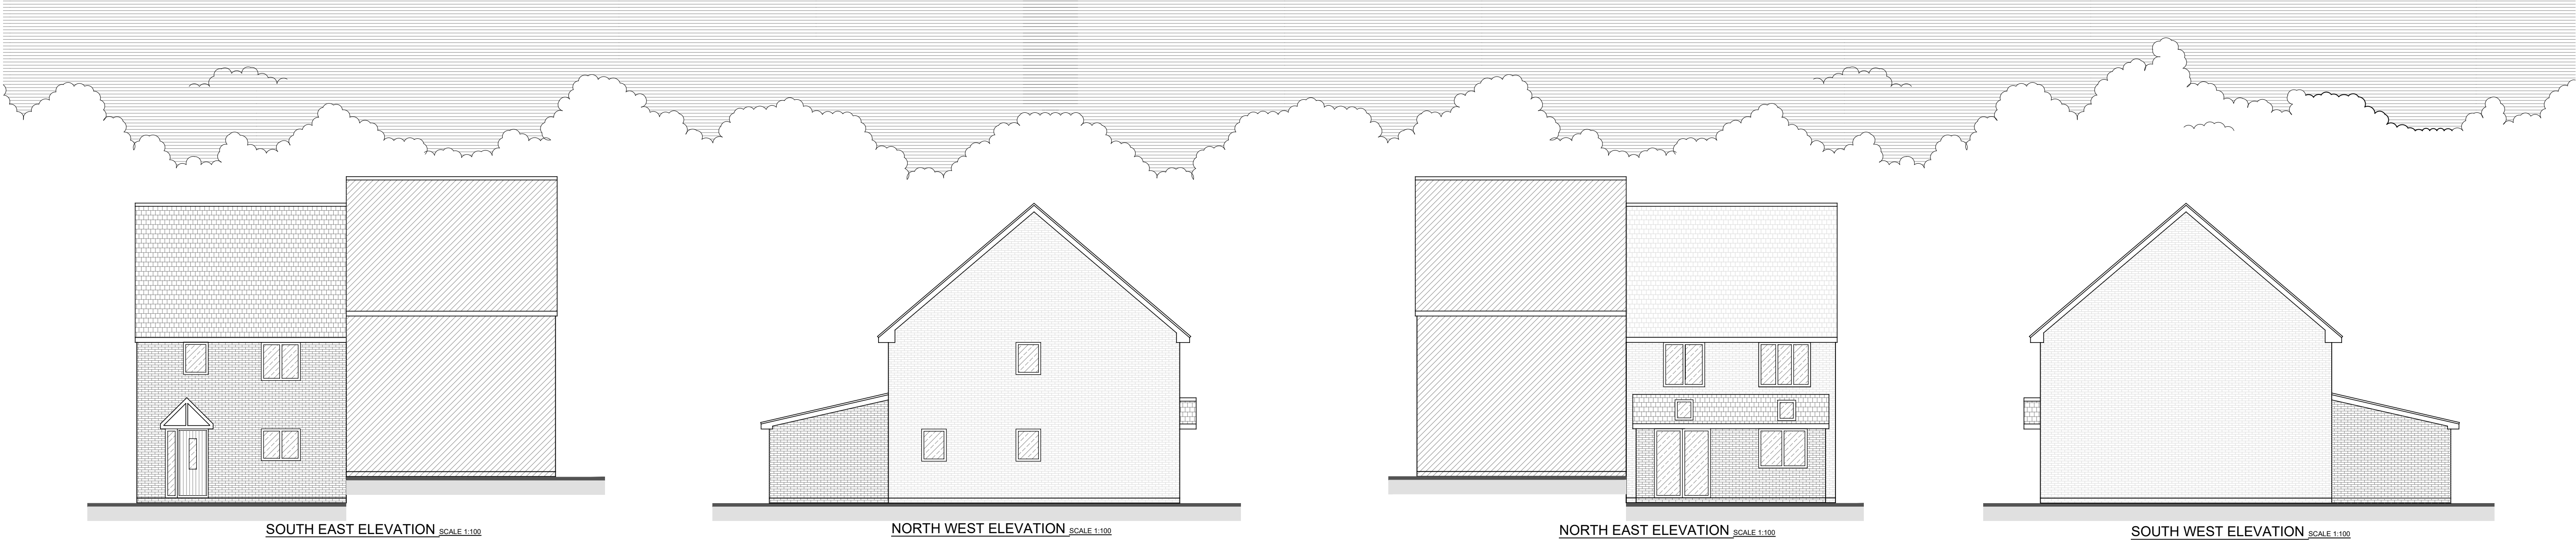

Ground Floor Plan - SCALE 1:50 @ A1