




1 Front Elevation_Proposed
1 : 50




3 Side Elevation 1_Proposed
1 : 50



2 Rear Elevation_Proposed
1 : 50

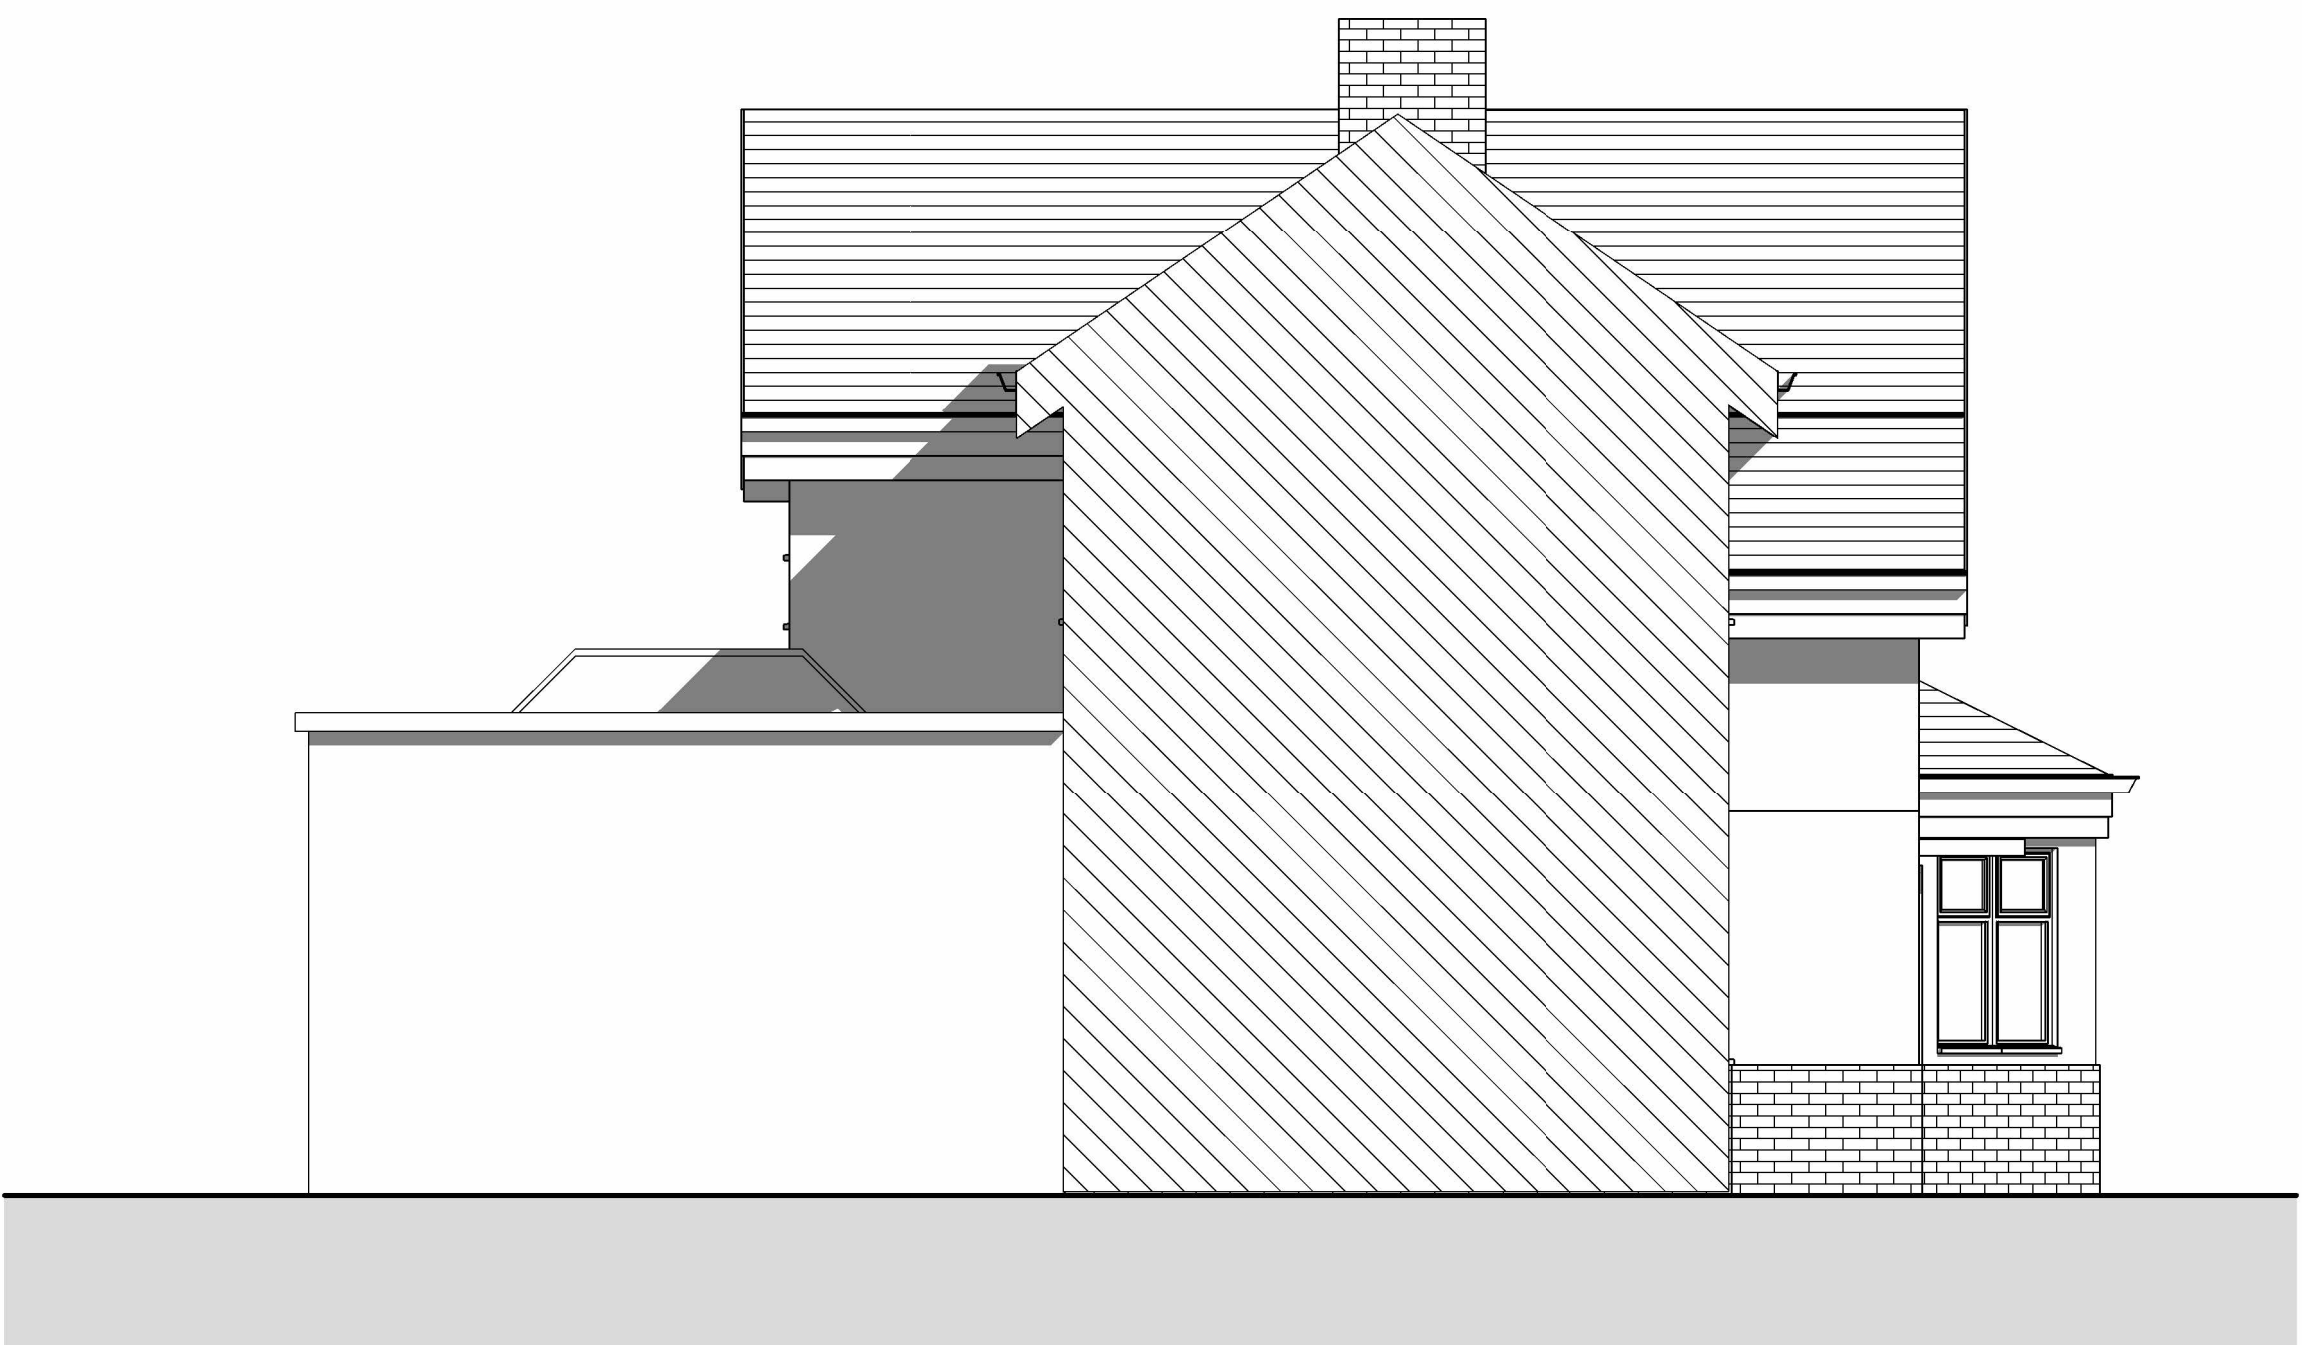

4 Side Elevation 2_Proposed
1 : 50

 

Rev	Description	Date

studioAH
ARCHITECTS

1 Roebuck Close
New Milton
Hampshire
BH25 6AJ
+44 7496 950 456
abdul@studioAH.co.uk

PROJECT

27 Derby Road,
Eastleigh, SO50 5FD

TITLE

Proposed Elevations

CLIENT

B. Zada

DRAWN BY AH CHECKED BY AH DATE 23.05.22

SCALE (@ A1) 1 : 50 PROJECT NUMBER 1083

DRAWING NUMBER 110 REV

DO NOT SCALE FROM THIS DRAWING. REPORT ANY DISCREPANCIES TO THE AUTHOR