



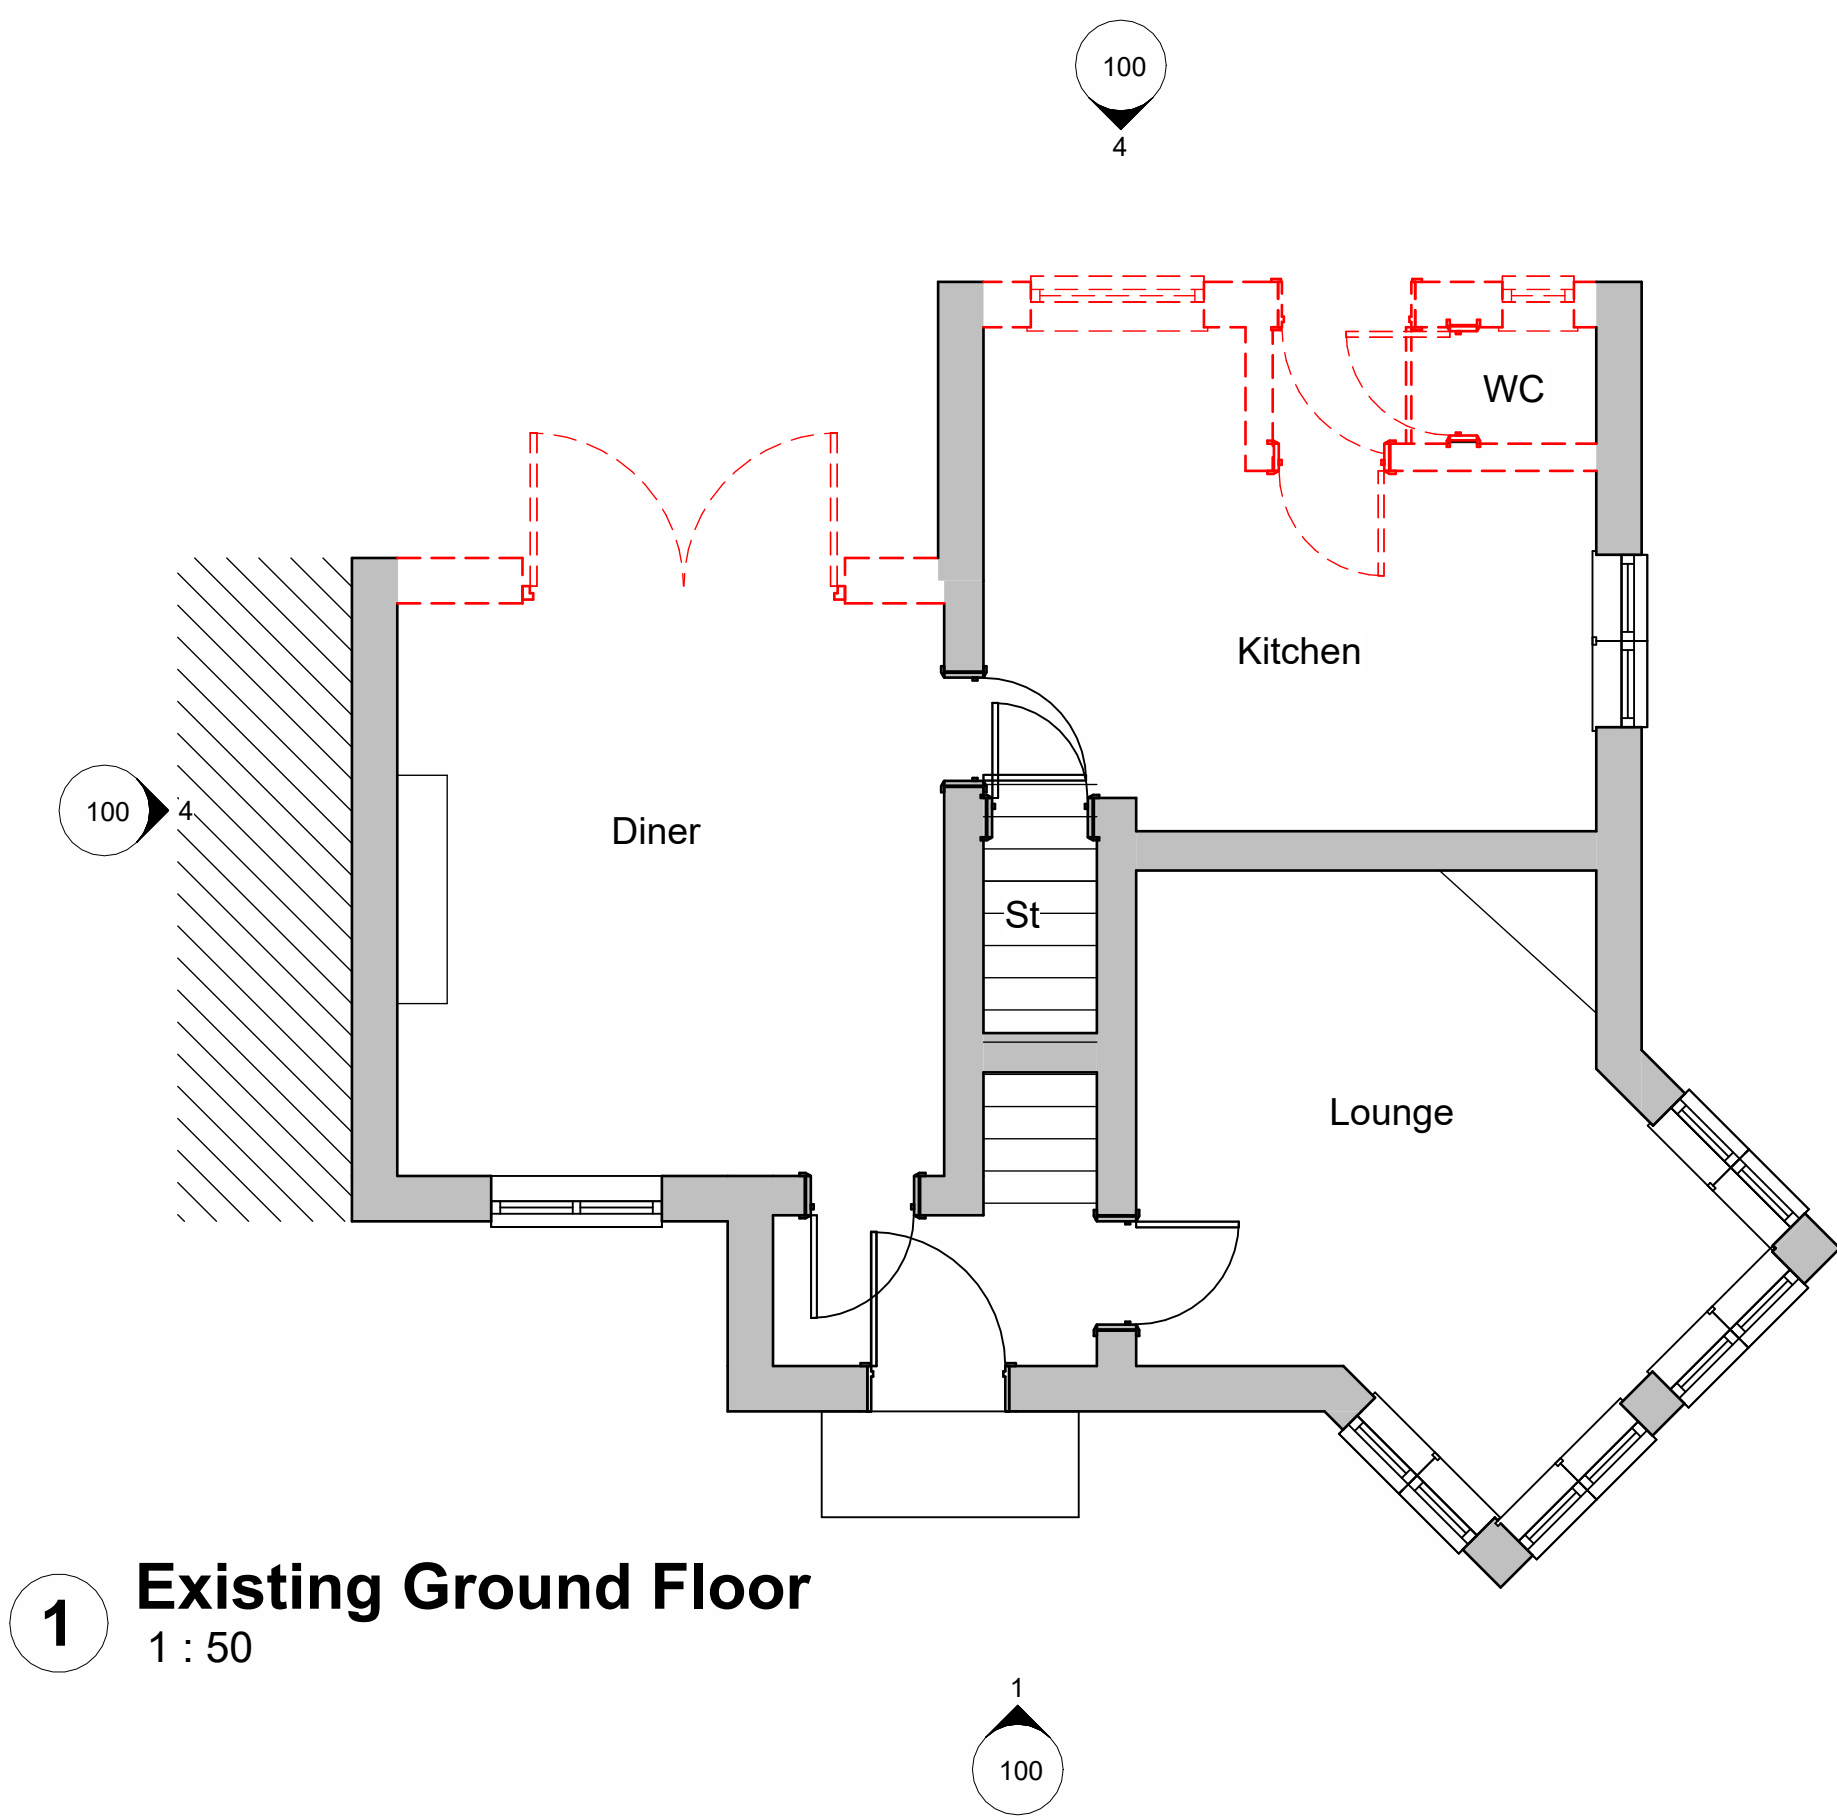

1 Existing Ground Floor
1 : 50

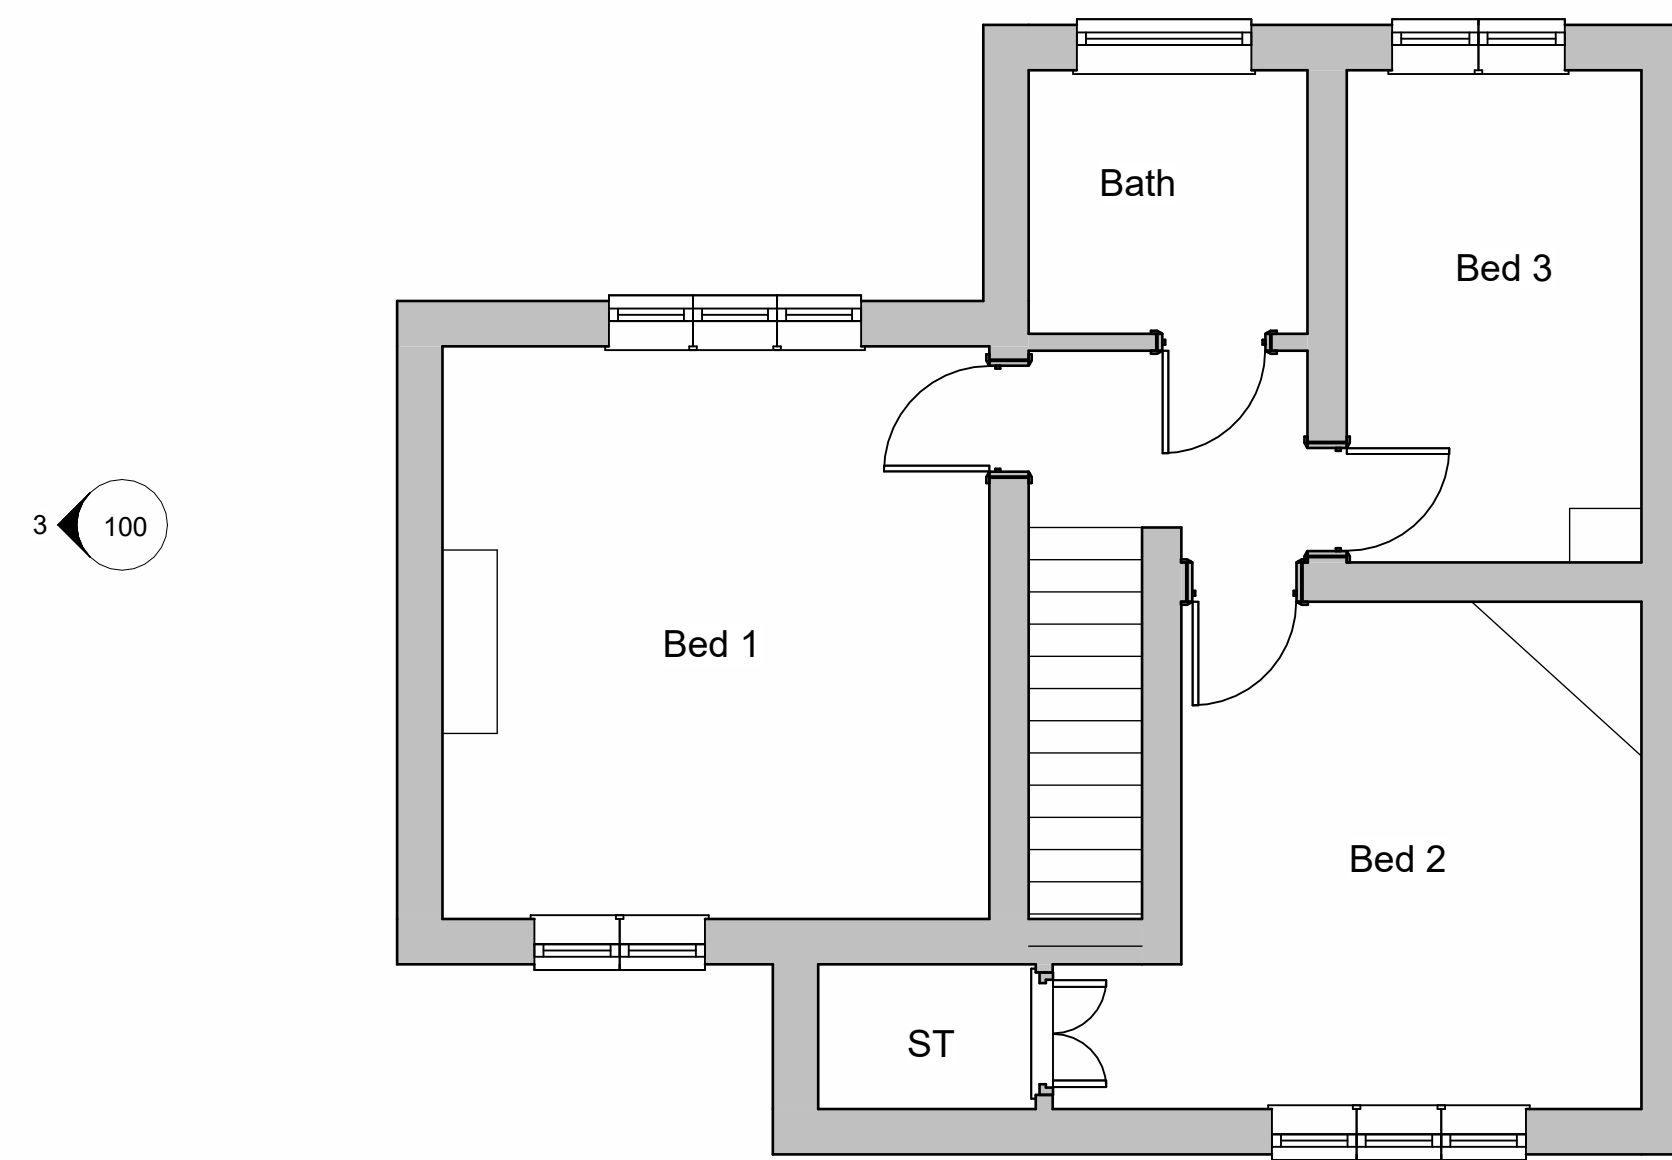


2 Existing First Floor
1 : 50



3 Front Elevation_Existing
1 : 50



4 Rear Elevation_Existing
1 : 50

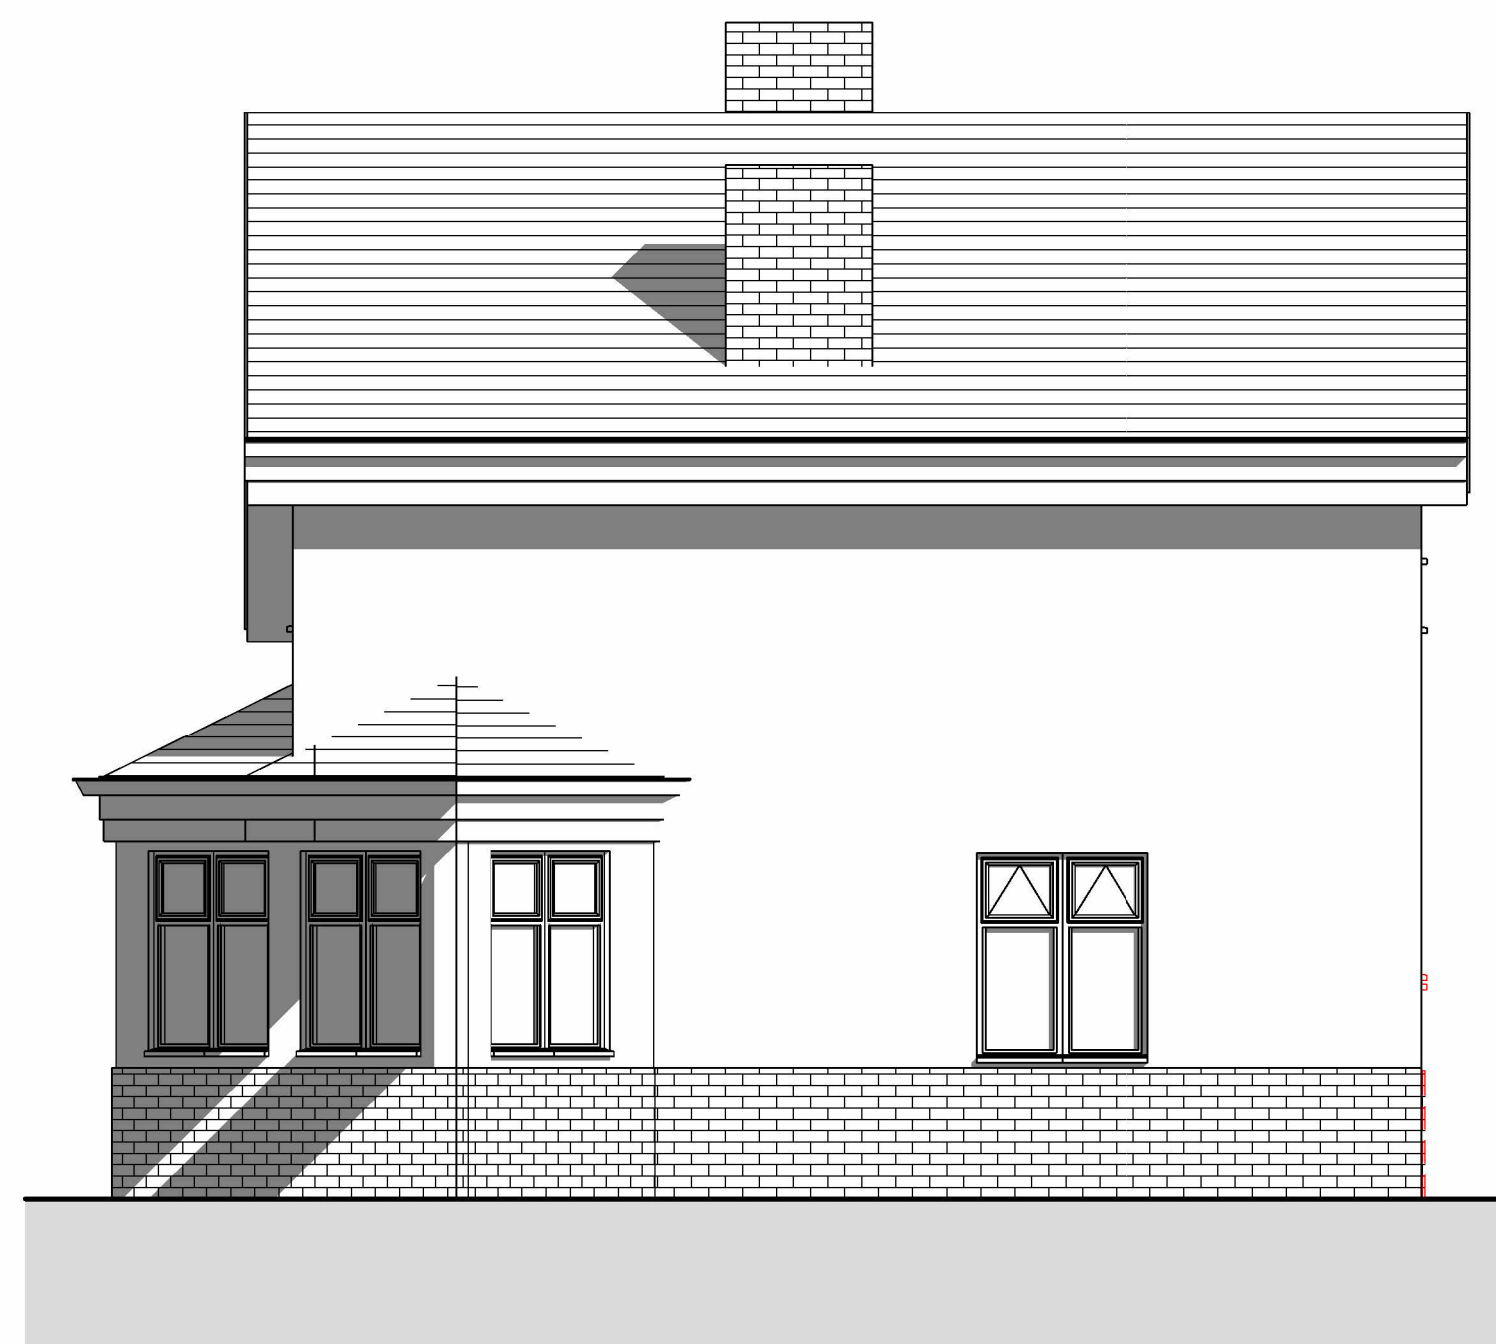

5 Side Elevation 1_Existing
1 : 50



6 Side Elevation 2_Existing
1 : 50

Rev	Description	Date

studioAH
ARCHITECTS

1 Roebuck Close
New Milton
Hampshire
BH25 6AJ
+44 7496 950 456
abdul@studioAH.co.uk

PROJECT

27 Derby Road,
Eastleigh, SO50 5FD

TITLE

Existing Plans and
Elevations

CLIENT

B. Zada

DRAWN BY
AH

CHECKED BY
AH

DATE
23.05.22

SCALE (@ A1)
1 : 50

PROJECT NUMBER
1083

DRAWING NUMBER
100

REV

DO NOT SCALE FROM THIS DRAWING. REPORT ANY DISCREPANCIES TO THE AUTHOR