


Drawing Notes:

The copyright of this drawing belongs solely with BPS Design Consultants Ltd, it should not be copied or reproduced without their written consent.


Written dimensions to take precedent over scaling the drawing however all dimensions to be checked and verified on site prior to commencing works. The Contractor shall take all responsibility for setting out. Any discrepancies should be clarified prior to proceeding with work.

All workmanship and materials shall comply with BS 8000 Parts 1 - 15.


All drawings and notes are prepared for the purposes of demonstrating compliance with the Approved Documents comprising the Building Regulations and do not necessarily describe the full extent of the construction works required. Details of all existing parts of the structure (drainage etc) and the exact requirements of the Client should be verified for the contract sum prior to commencement. Any variations from those implied from these drawings should be clarified.

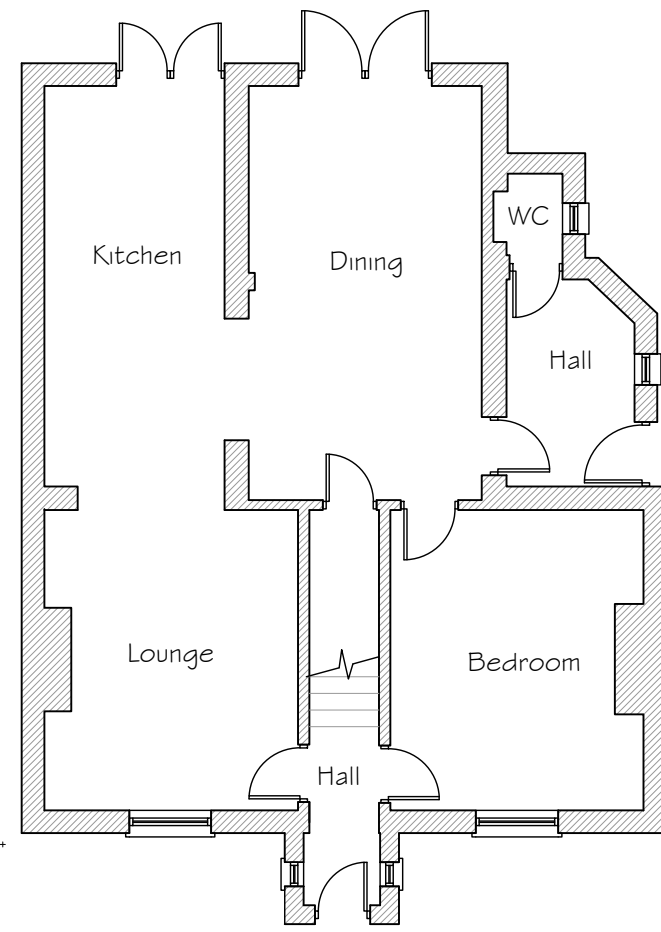

Existing Ground Floor Plan

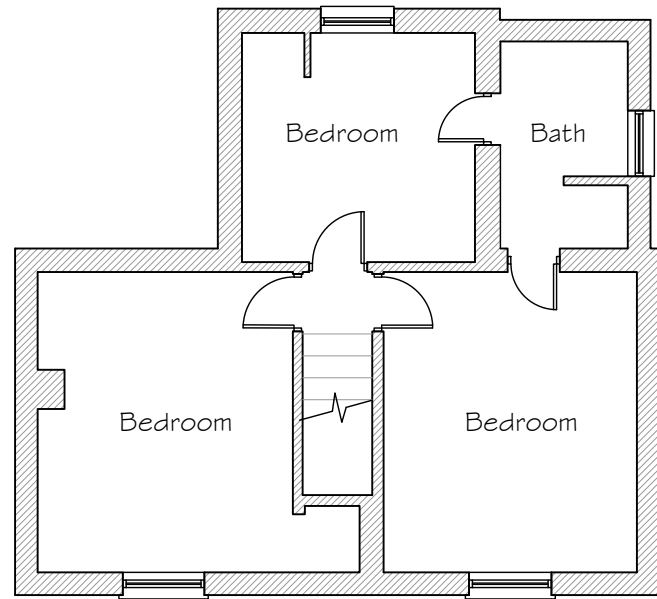

Existing First Floor Plan

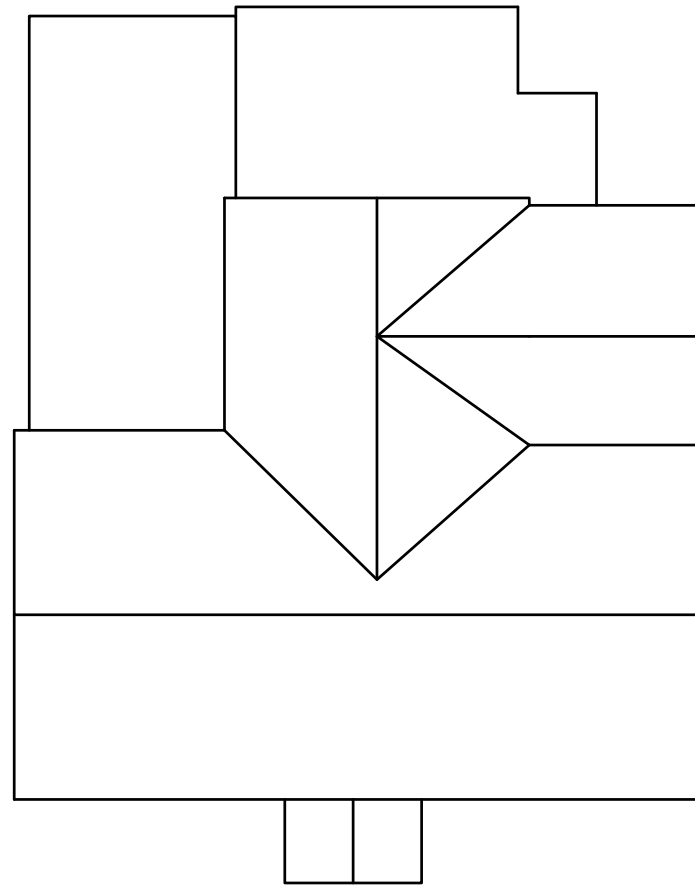

Existing Roof Plan




Existing Front Elevation



Existing Rear Elevation




Existing Side Elevation

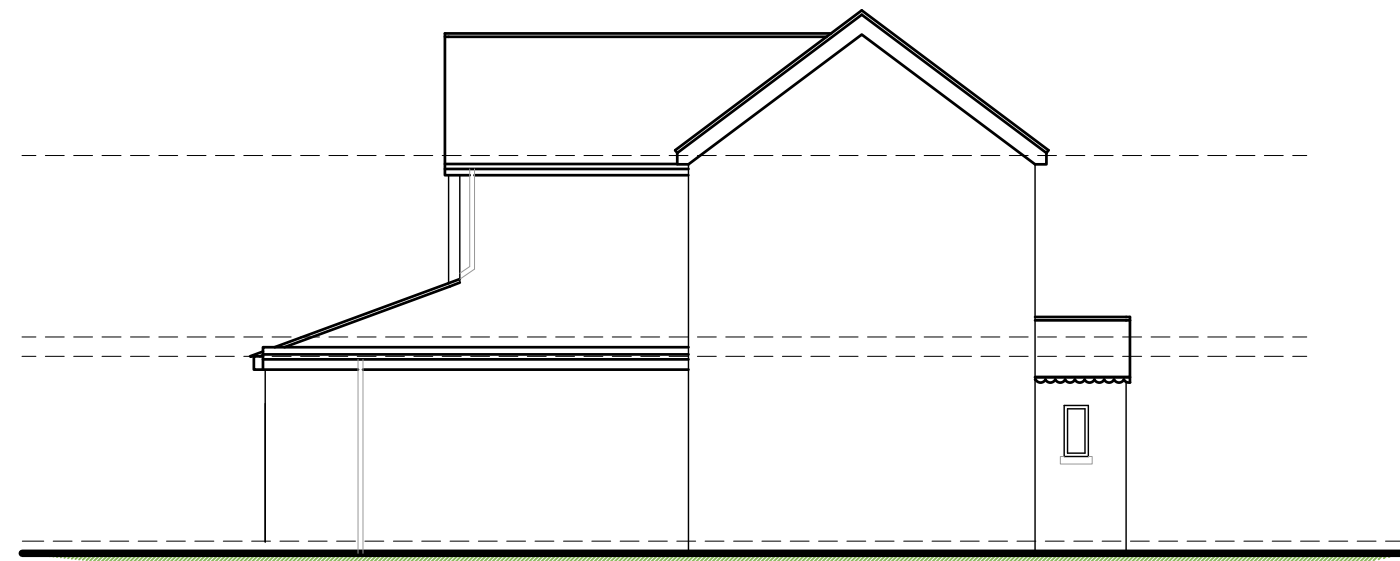


Existing Side Elevation


Existing Elevations and Plans 1:100

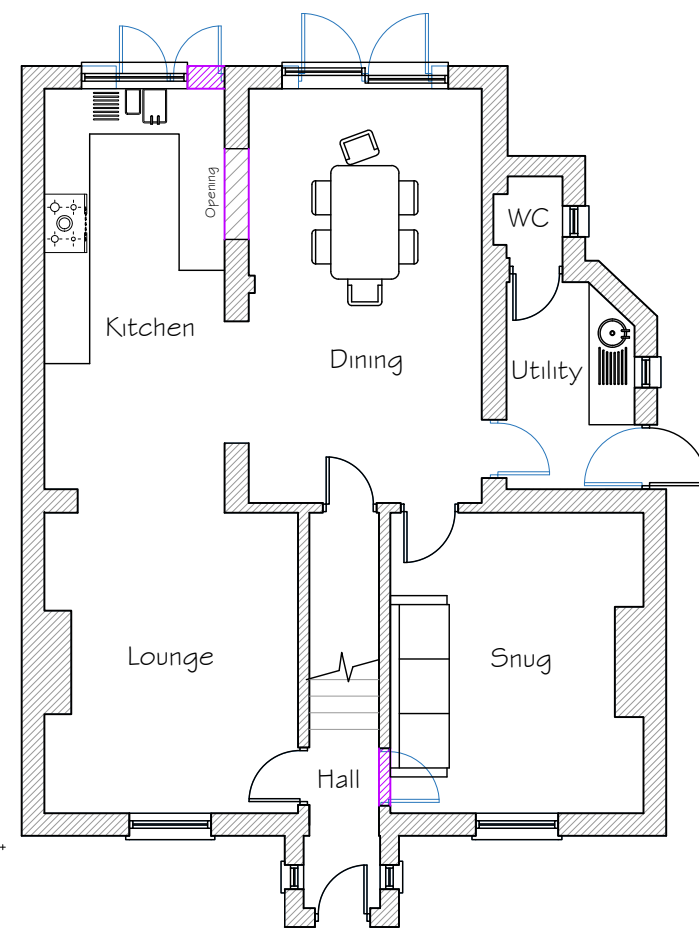

Proposed Ground Floor Plan

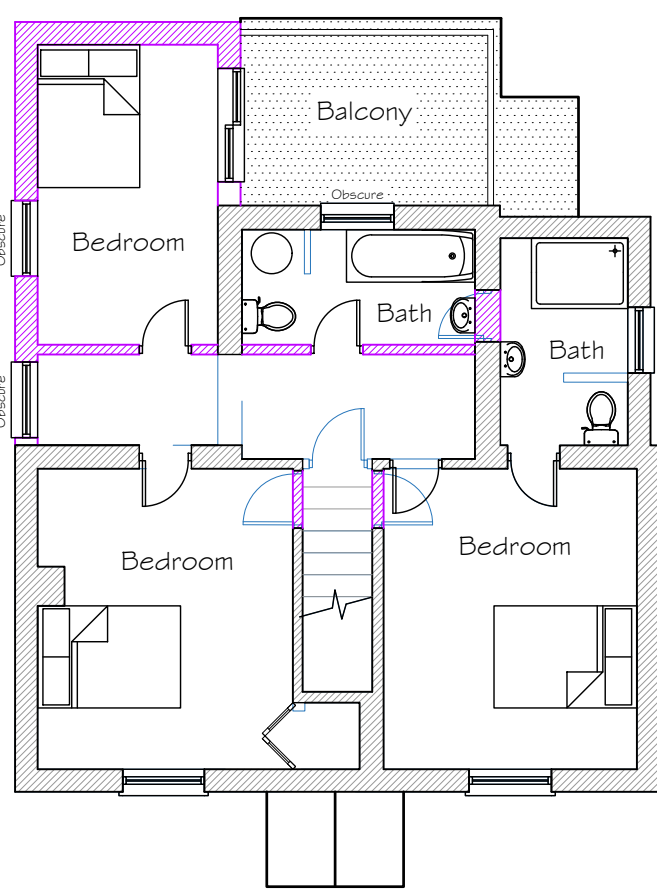

Proposed First Floor Plan

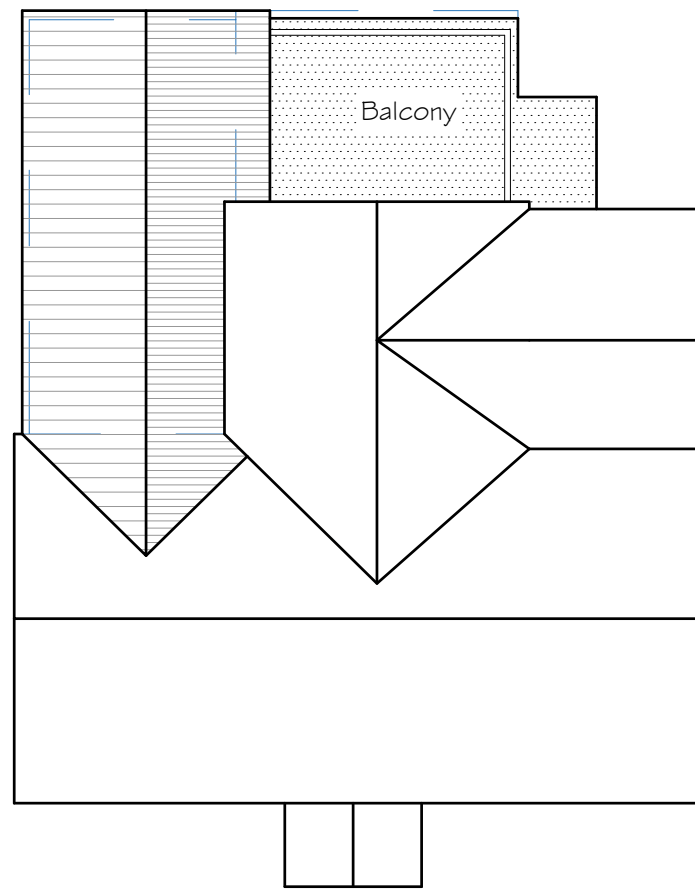


Proposed Roof Plan




Proposed Front Elevation



Proposed Rear Elevation

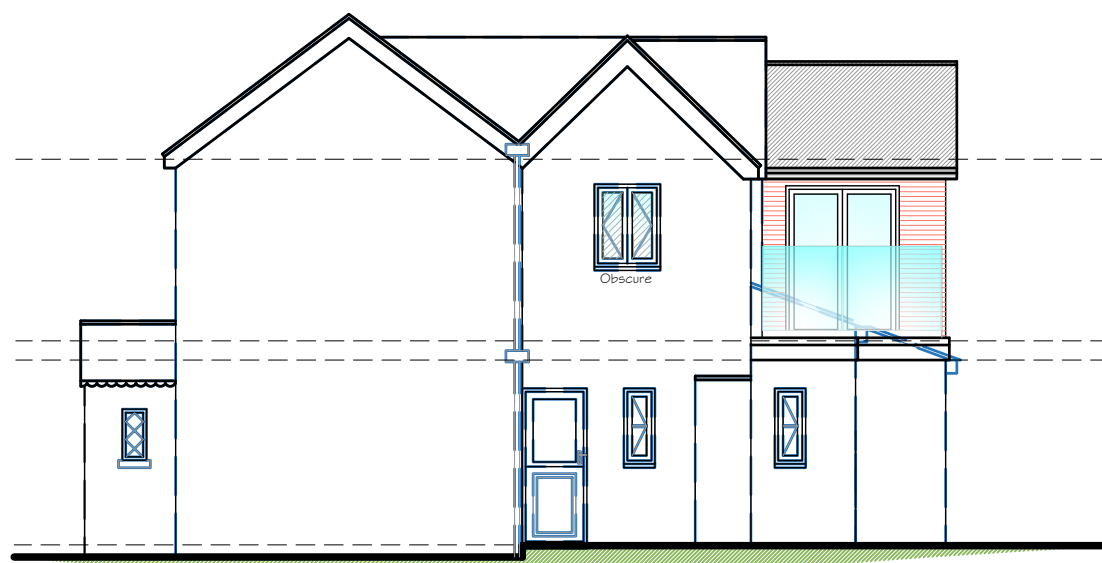


Proposed Side Elevation

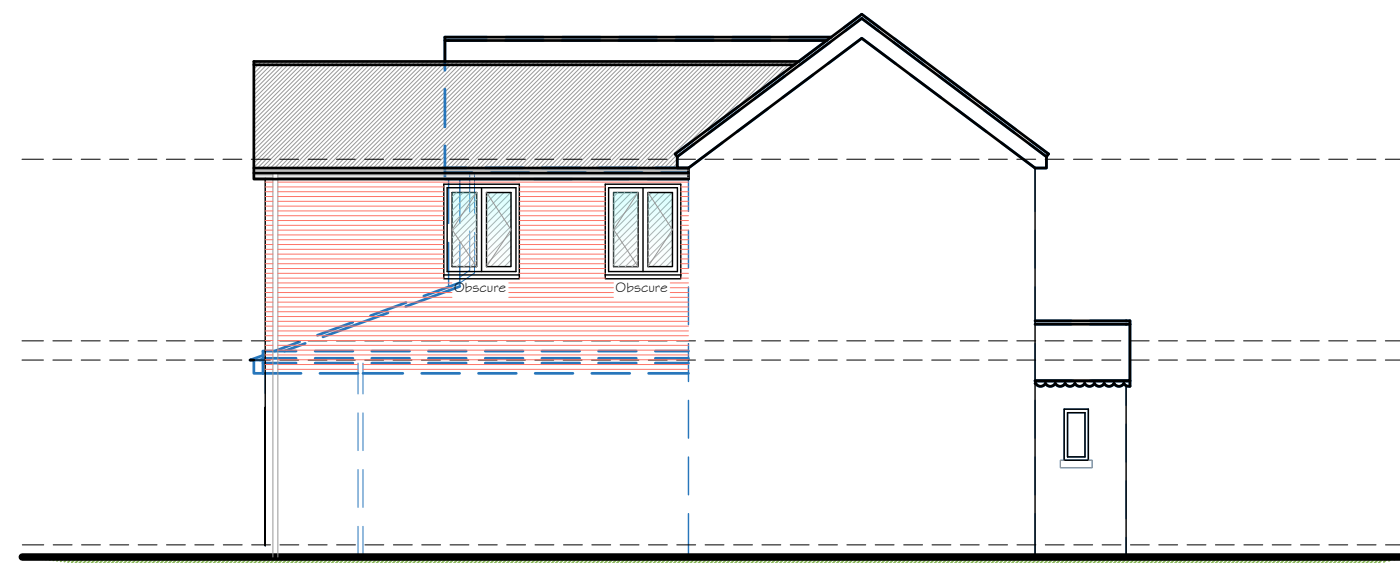

Proposed Side Elevation

Proposed Elevations and Plans 1:100

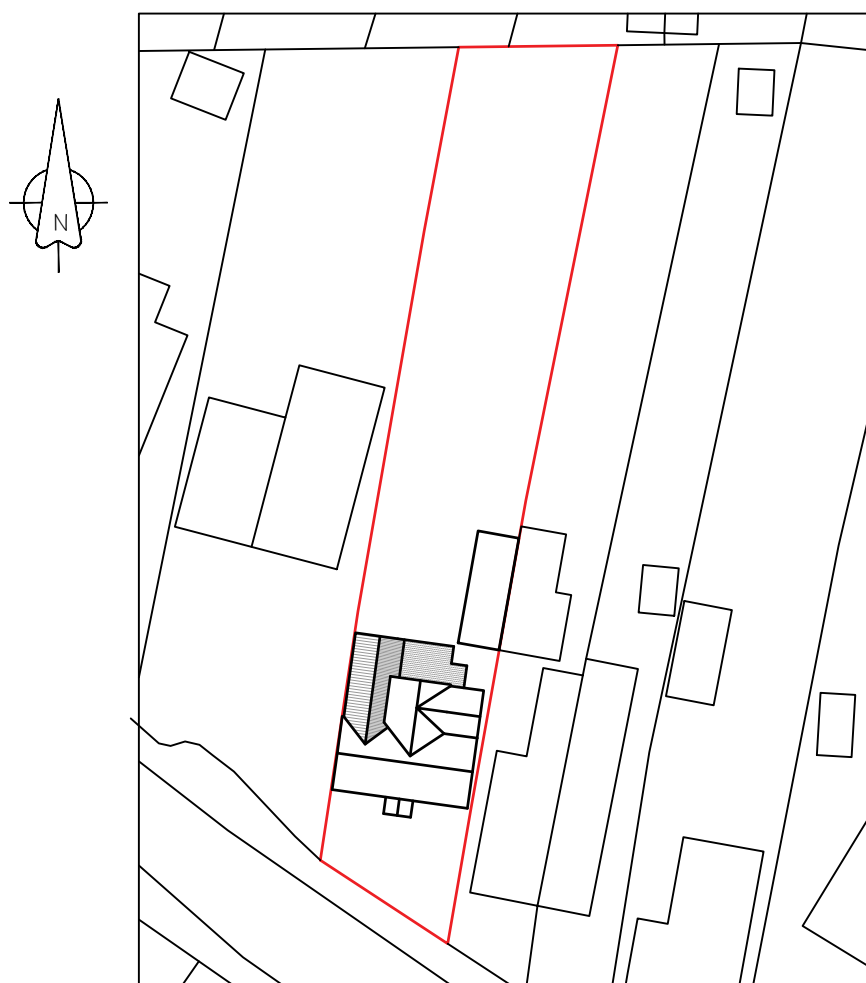

Block Plan 1:500



Location Plan 1:1250

©Crown Copyright (2022). All rights reserved.
Licence Number: 100046928.

Issued for Planning Approval

BPS Design Consultants Ltd
Architectural Services and Structural Engineers

Seafields, Dodwell Lane, Bursledon, Southampton, SO31 1DJ

Tel: 023 8040 4017

robert@bpsdesign.co.uk
Mobile: 07915 604 293

colin@bpsdesign.co.uk
Mobile: 07886 855 897

www.bpsdesign.co.uk

Project:

22 Pound Road, Netley
Southampton
SO31 8FE

Client:

Mr Hu Haixiao

Dwg Title:

Existing and Proposed

Dwg No:

PL/01

Revision:

-

Date:

May 2022

By:

rjn

Scale:

As Shown

The Copyright of this drawing belongs solely to BPS Design Consultants Ltd. It should not be copied or reproduced without consent from BPS Design Consultants Ltd. Original drawing at A1 size.

