




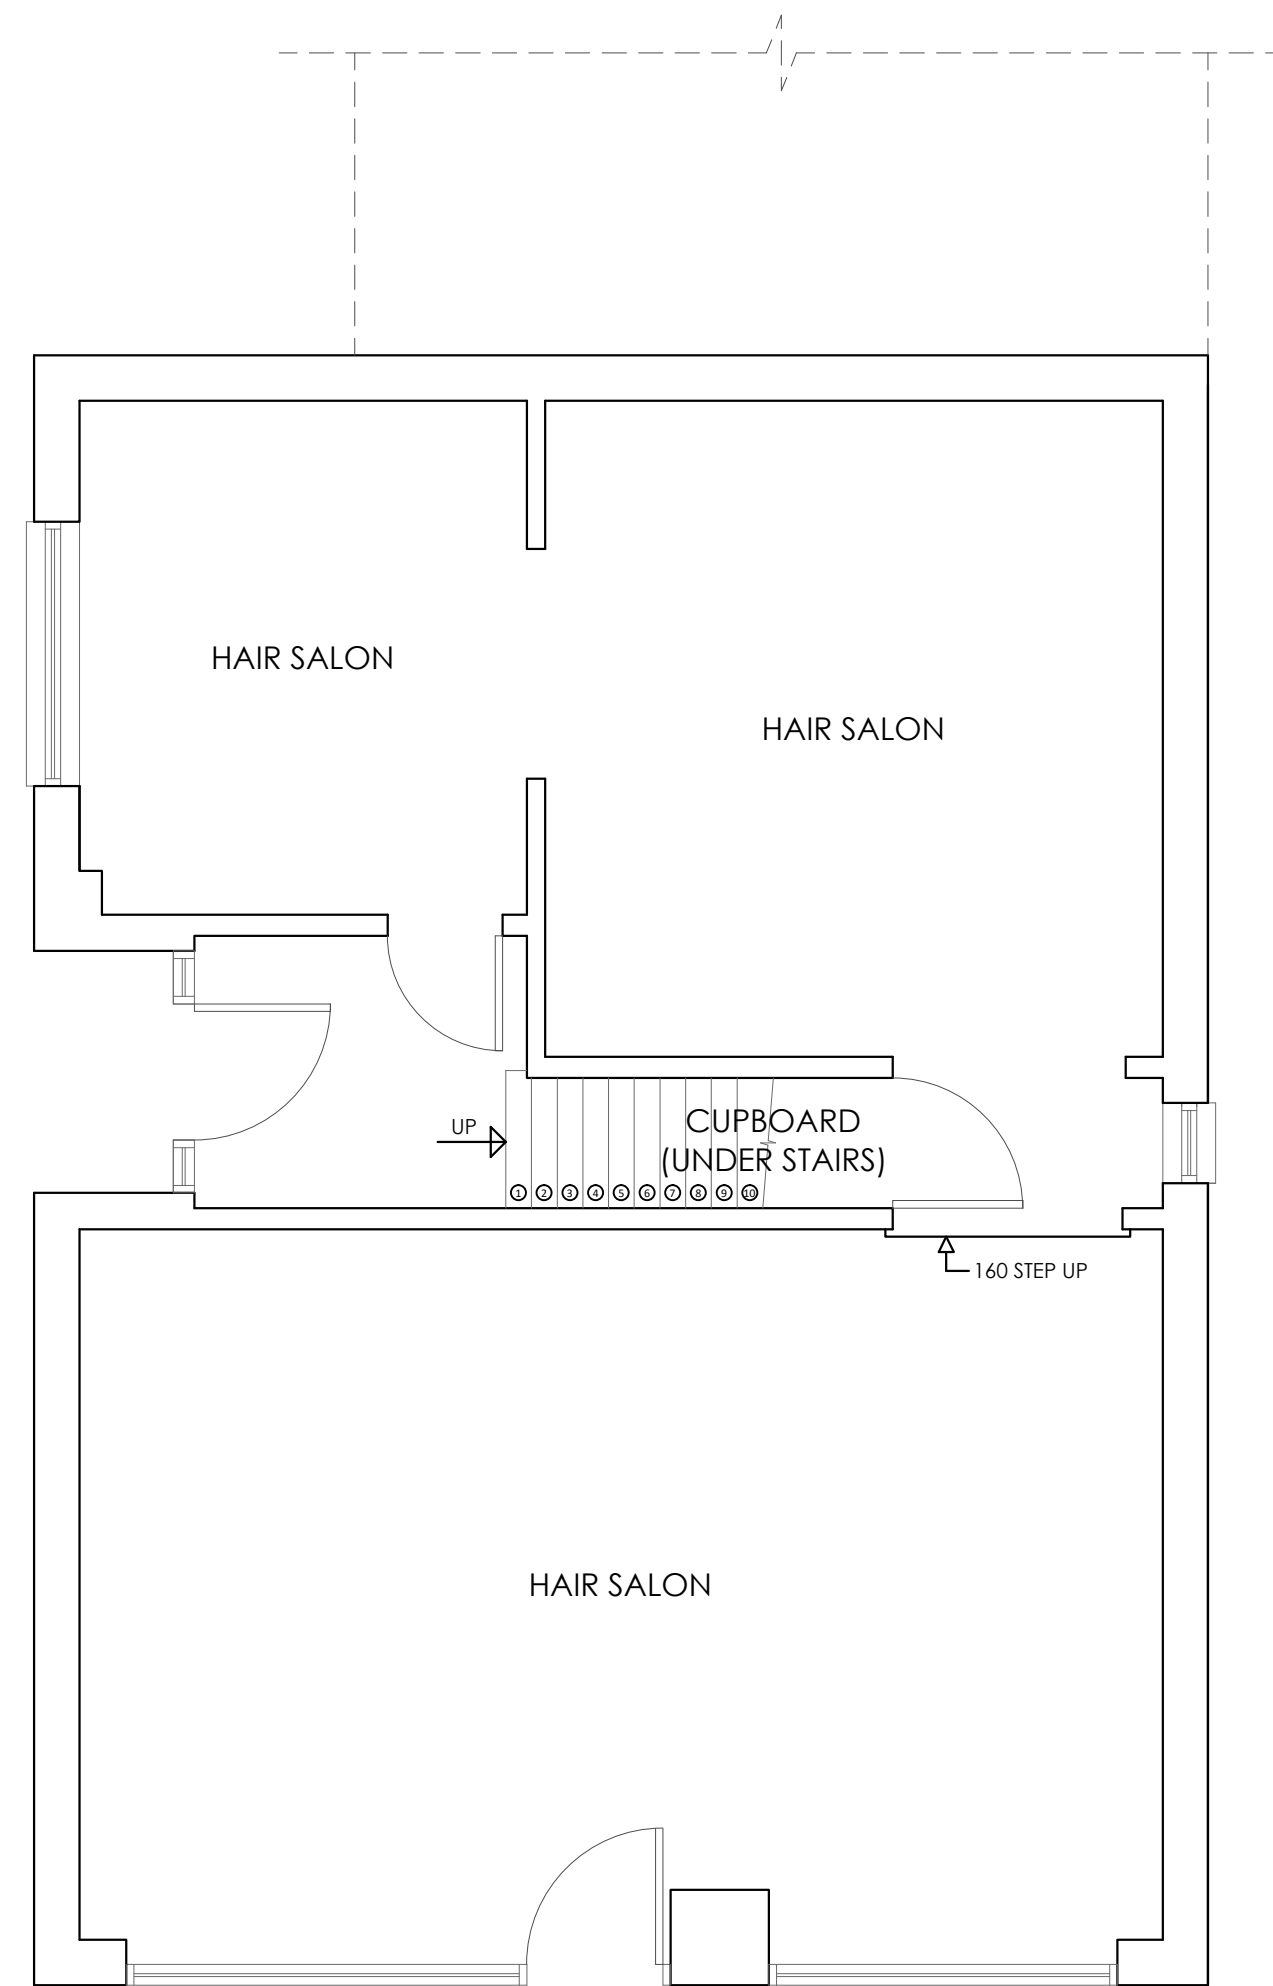


GROUND FLOOR PLAN 1:50

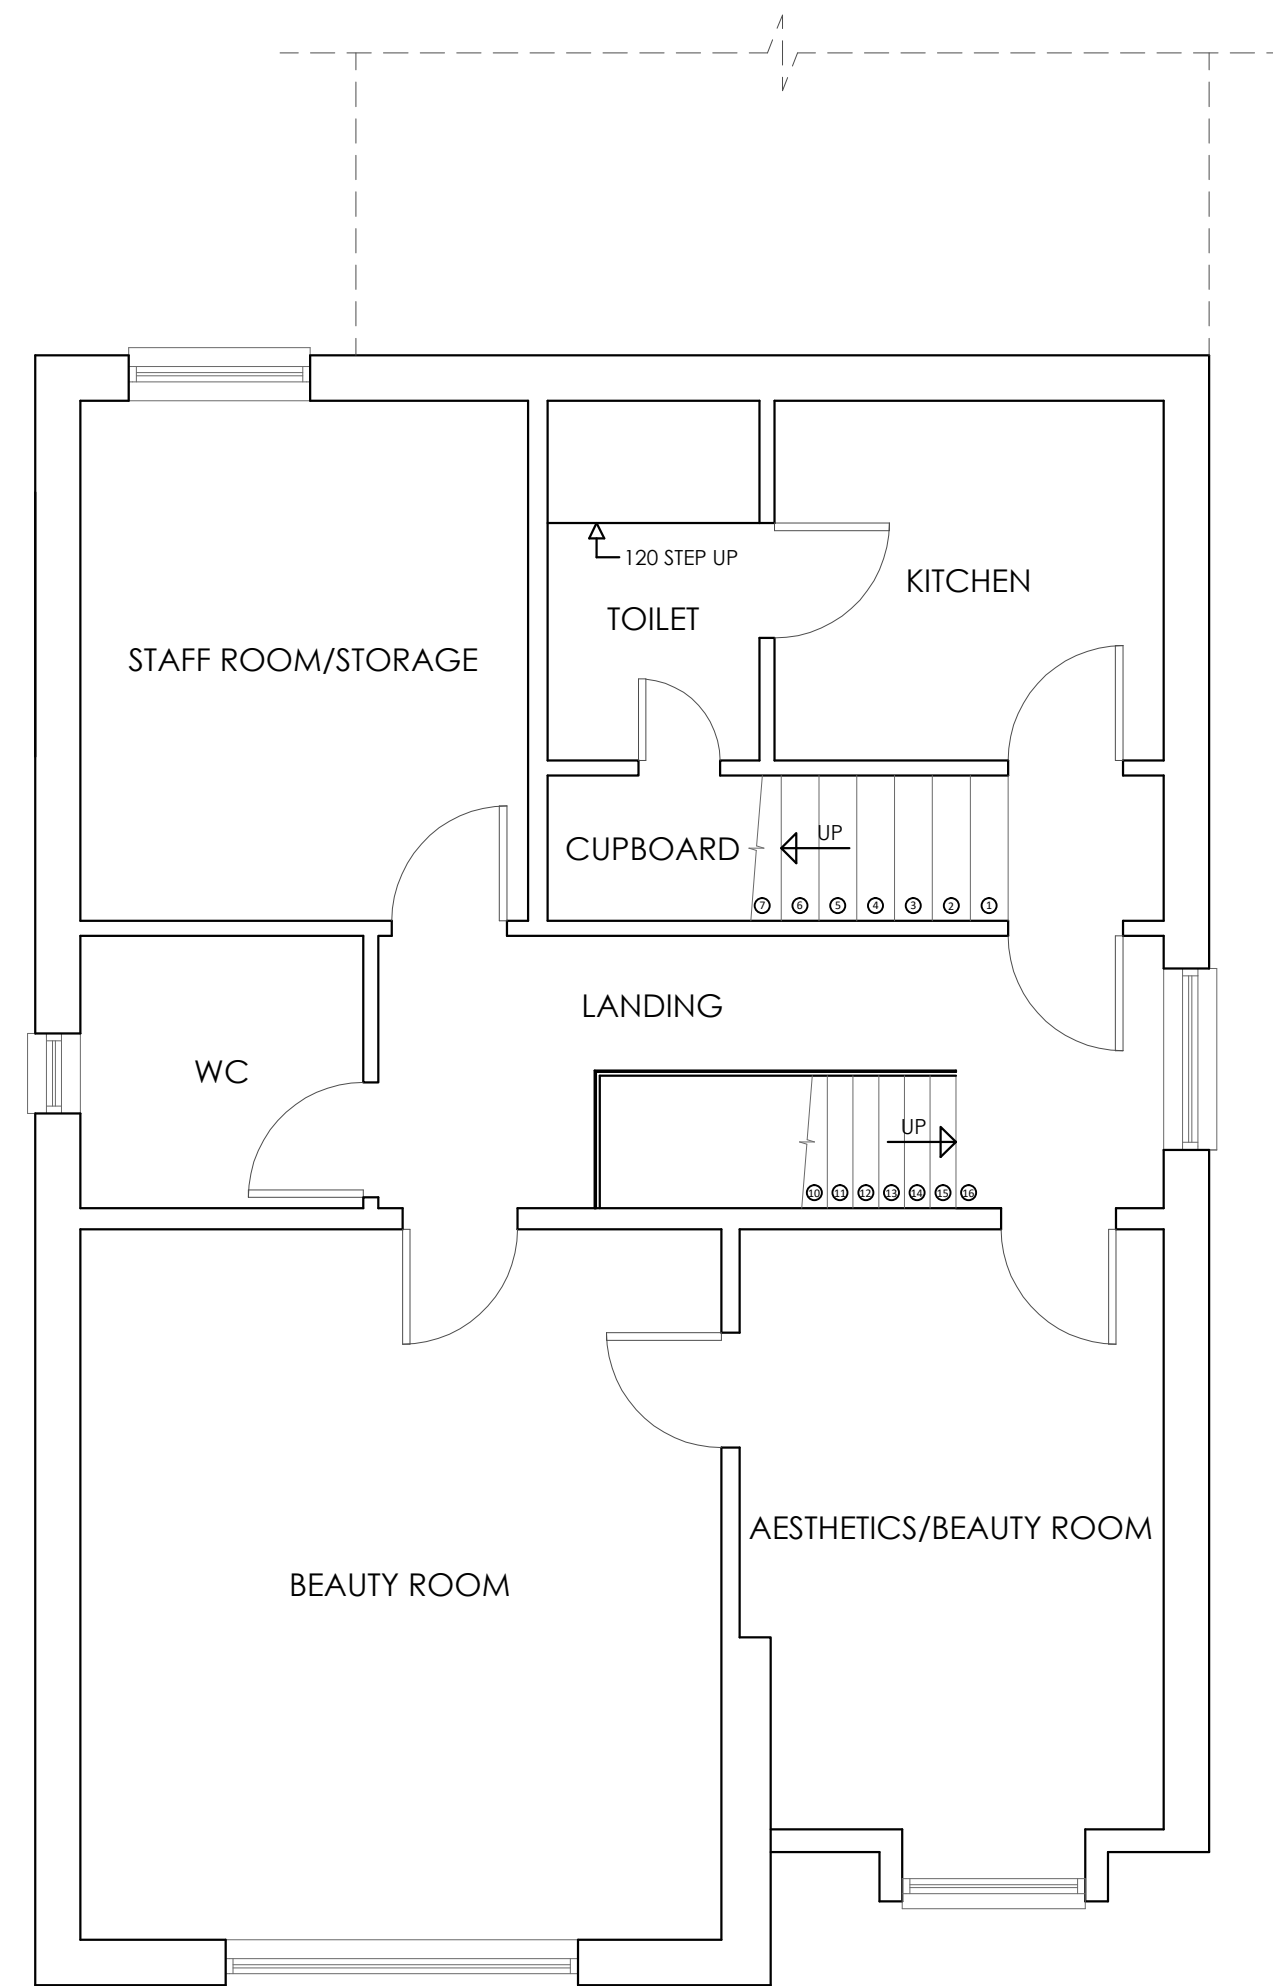


FIRST FLOOR PLAN 1:50

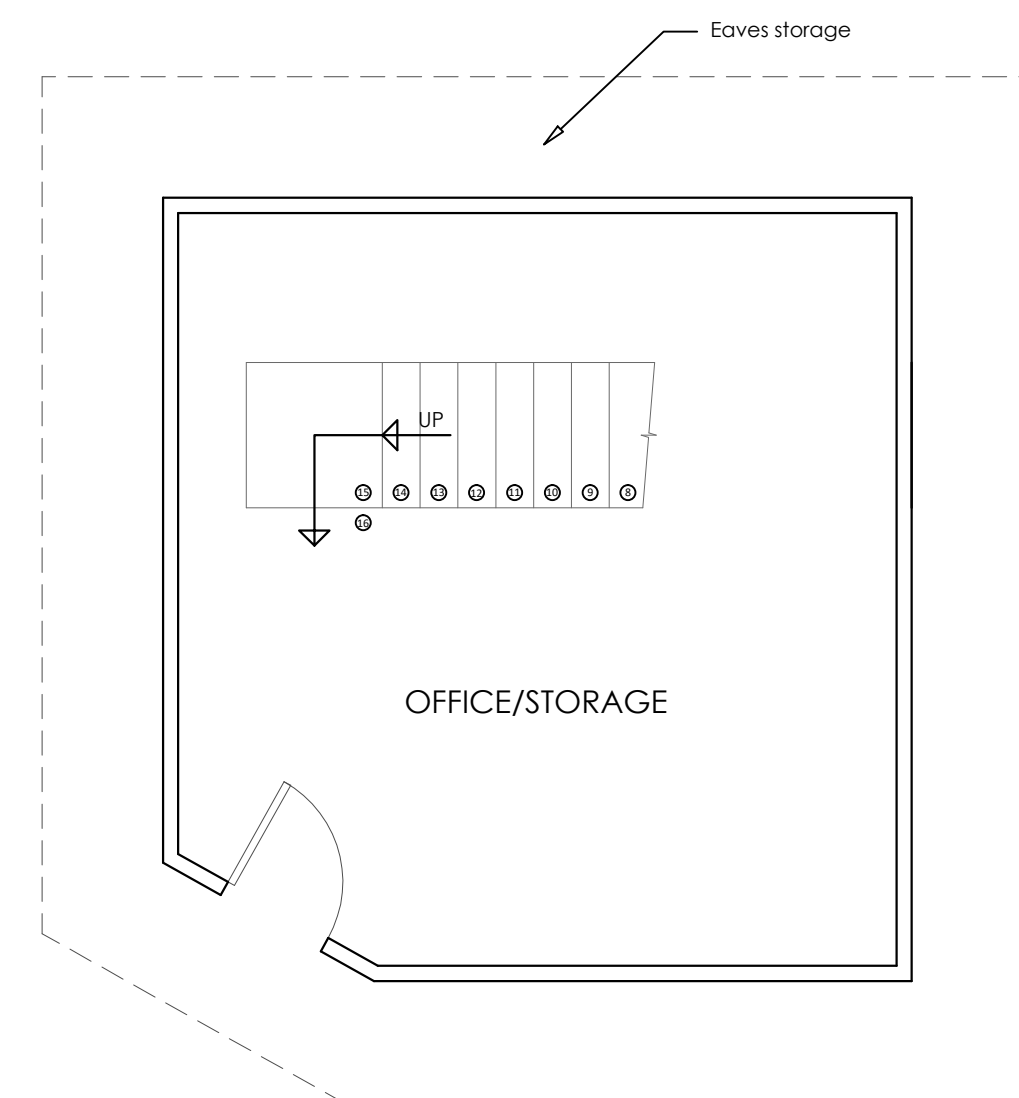


ATTIC FLOOR PLAN 1:50

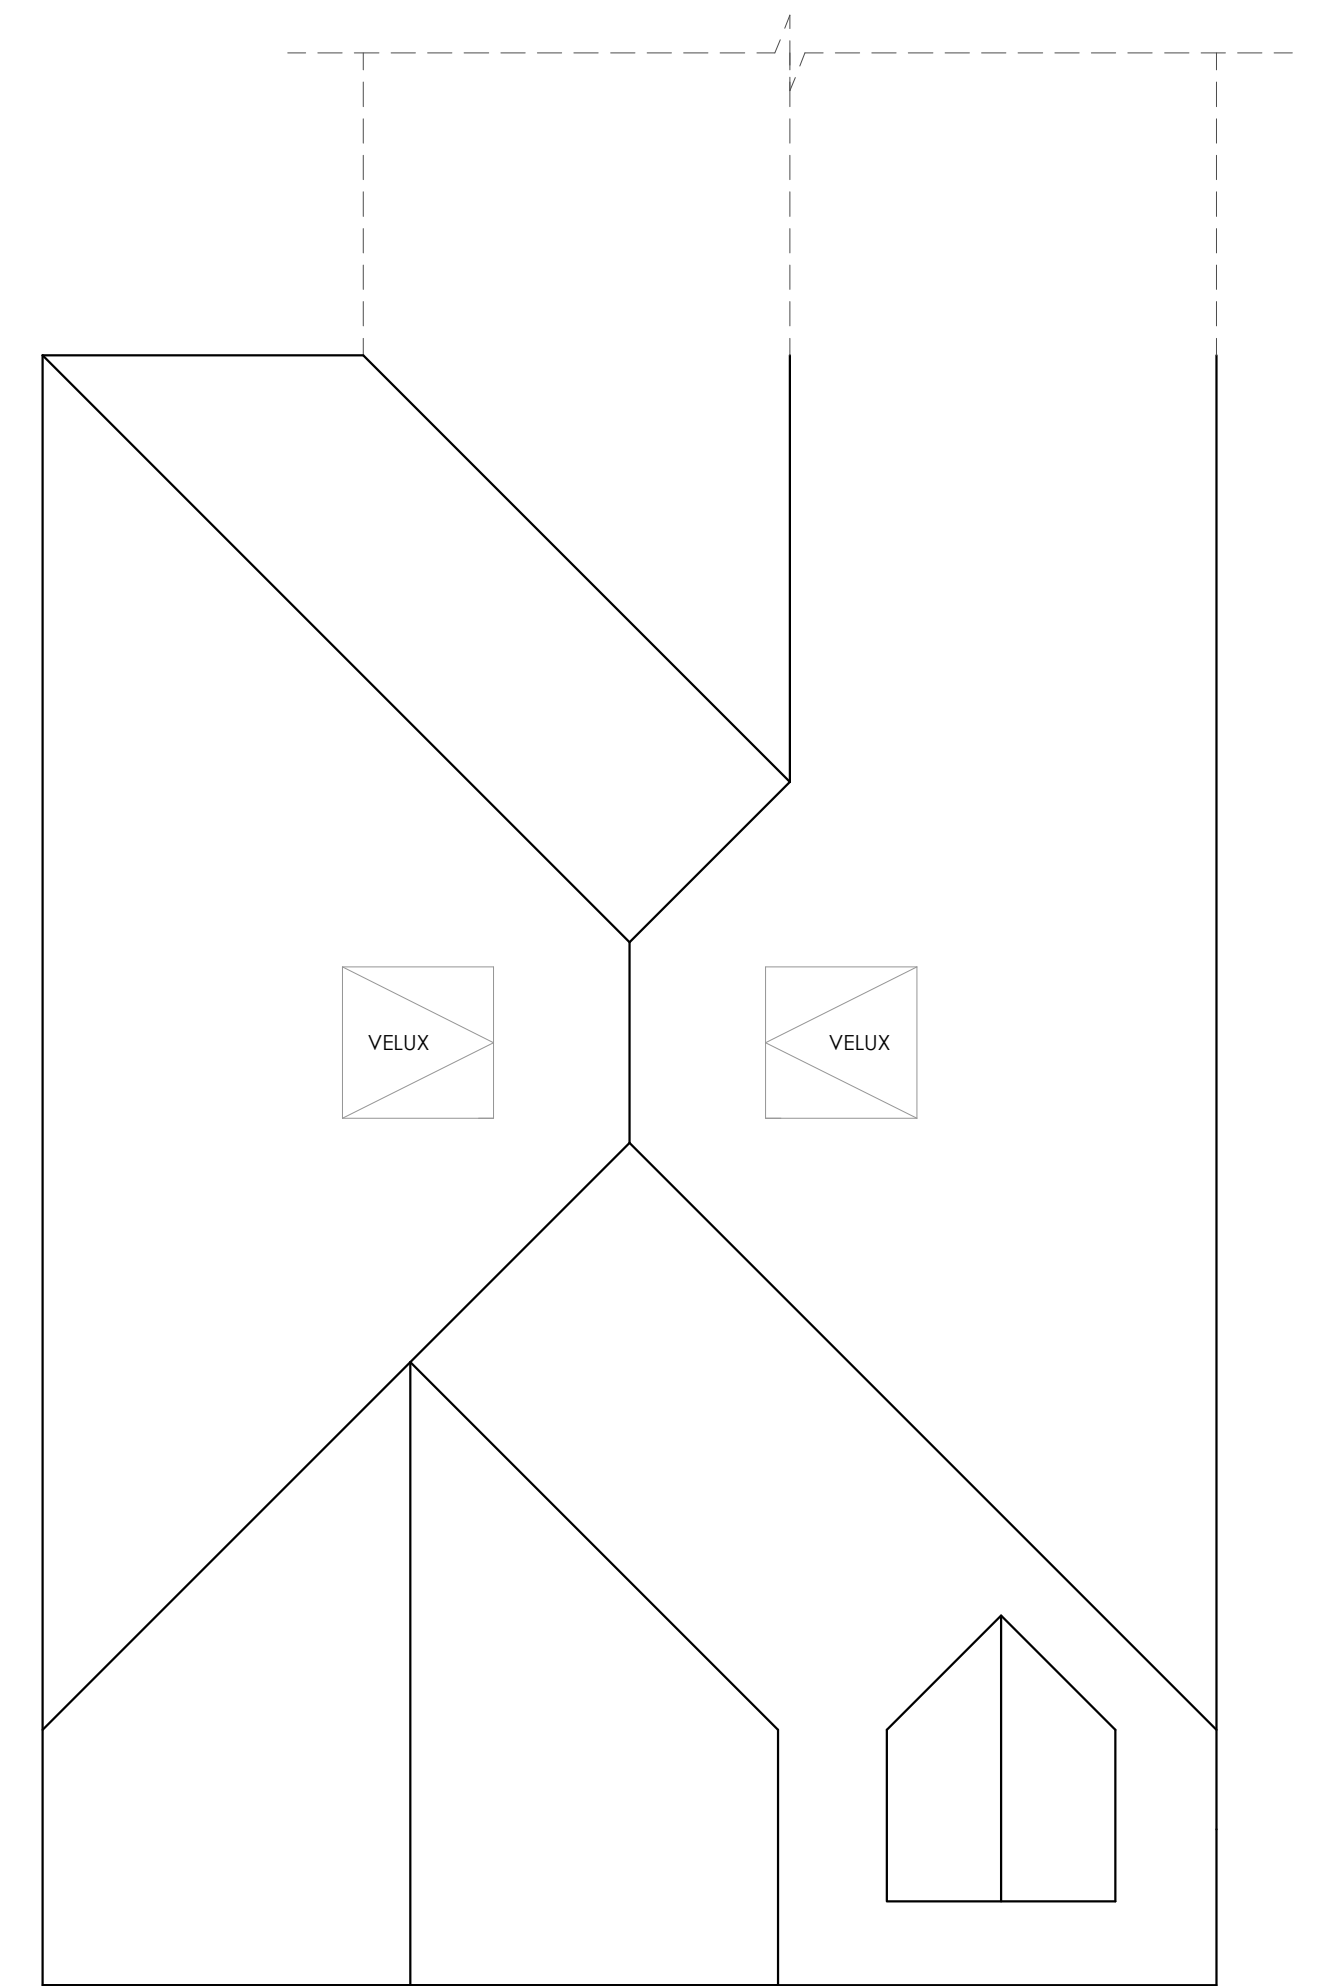


ROOF PLAN 1:50

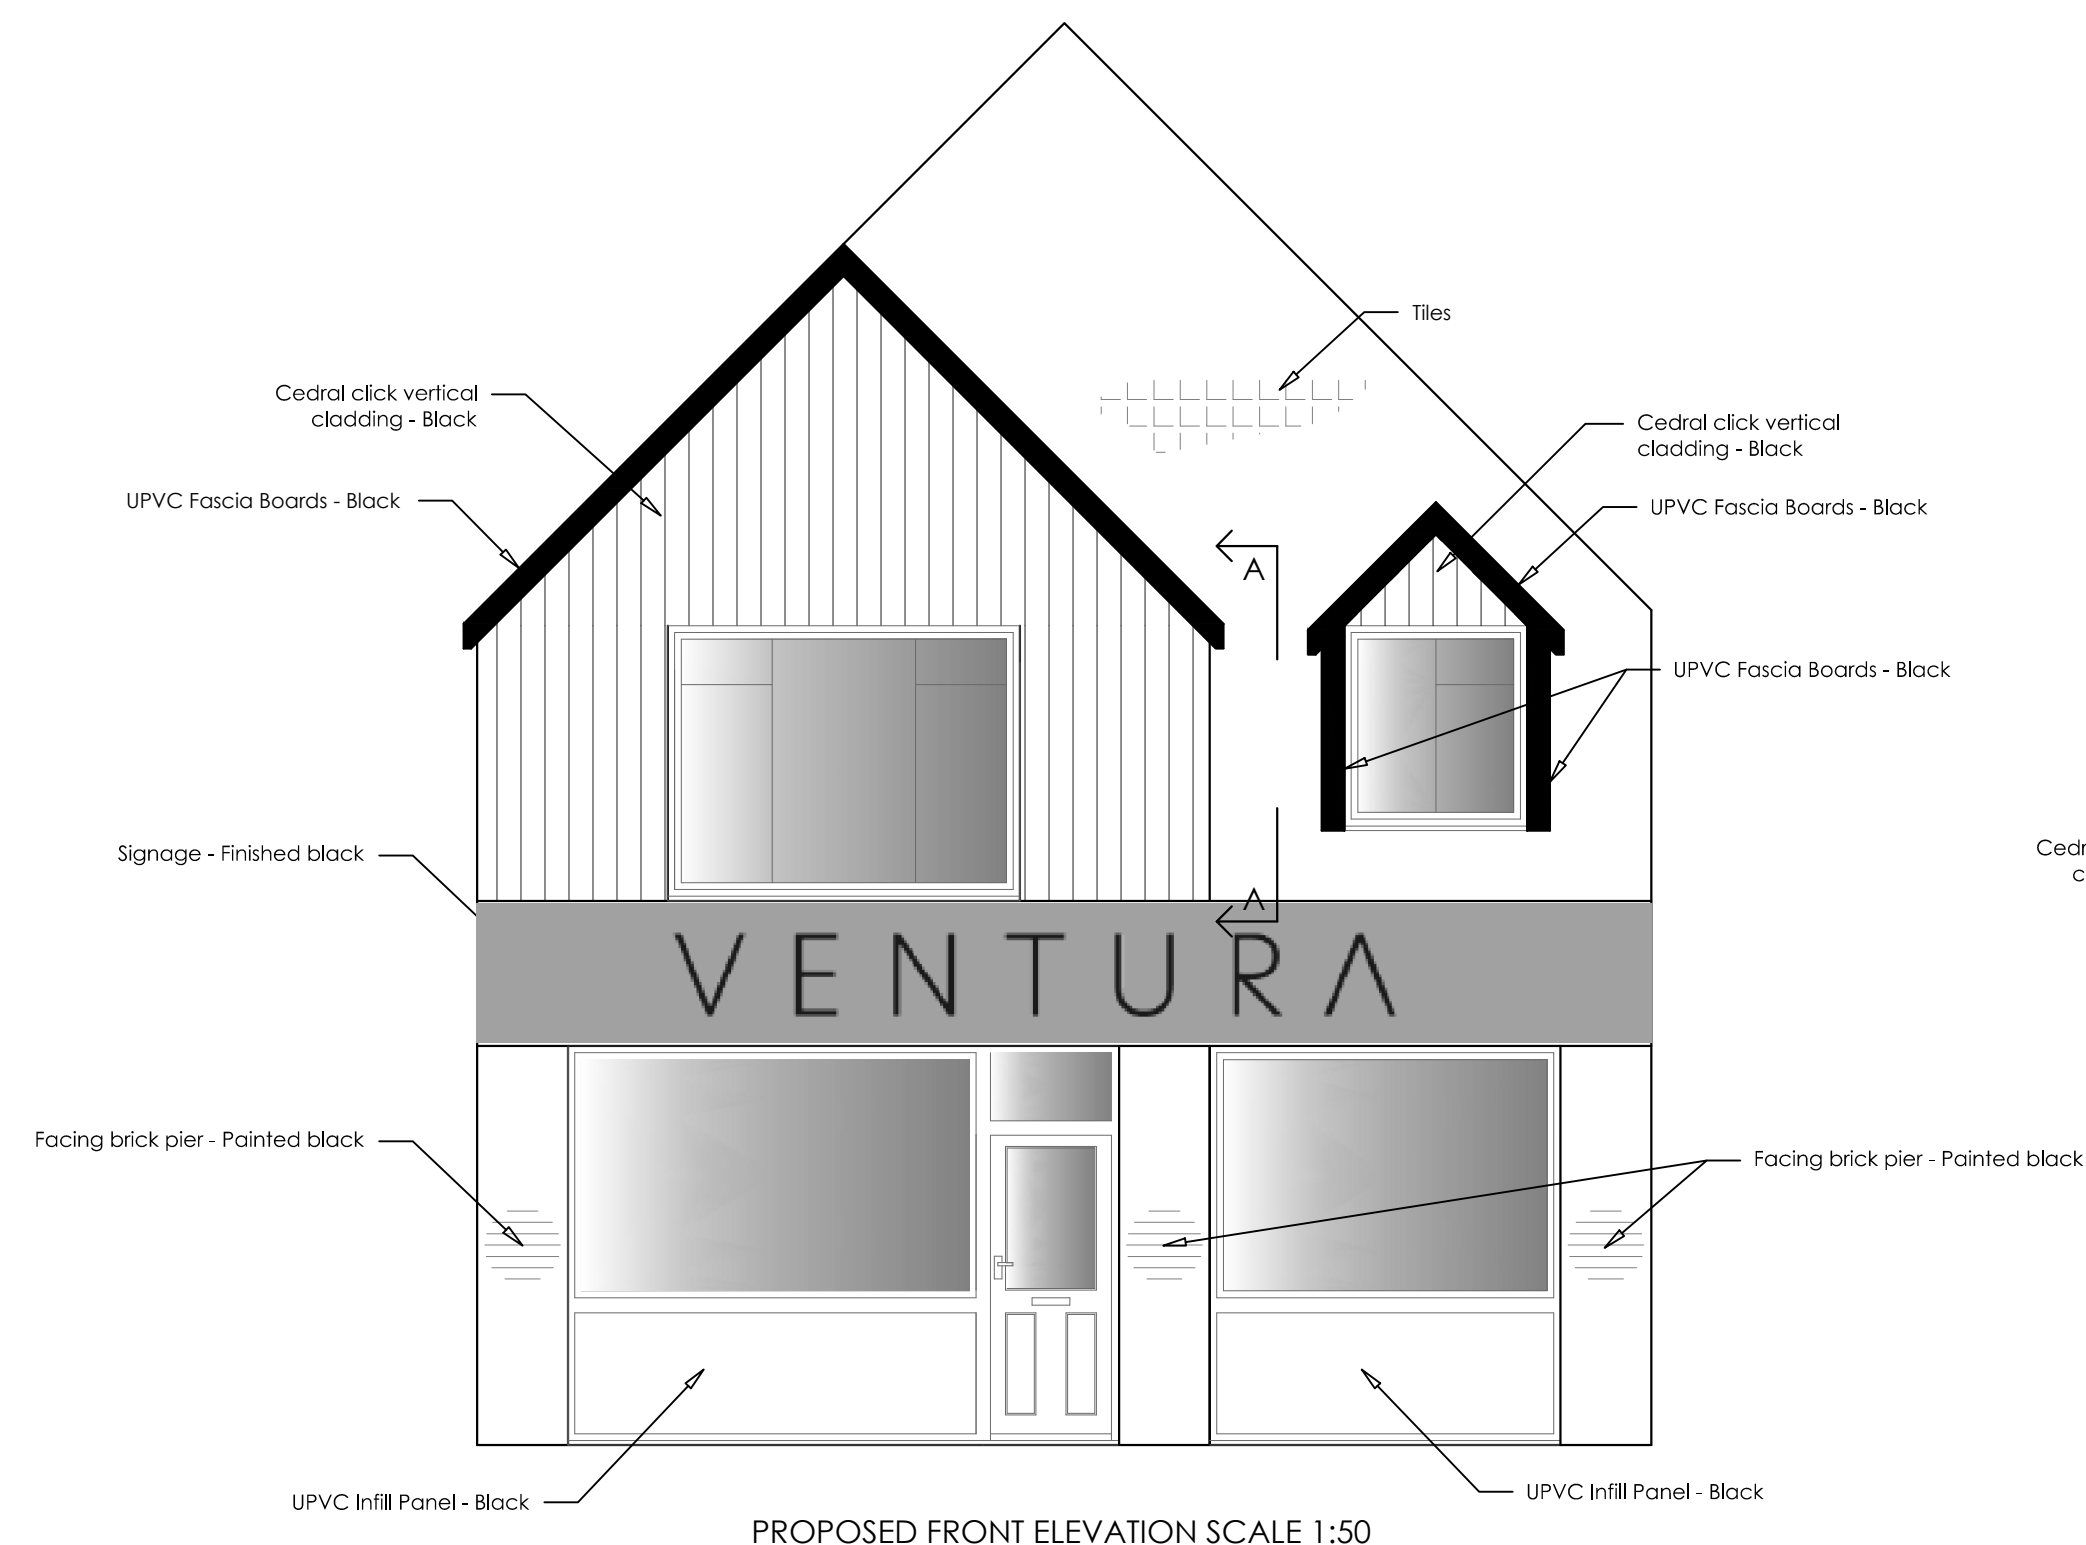

PROPOSED FRONT ELEVATION SCALE 1:50

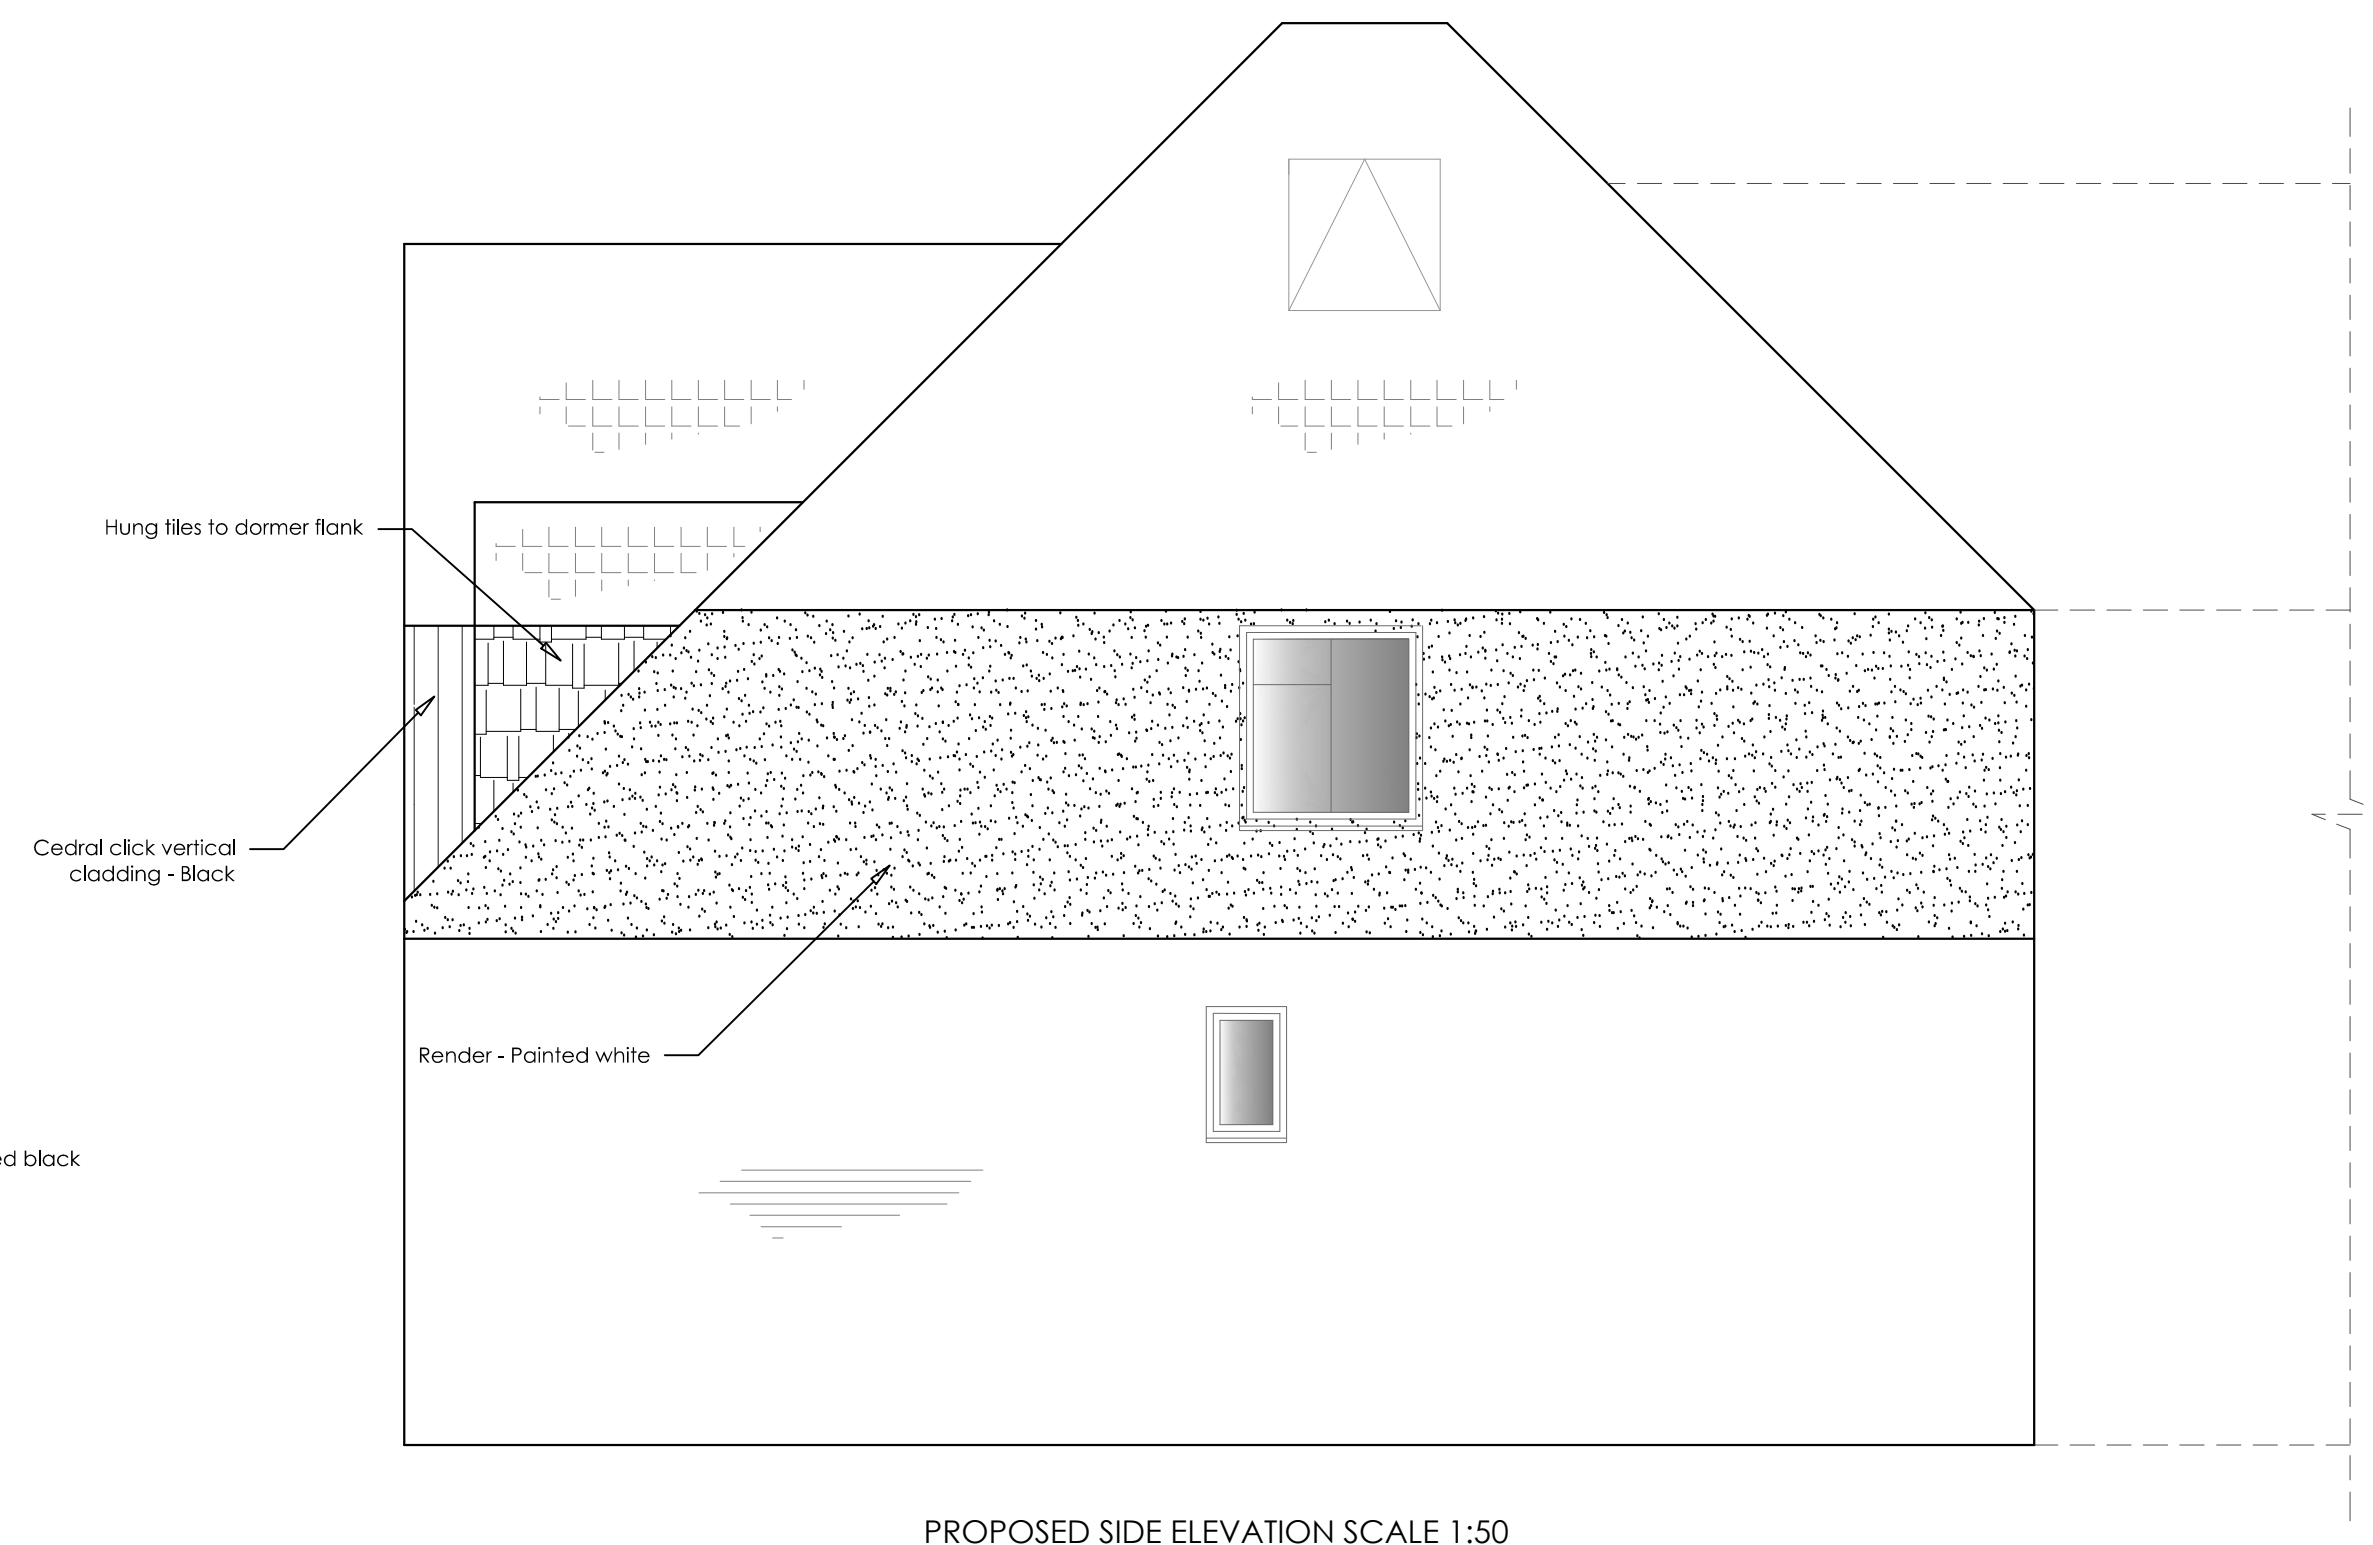

PROPOSED SIDE ELEVATION SCALE 1:50

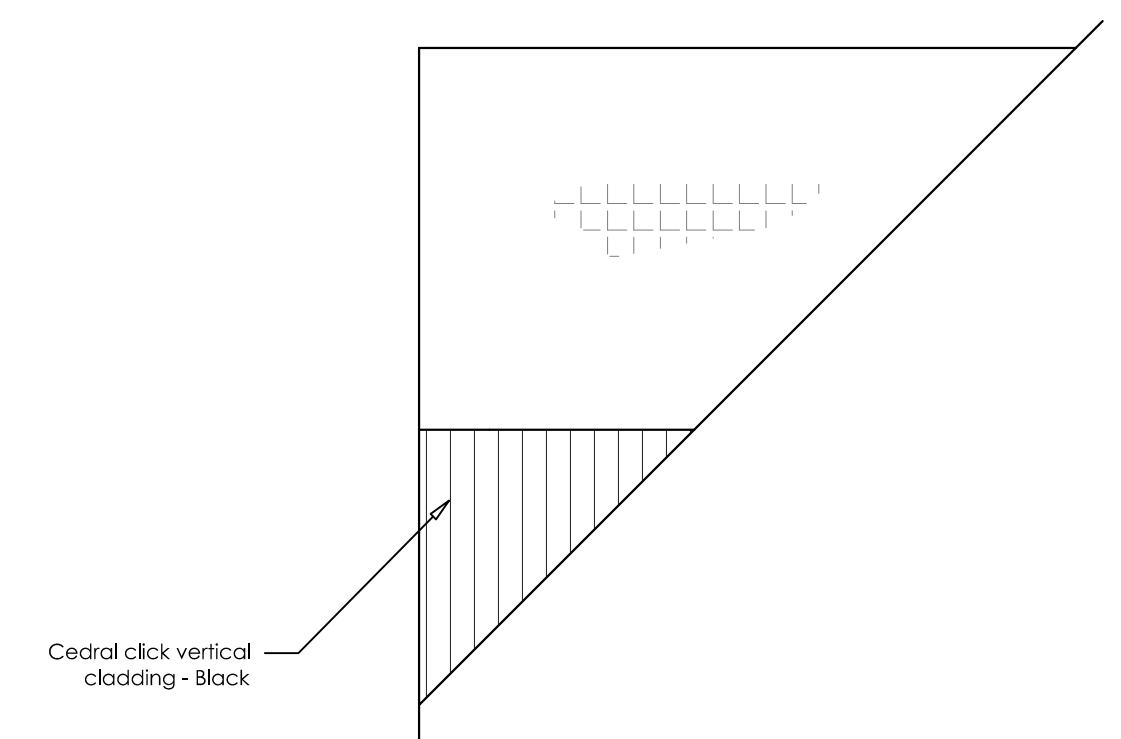

SECTION A-A 1:50

Client:	Mr & Mrs Dobson	Date:	May 2022
Drawing No:	GA02 Rev 0	Address:	34A Hittingbury Road, Chandlers Ford Hampshire, SO53 5SS
Drawing:	Floor Plans & Proposed Elevations		
Scale:	1:50 @ A1		