




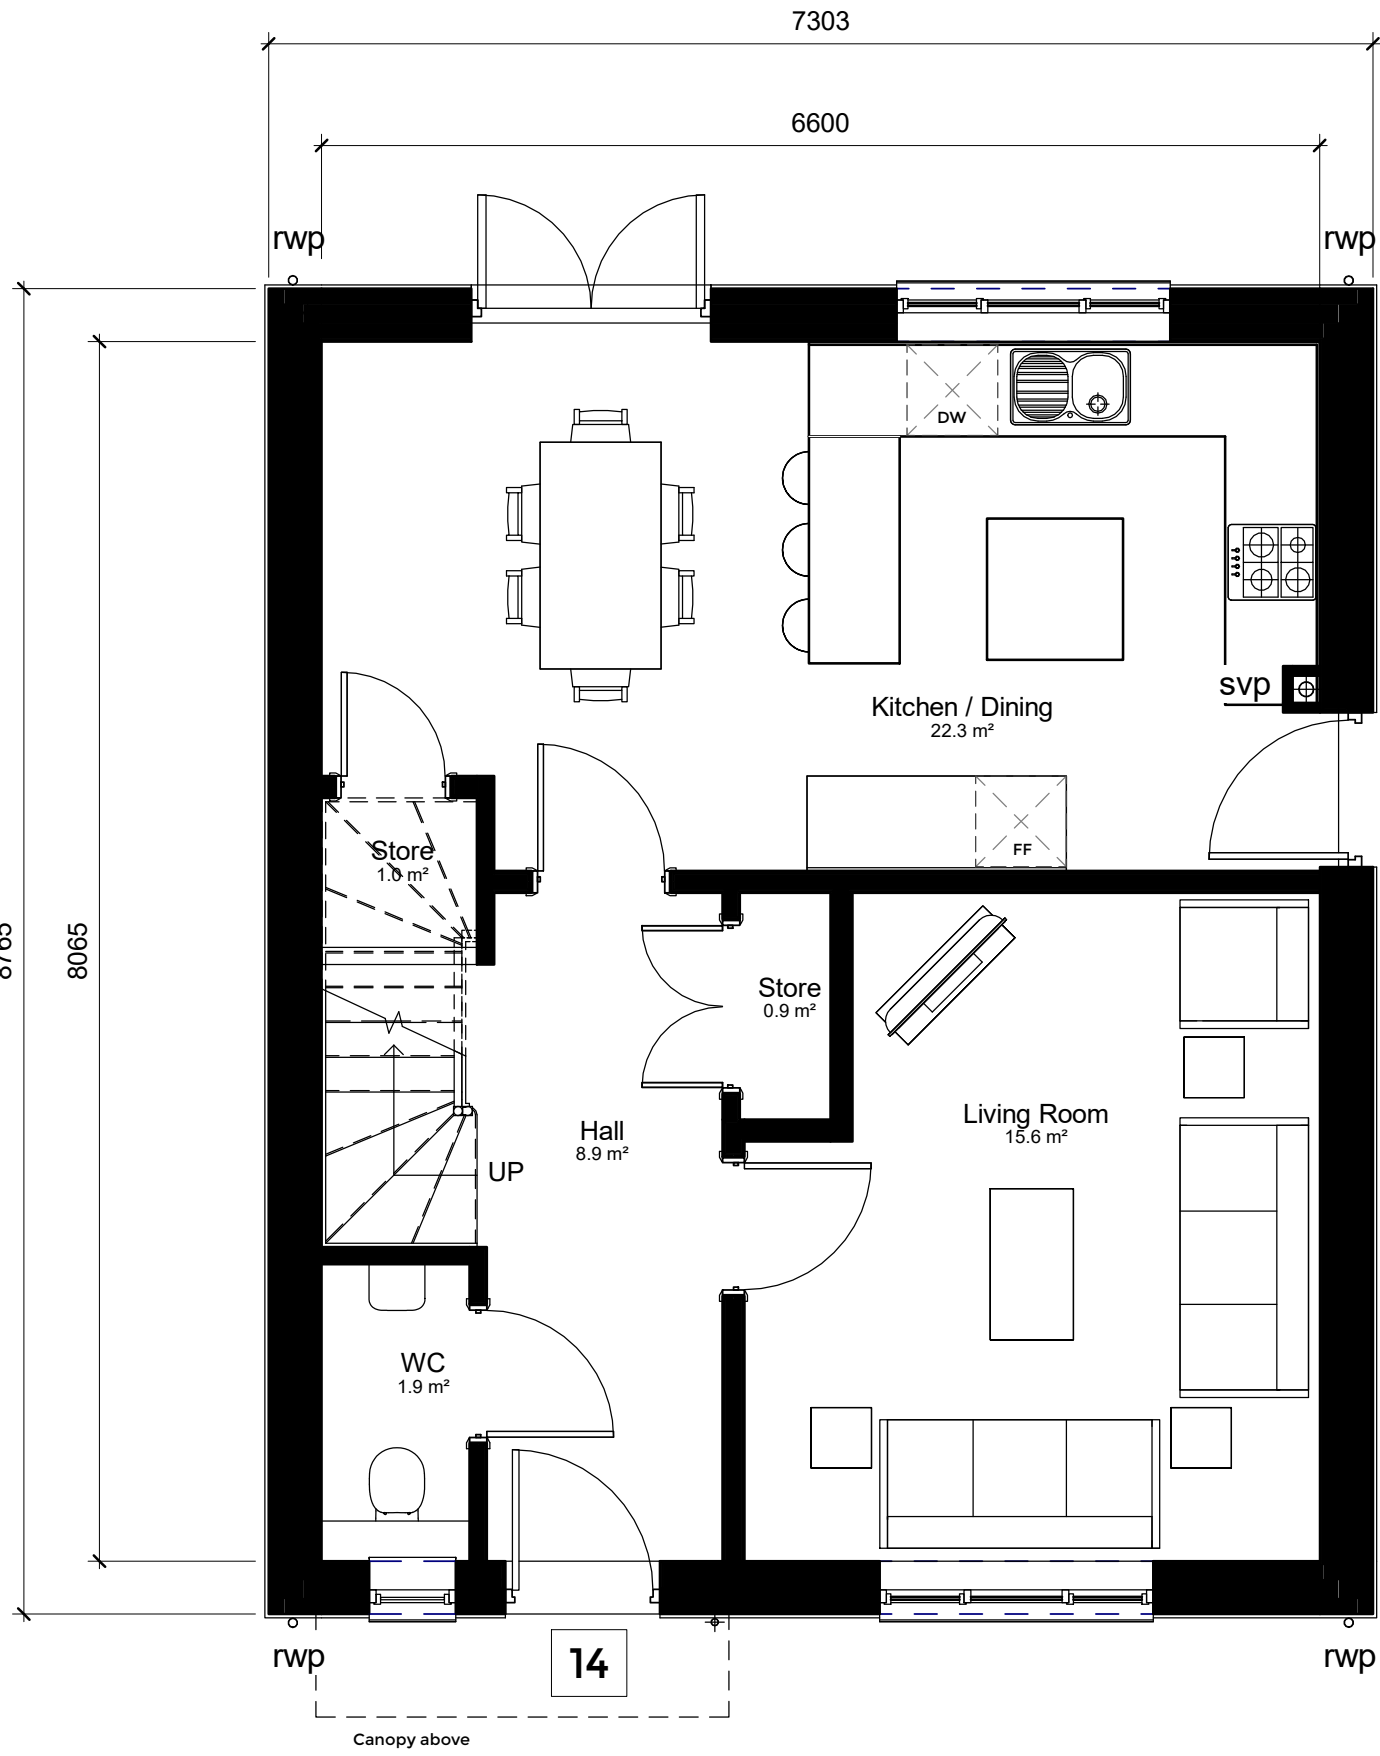


Ground Floor Plan_Plot 14
1 : 50

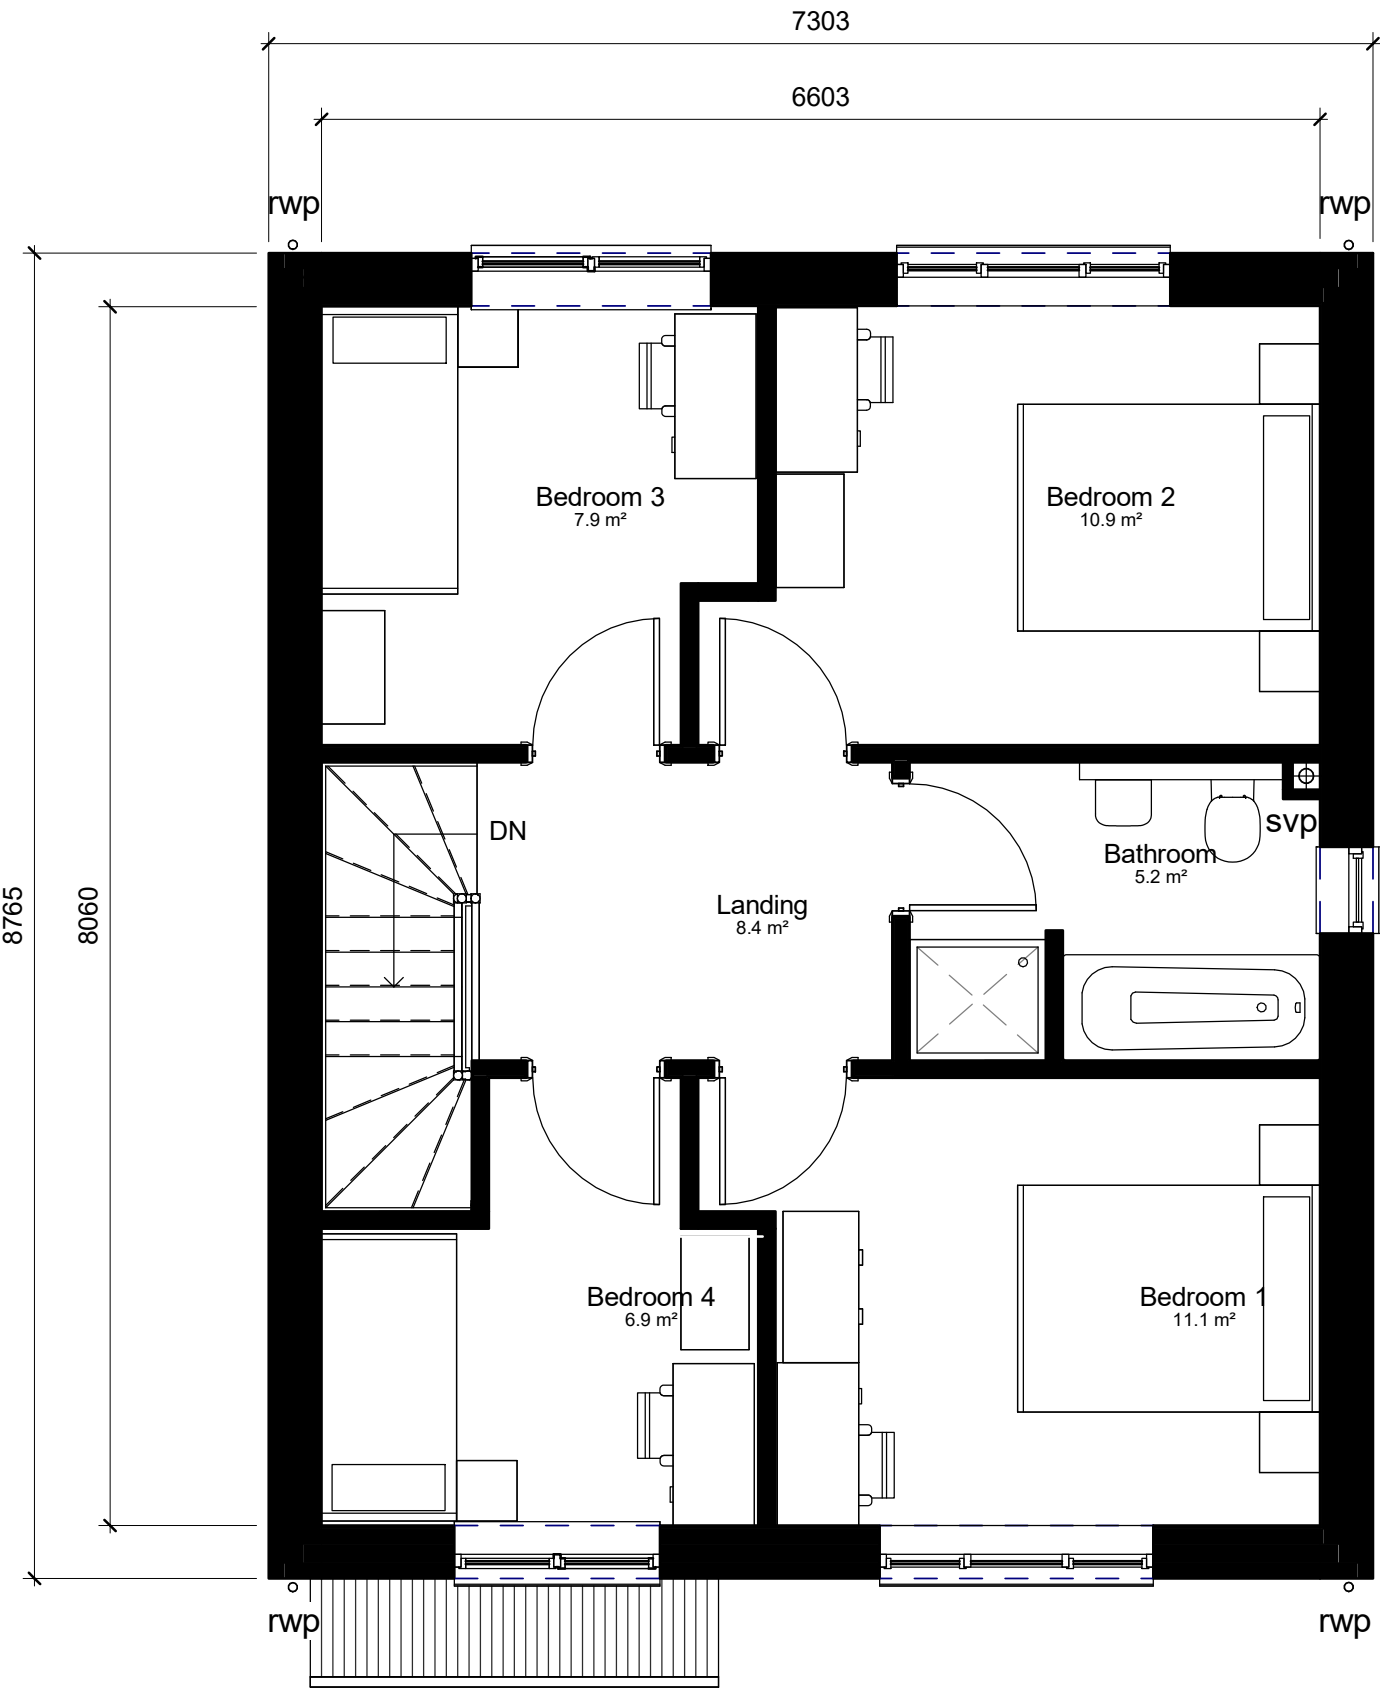


First Floor Plan_Plot 14
1 : 50

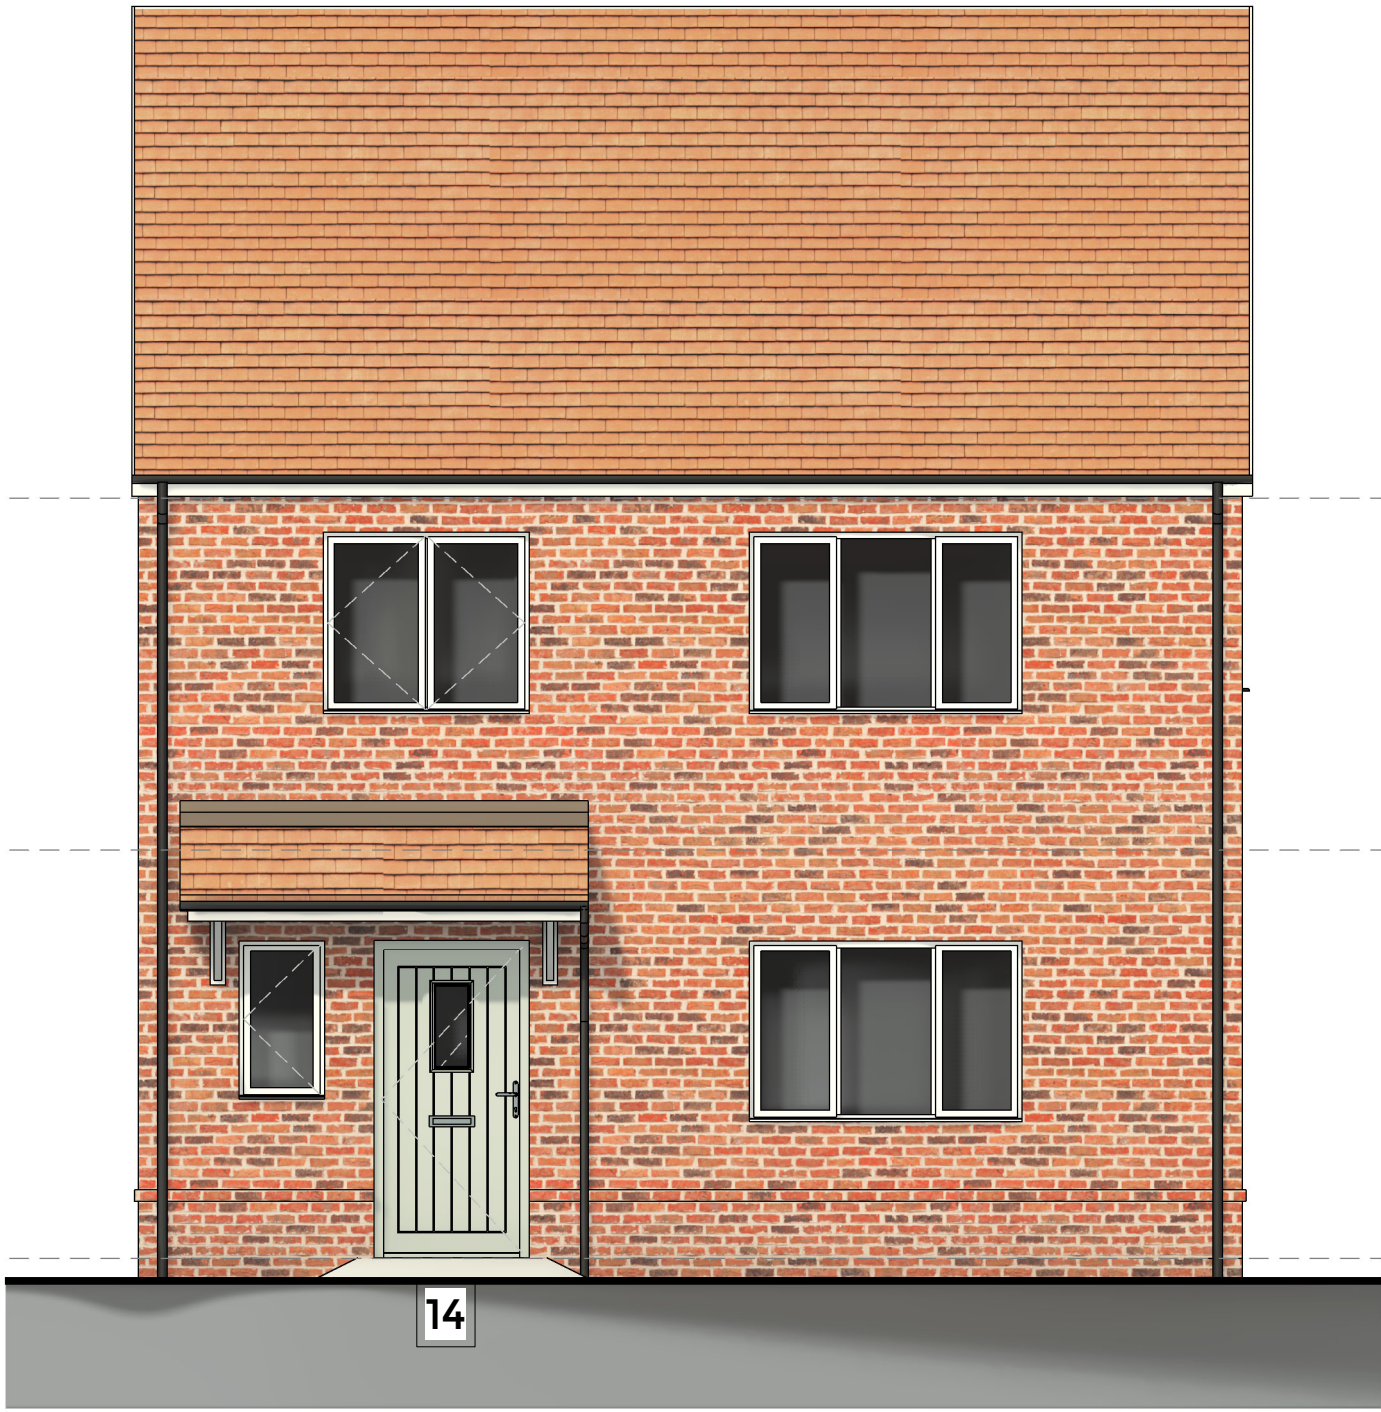


Front Elevation
1 : 50

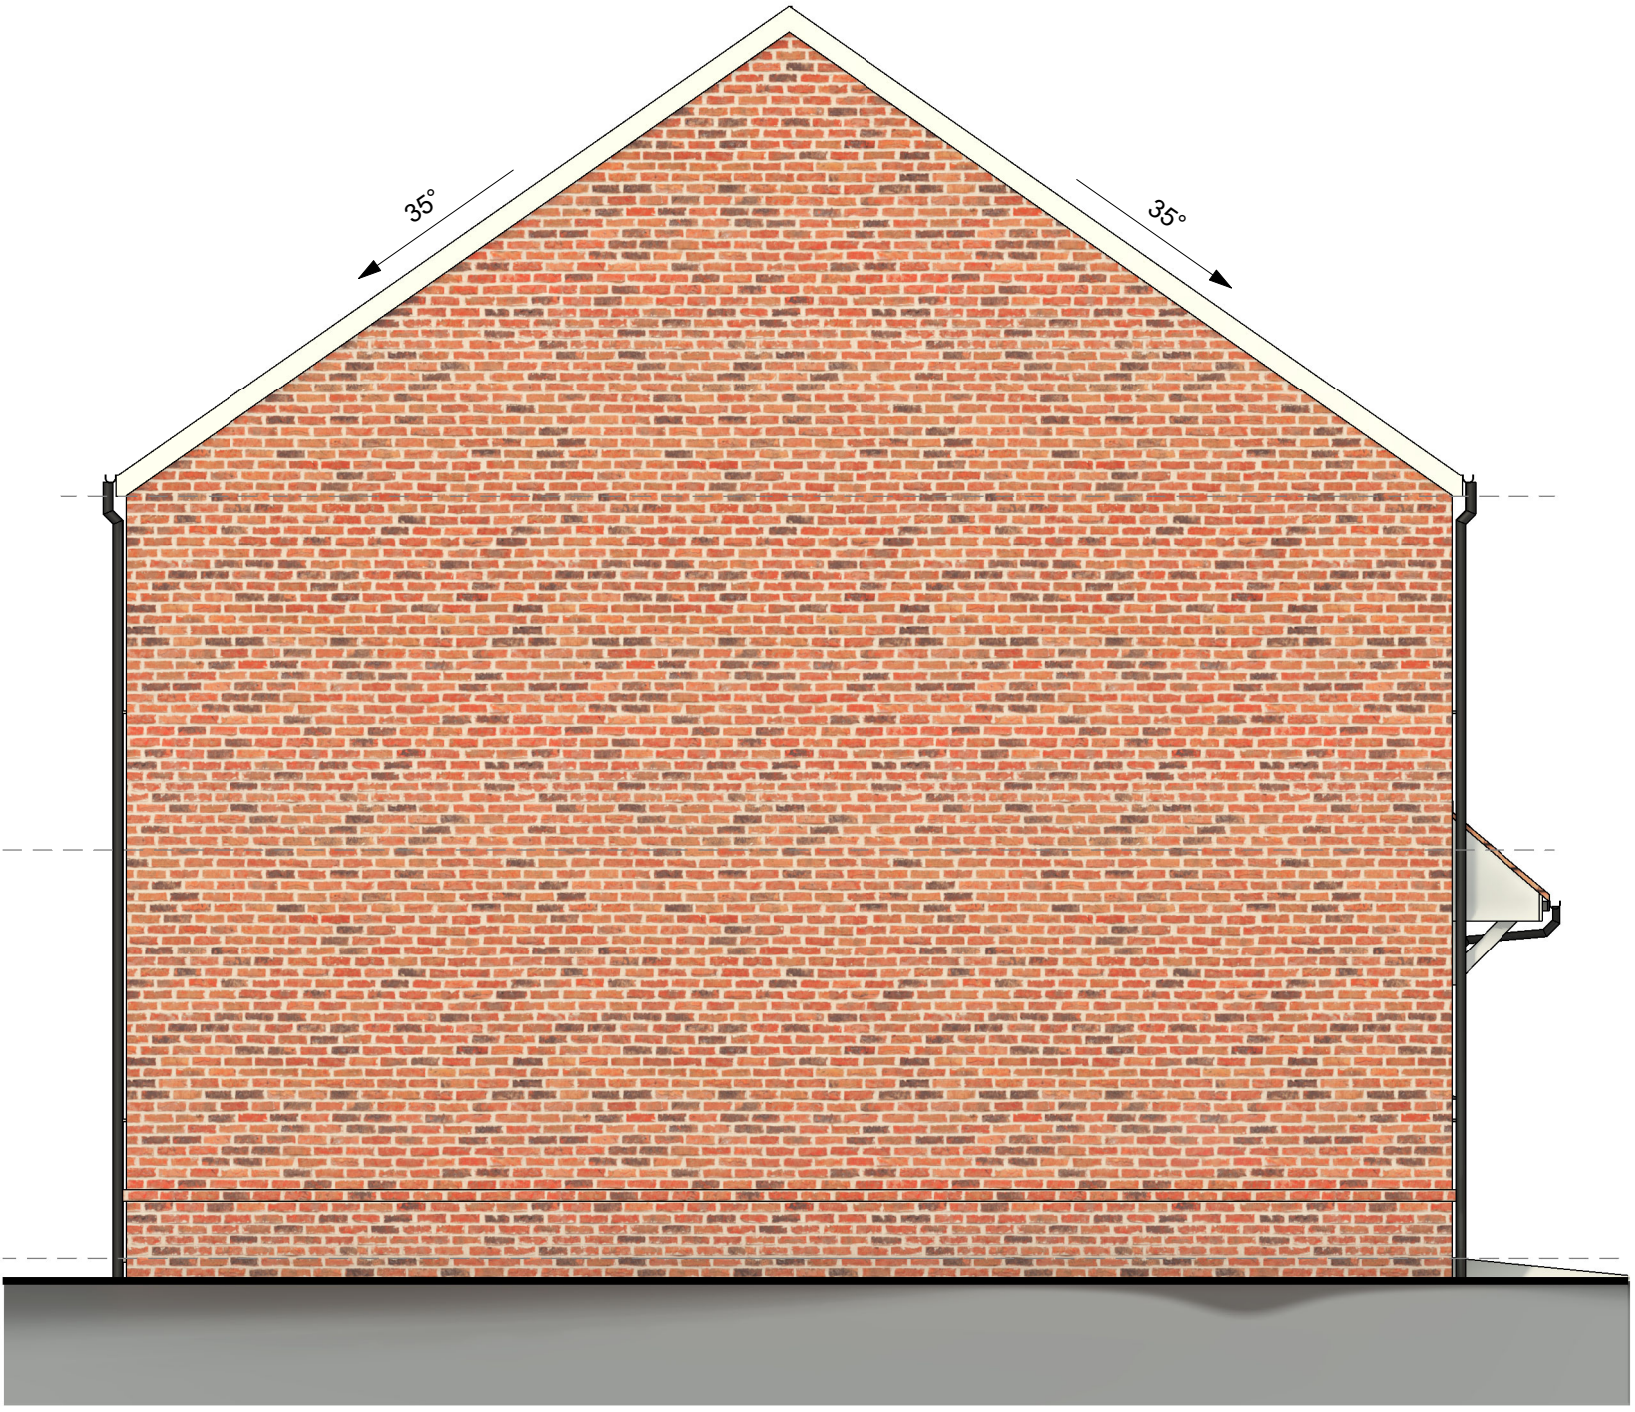

Left Side Elevation - Plot 14
1 : 50

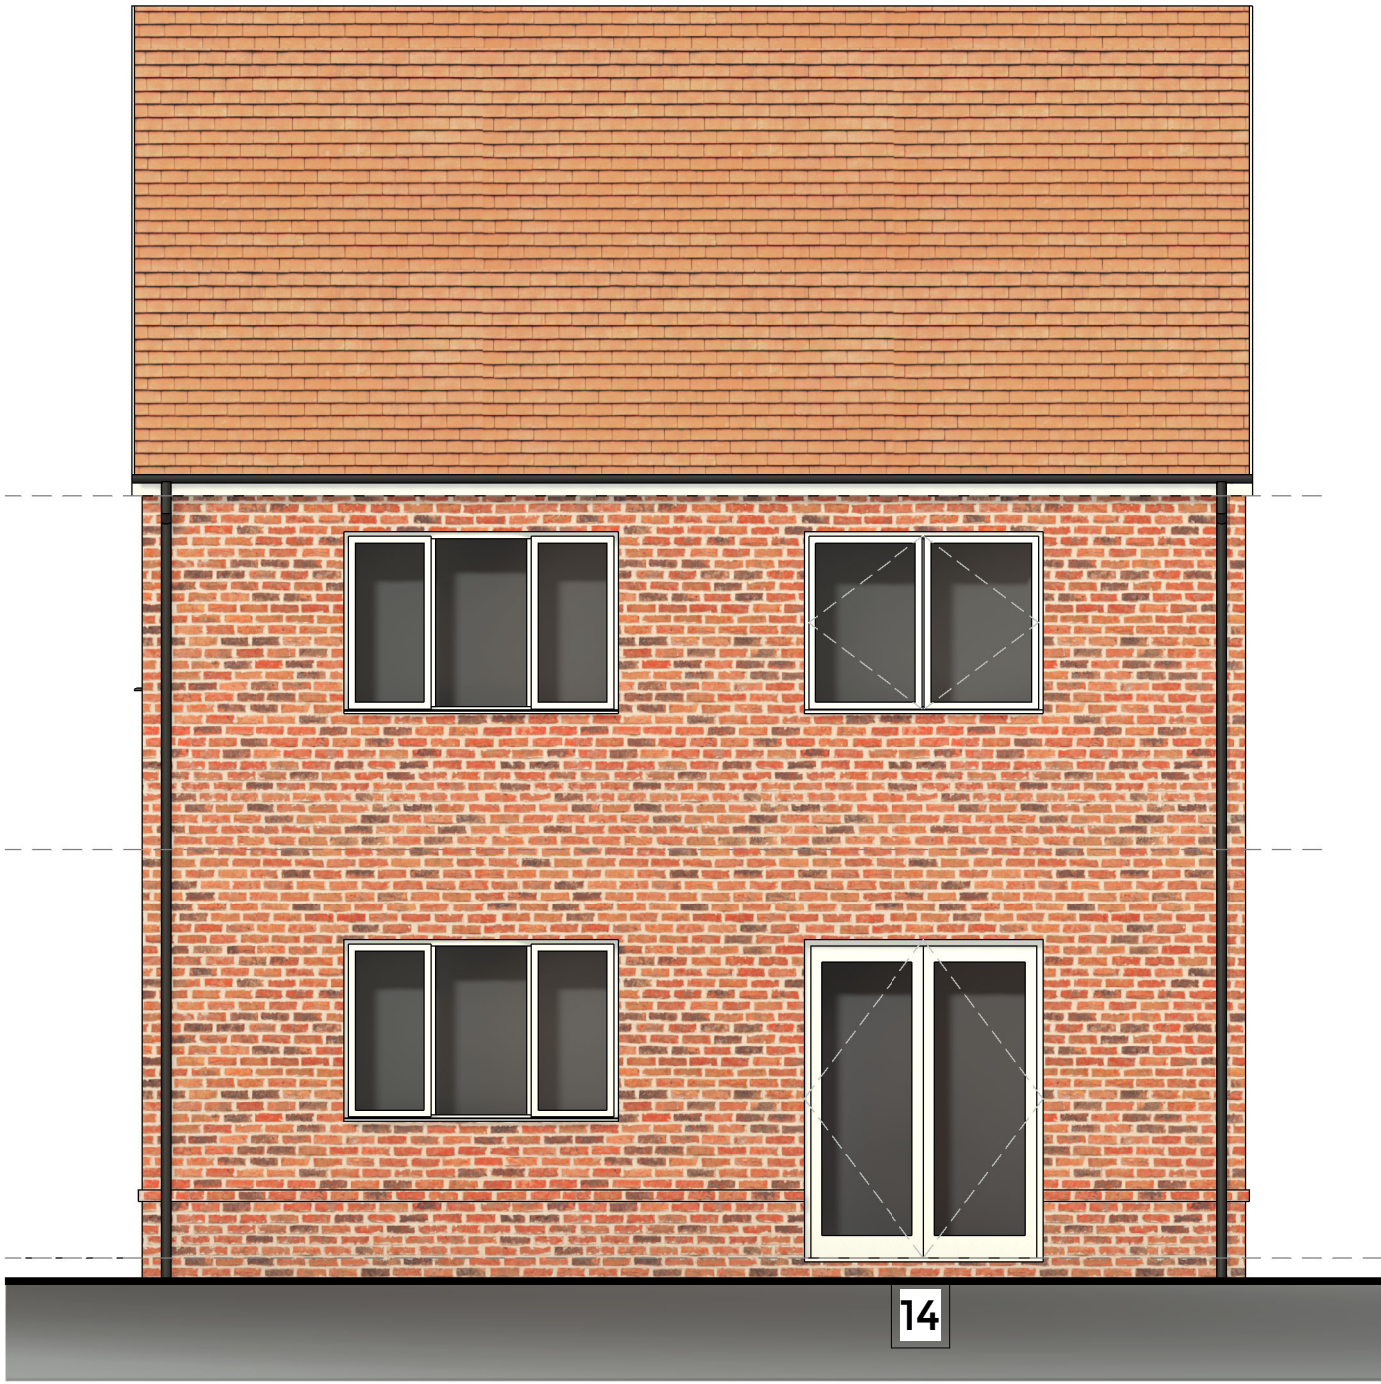

Rear Elevation
1 : 50

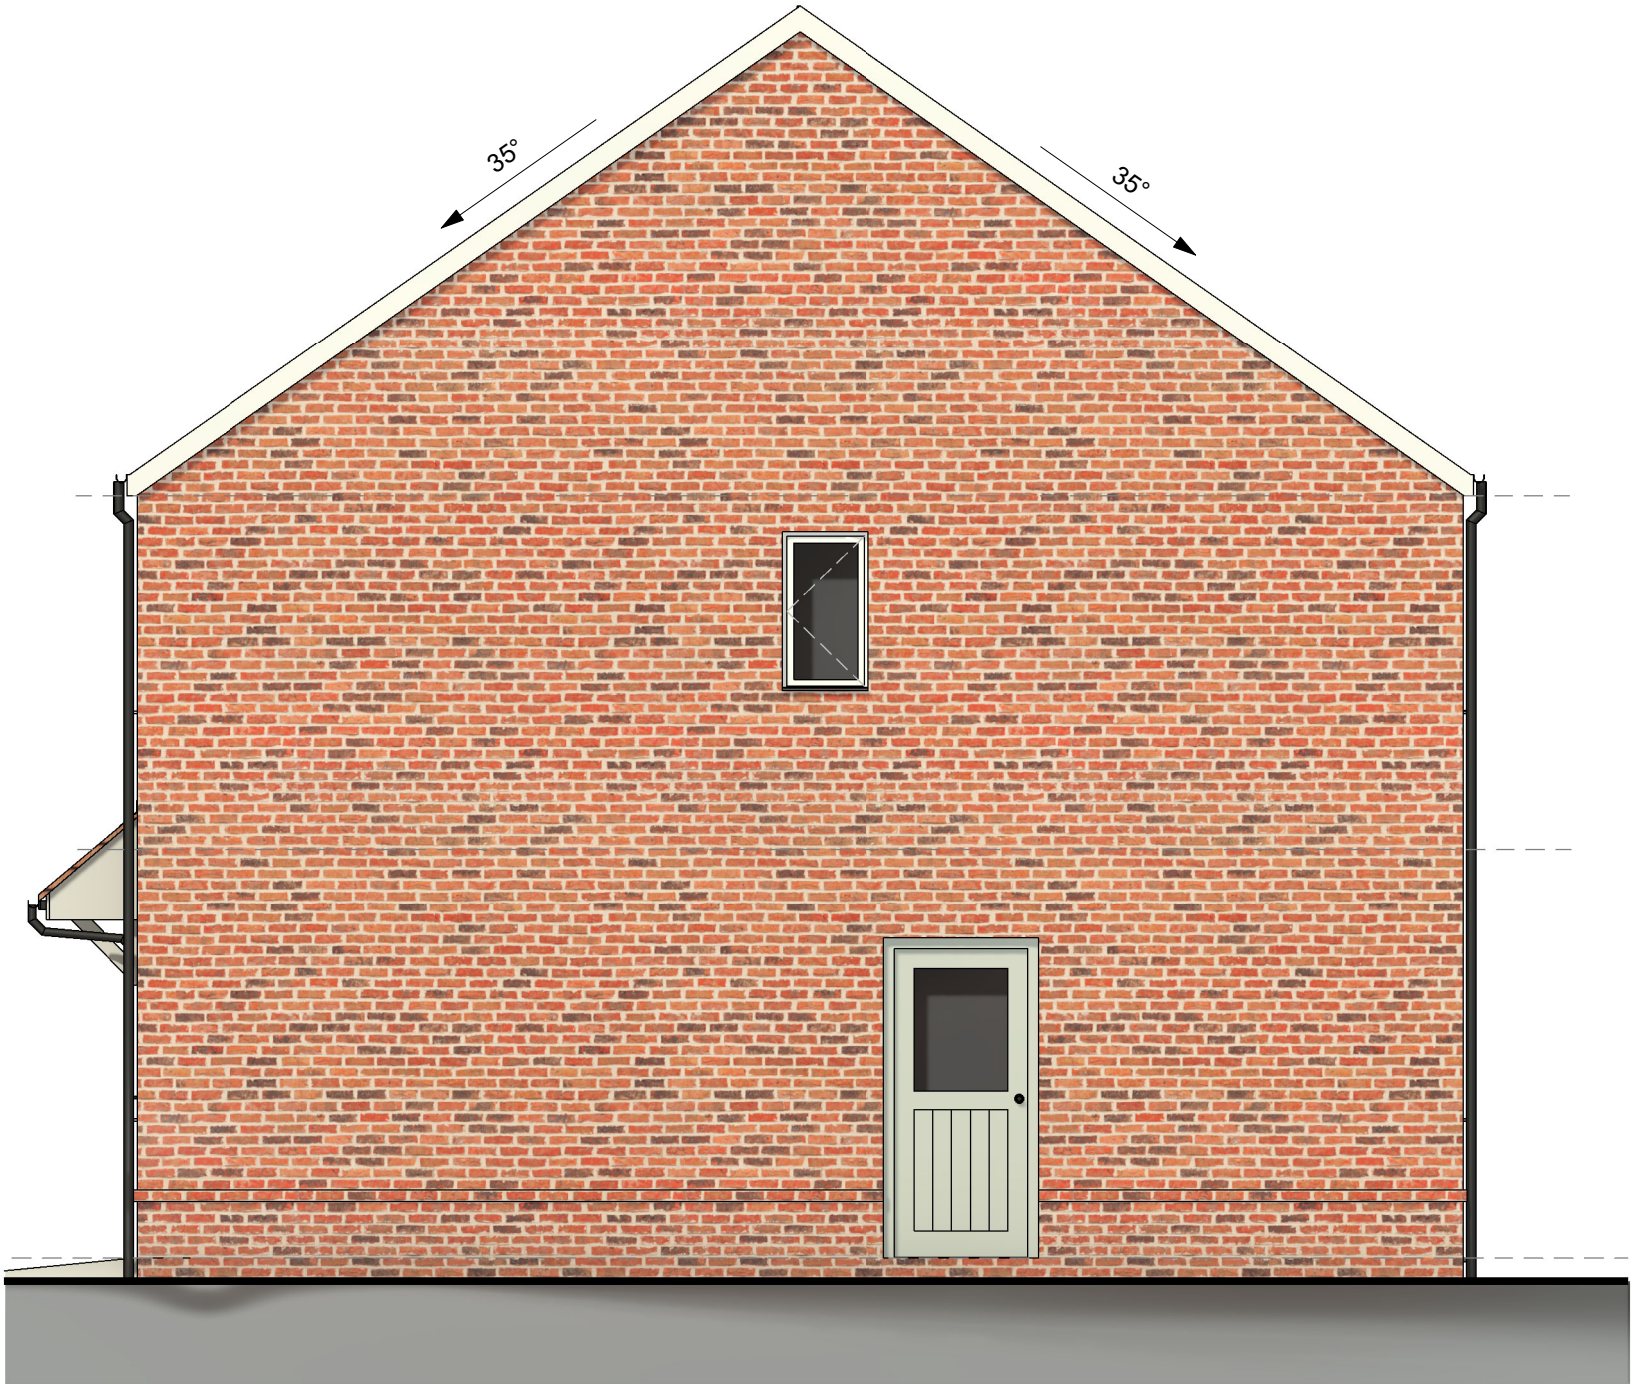

Right Side Elevation - Plot 14
1 : 50

Notes

- Open Market House Type.
- Layout applies to plot 14 only, refer to site plan for locations.
- Layouts designed to Nationally Described Space Standards (NDSS).
- For orientation of each house type refer to site plan.
- All bathrooms to have obscure glazing.
- Refer to civil engineer's drawings for correct plot FFL.

Gross Internal Areas - HT E_Detached_4B6P		
Name	Area - Metric	Area - Imperial
Ground Floor	53 m²	573 ft²
First Floor	53 m²	573 ft²
Grand total	106 m²	1146 ft²

PLANNING




Rev.

Date

Description

Drawn

Check

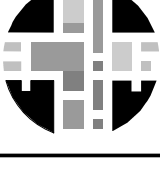

BOYLE+SUMMERS

ARCHITECTURE AND MASTERPLANNING

Canute Chambers

Canute Road

Southampton

Hampshire

SO14 3AB

Client

Vested Outsourcing Partners Limited

Project

Providence Hill, Bursledon

Title

HOUSE TYPE E - 4B6P - Plans & Elevations

BS1992

BUR - BSL - E - ZZ - DR - A - 3001 - PL -

Project	Originator	Volume	Level	Type	Role	Series	Number	Suitability	Revision
B+S Ref.	Date	Scale @ A1	Drawn	Checked					
21010	MAY 2022	As indicated	FN	AW					

Tel: 023 8063 1432

www.boyleandsummers.co.uk

Other than for the purposes of planning, do not scale these drawings. Use written dimensions only. All dimensions to be checked on site prior to commencement of work.

This drawing is © Boyle+Summers Ltd and may not be reproduced, copied or altered in any way without written authority.