


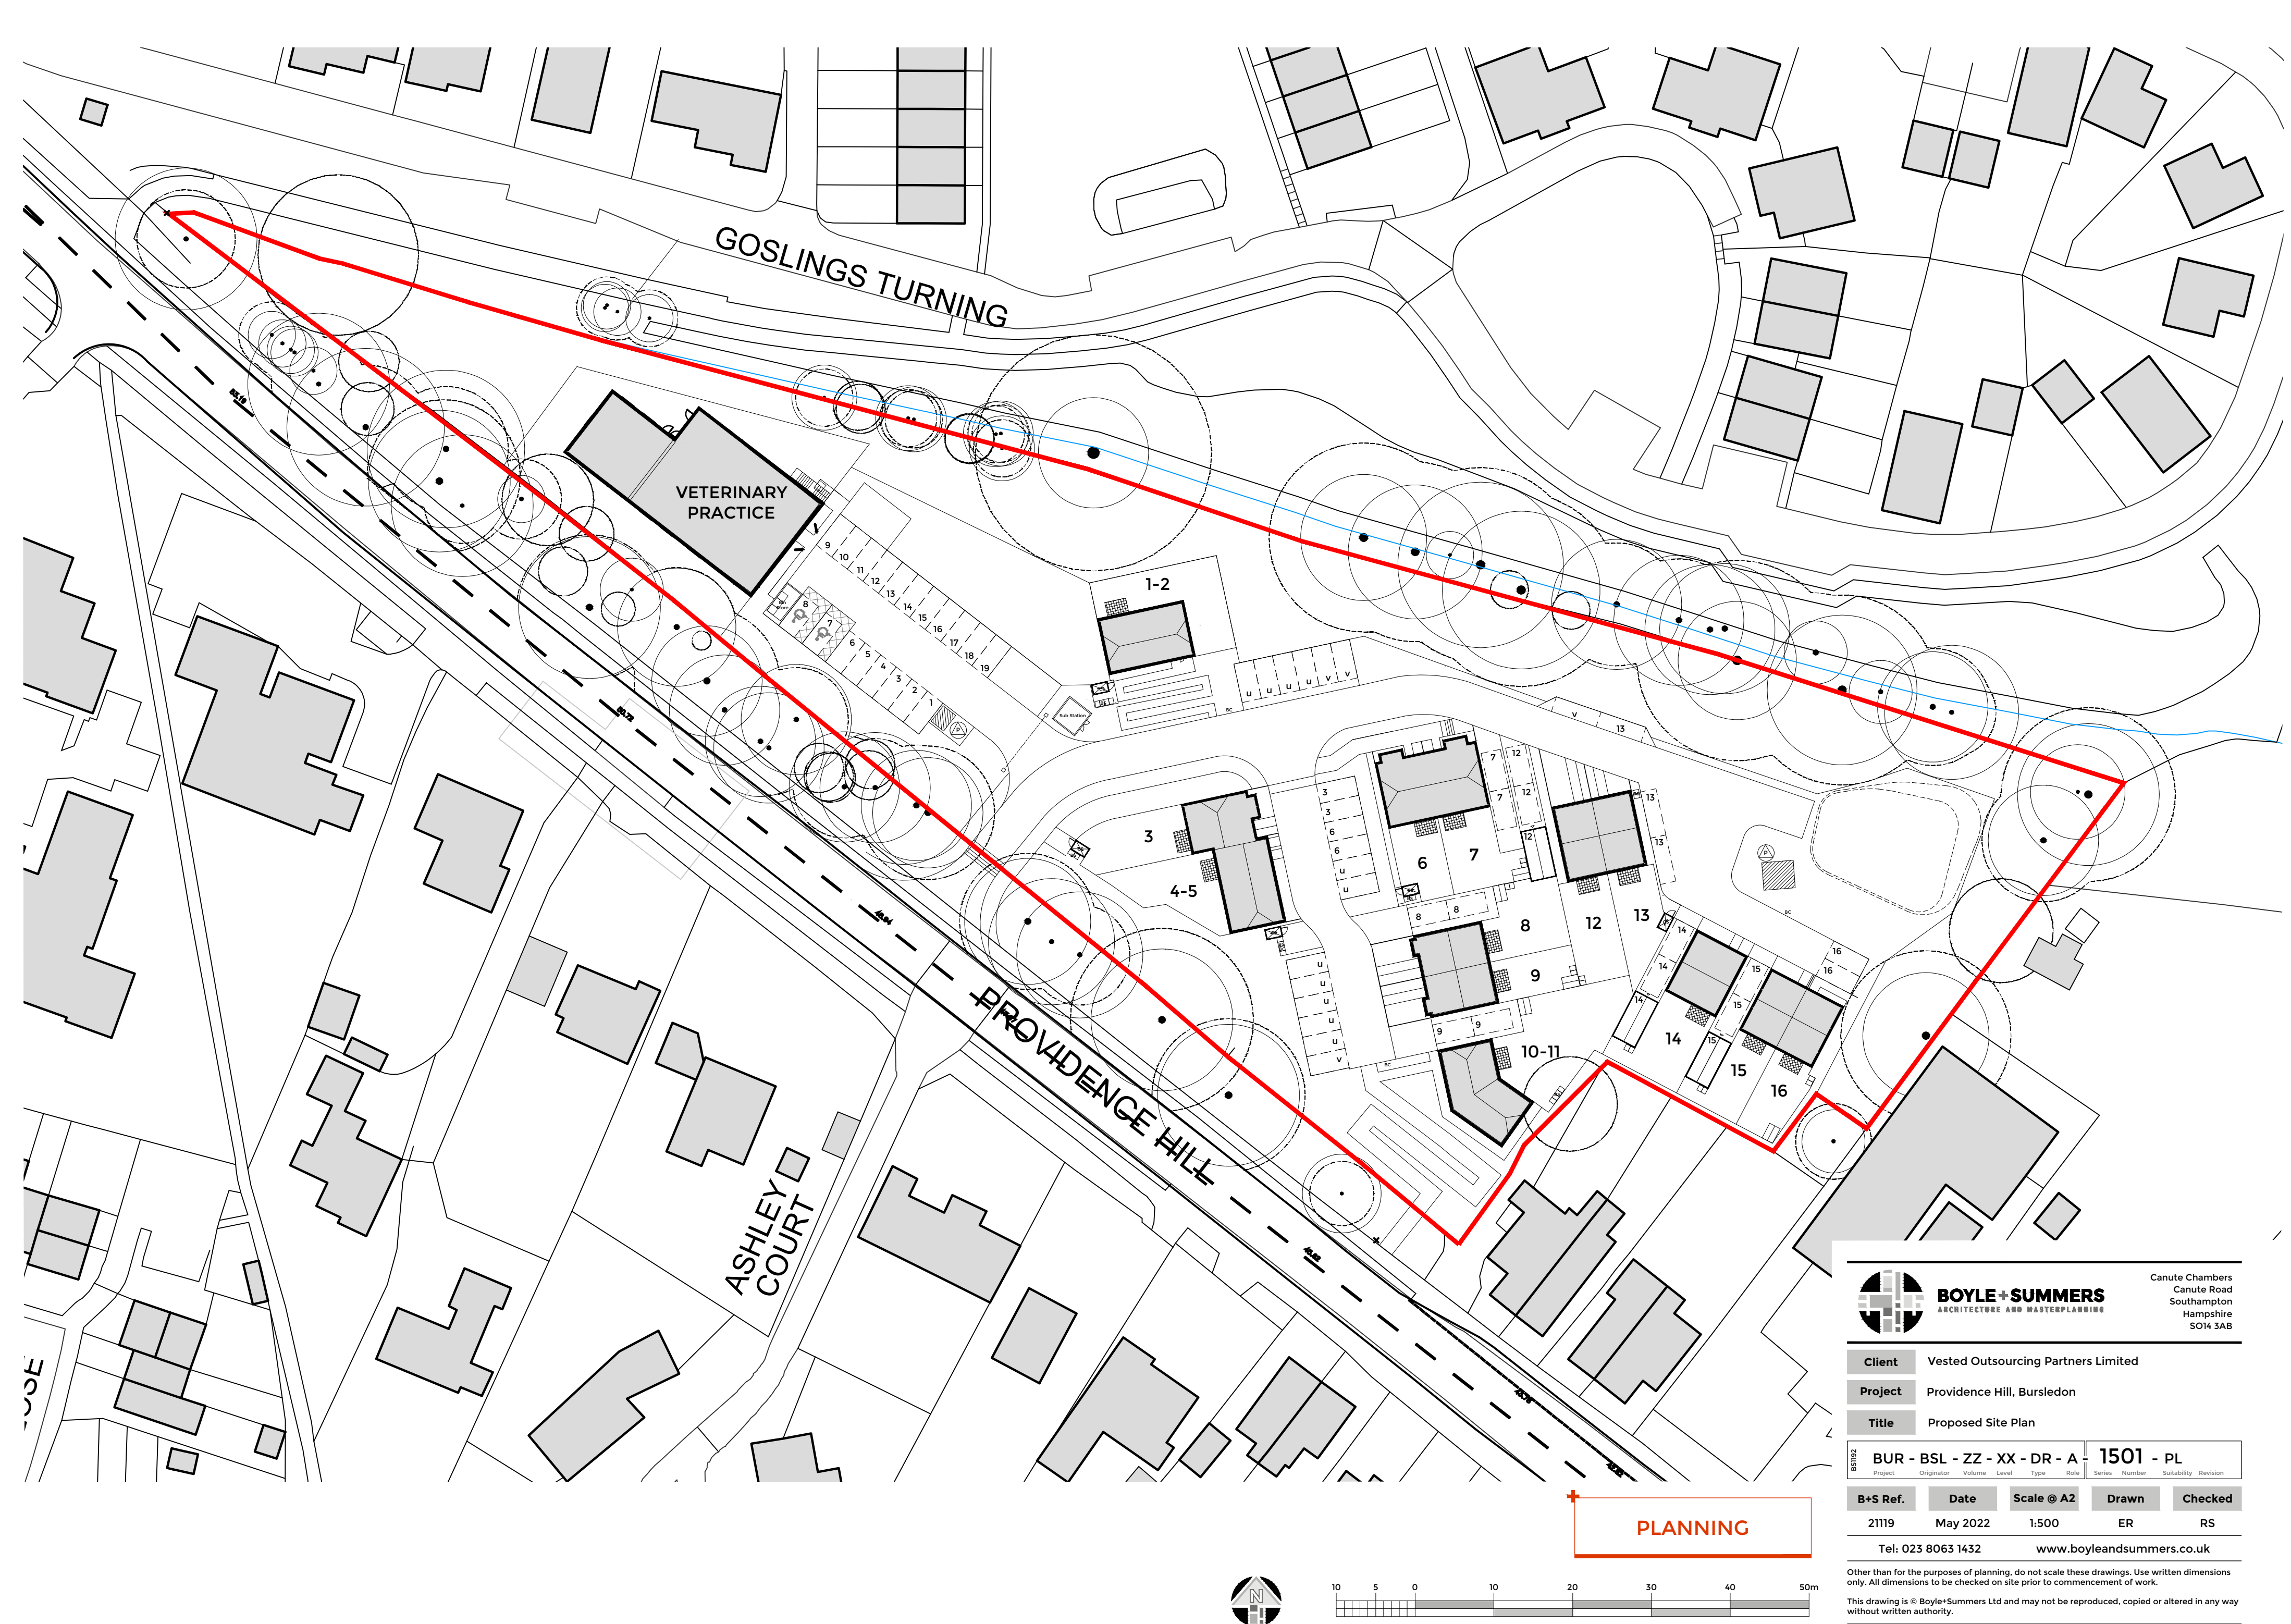

BOYLE+SUMMERS
ARCHITECTURE AND MASTERPLANNING

Canute Chambers
Canute Road
Southampton
Hampshire
SO14 3AB

Client	Vested Outsourcing Partners Limited
---------------	-------------------------------------

Project	Providence Hill, Bursledon
----------------	----------------------------

Title	Proposed Site Plan
--------------	--------------------

BUR - BSL - ZZ - XX - DR - A - 1501 - PL

B+S Ref.	Date	Scale @ A2	Drawn	Checked
----------	------	------------	-------	---------

Tel: 023 8063 1432

www.boyleandsummers.co.uk

Other than for the purposes of planning, do not scale these drawings. Use written dimensions only. All dimensions to be checked on site prior to commencement of work.

This drawing is © Boyle+Summers Ltd and may not be reproduced, copied or altered in any way without written authority.