



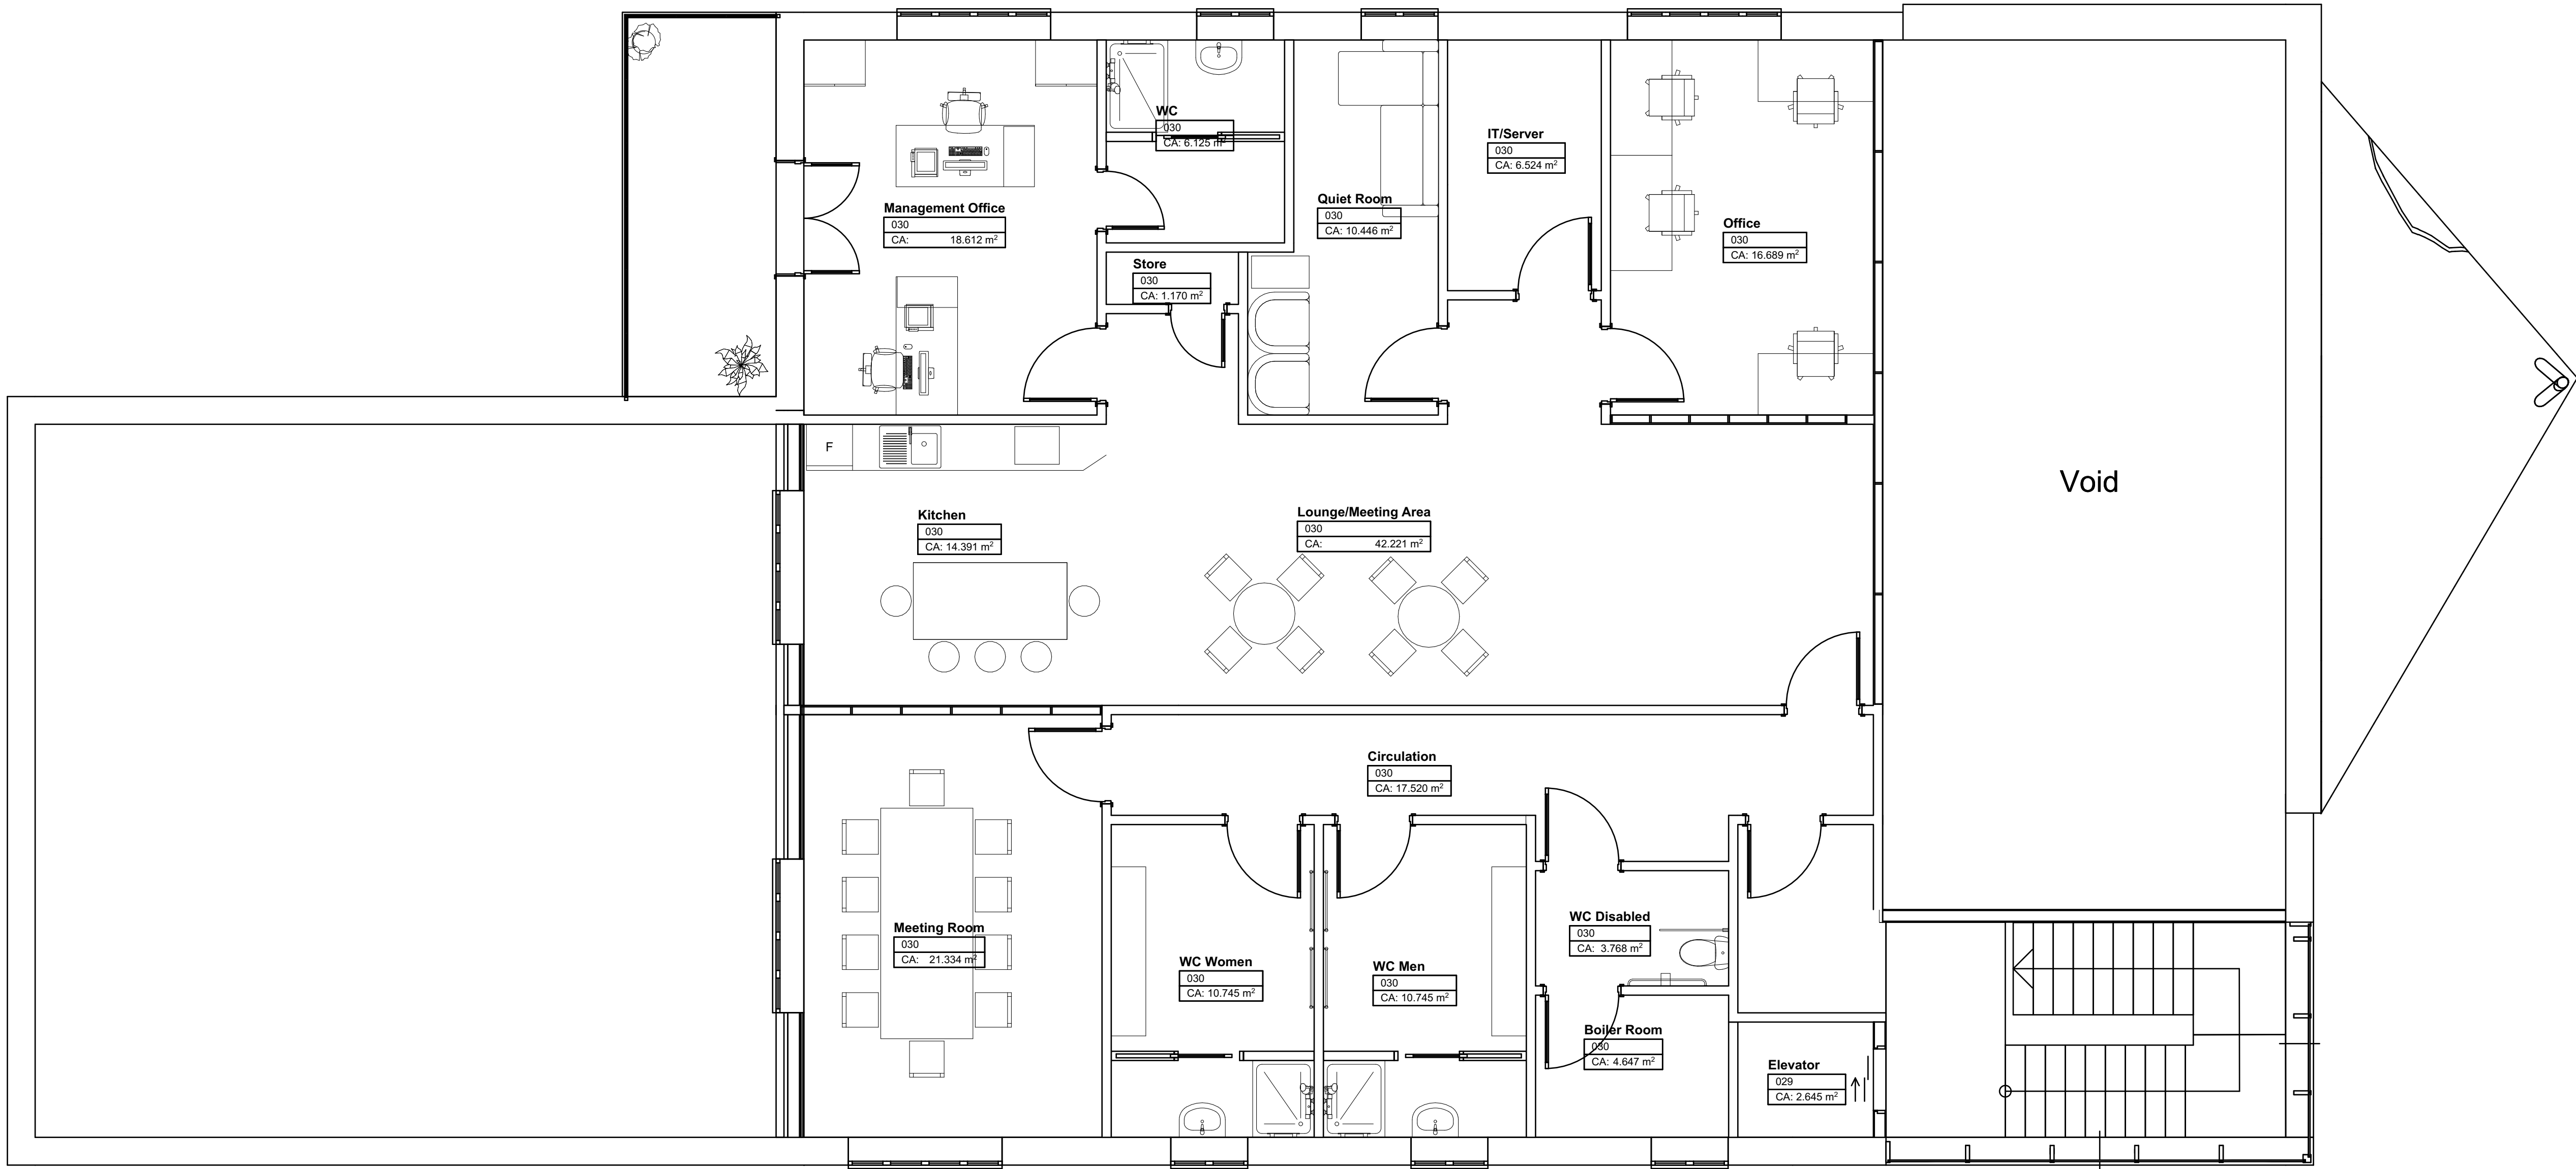

Proposed FF Layout

1.

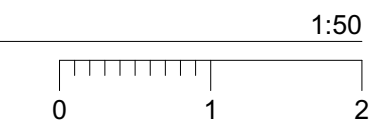

Rev	Date	ID	Comment
P1	24/03/2022	DH	General update to client comments

Proposed Veterinary Facility at
Land off Providence Hill
Bursledon Southampton SO31
8AT

Proposed First Floor Plan

1320_P_006.1

Issue P1	Checked by DH
Issue Purpose Planning	Issued by DH
Issue Date 24/03/2022	Scale 1:50 @ A1



11 Kings Court,
Willie Snailth Road,
Newmarket, Suffolk
CB8 7SG, England
T: +44 (0)1638 560343
www.ACDProjects.com
enquiries@acdprojects.com