



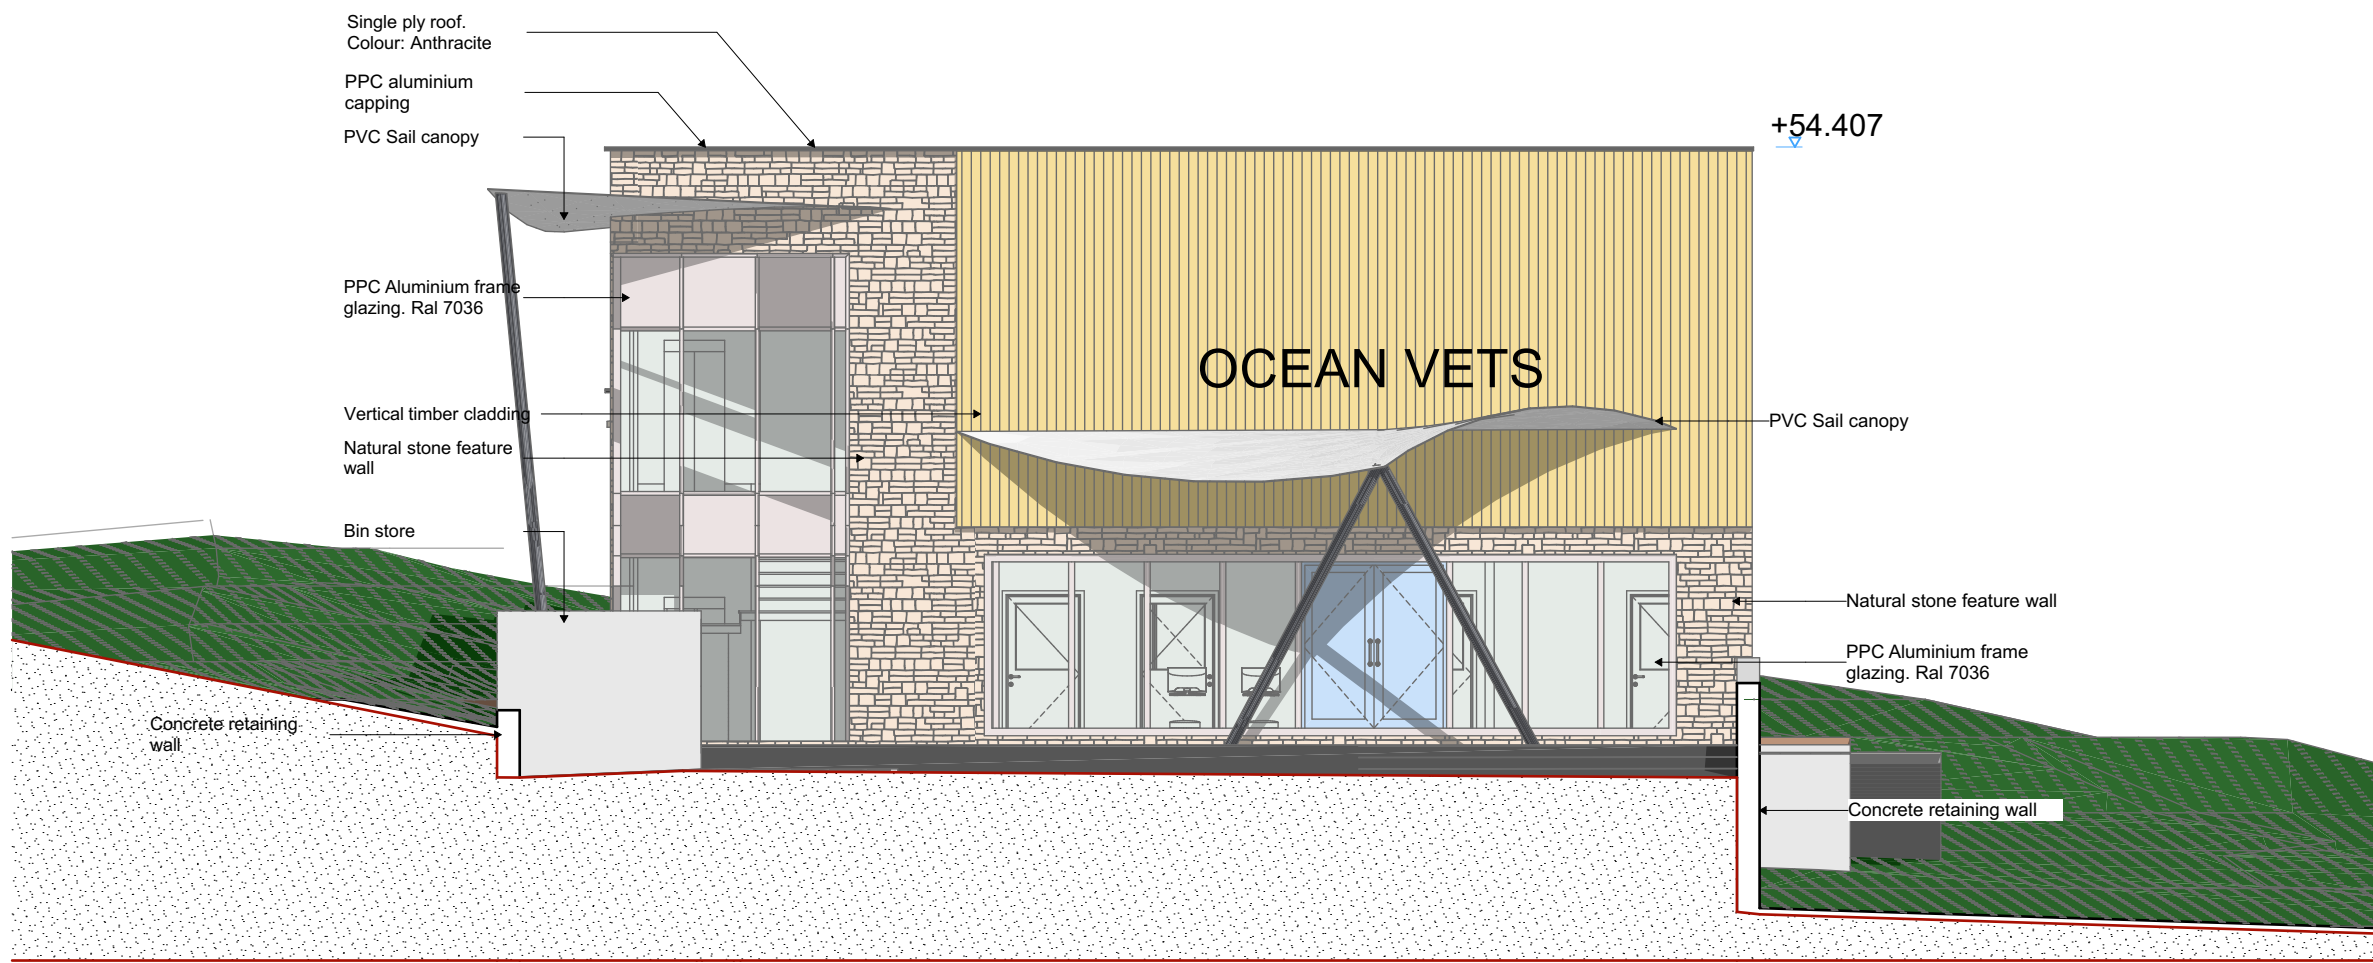


E_N4 North East Elevation
SCALE: 1:100

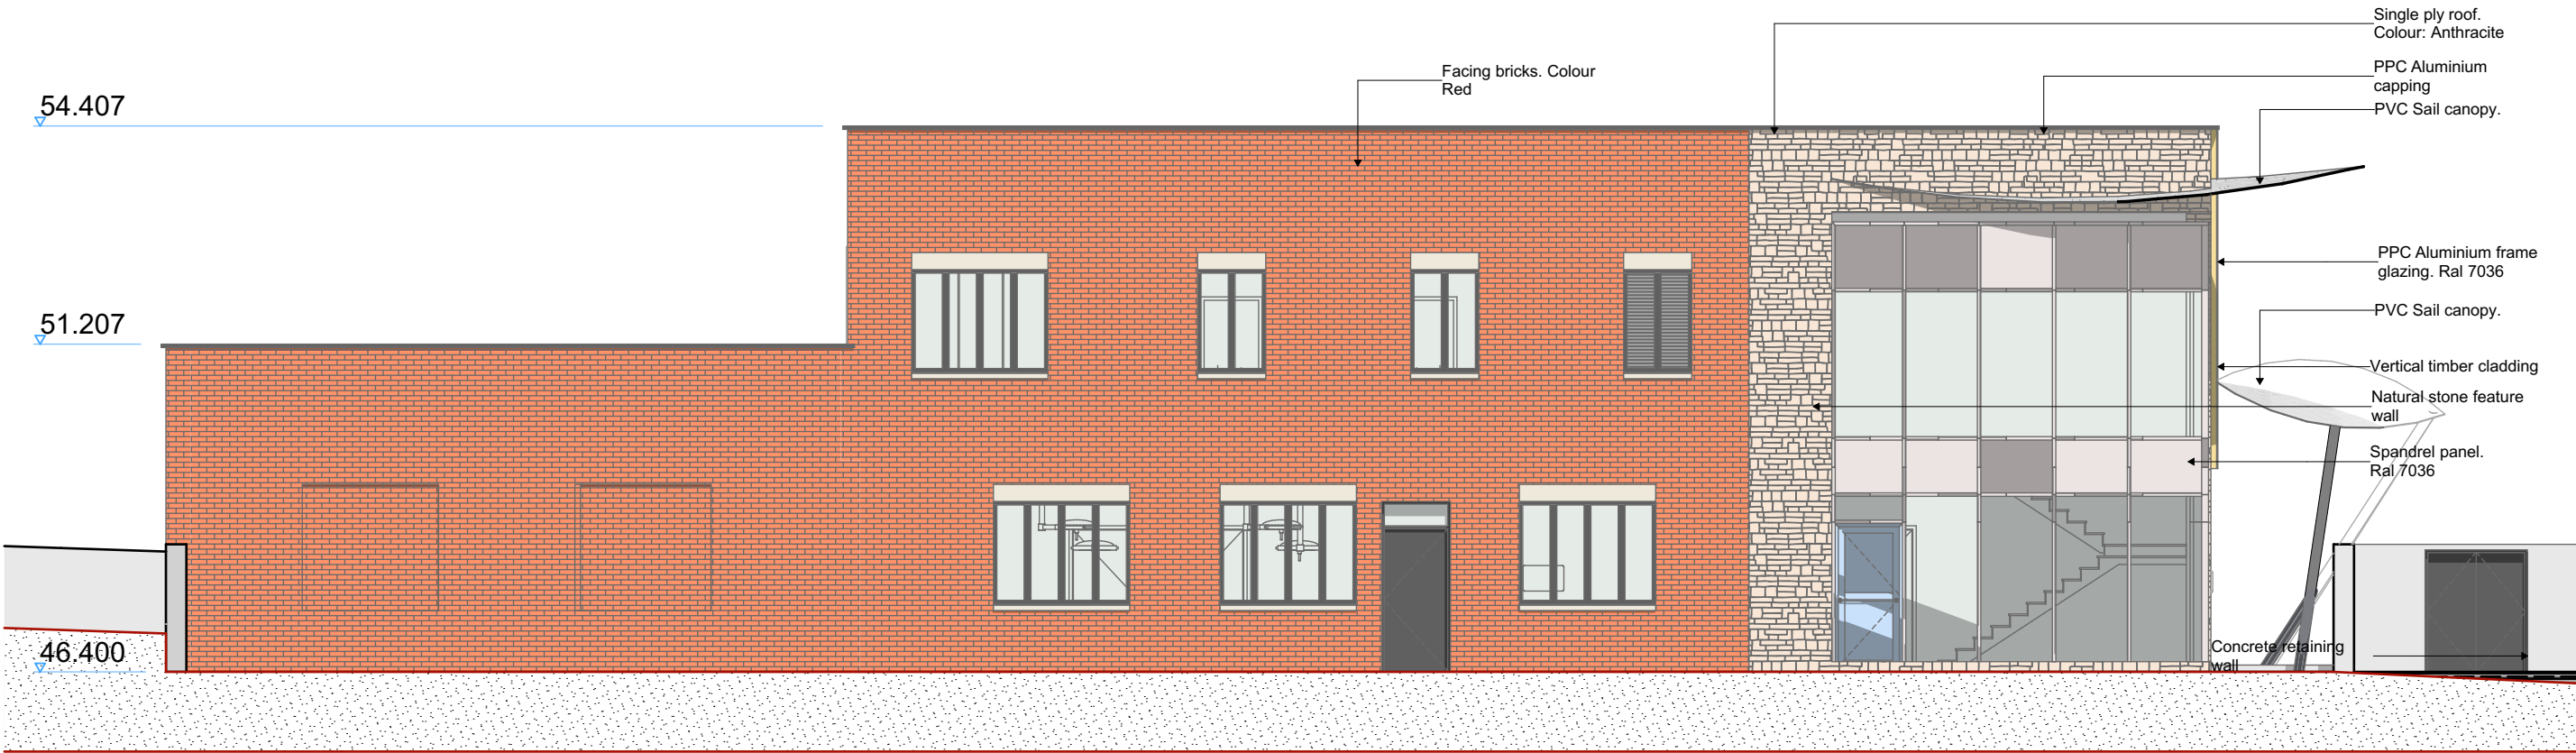

E_N5 South East Elevation
SCALE: 1:100



E_N6 South West Elevation
021 SCALE: 1:100

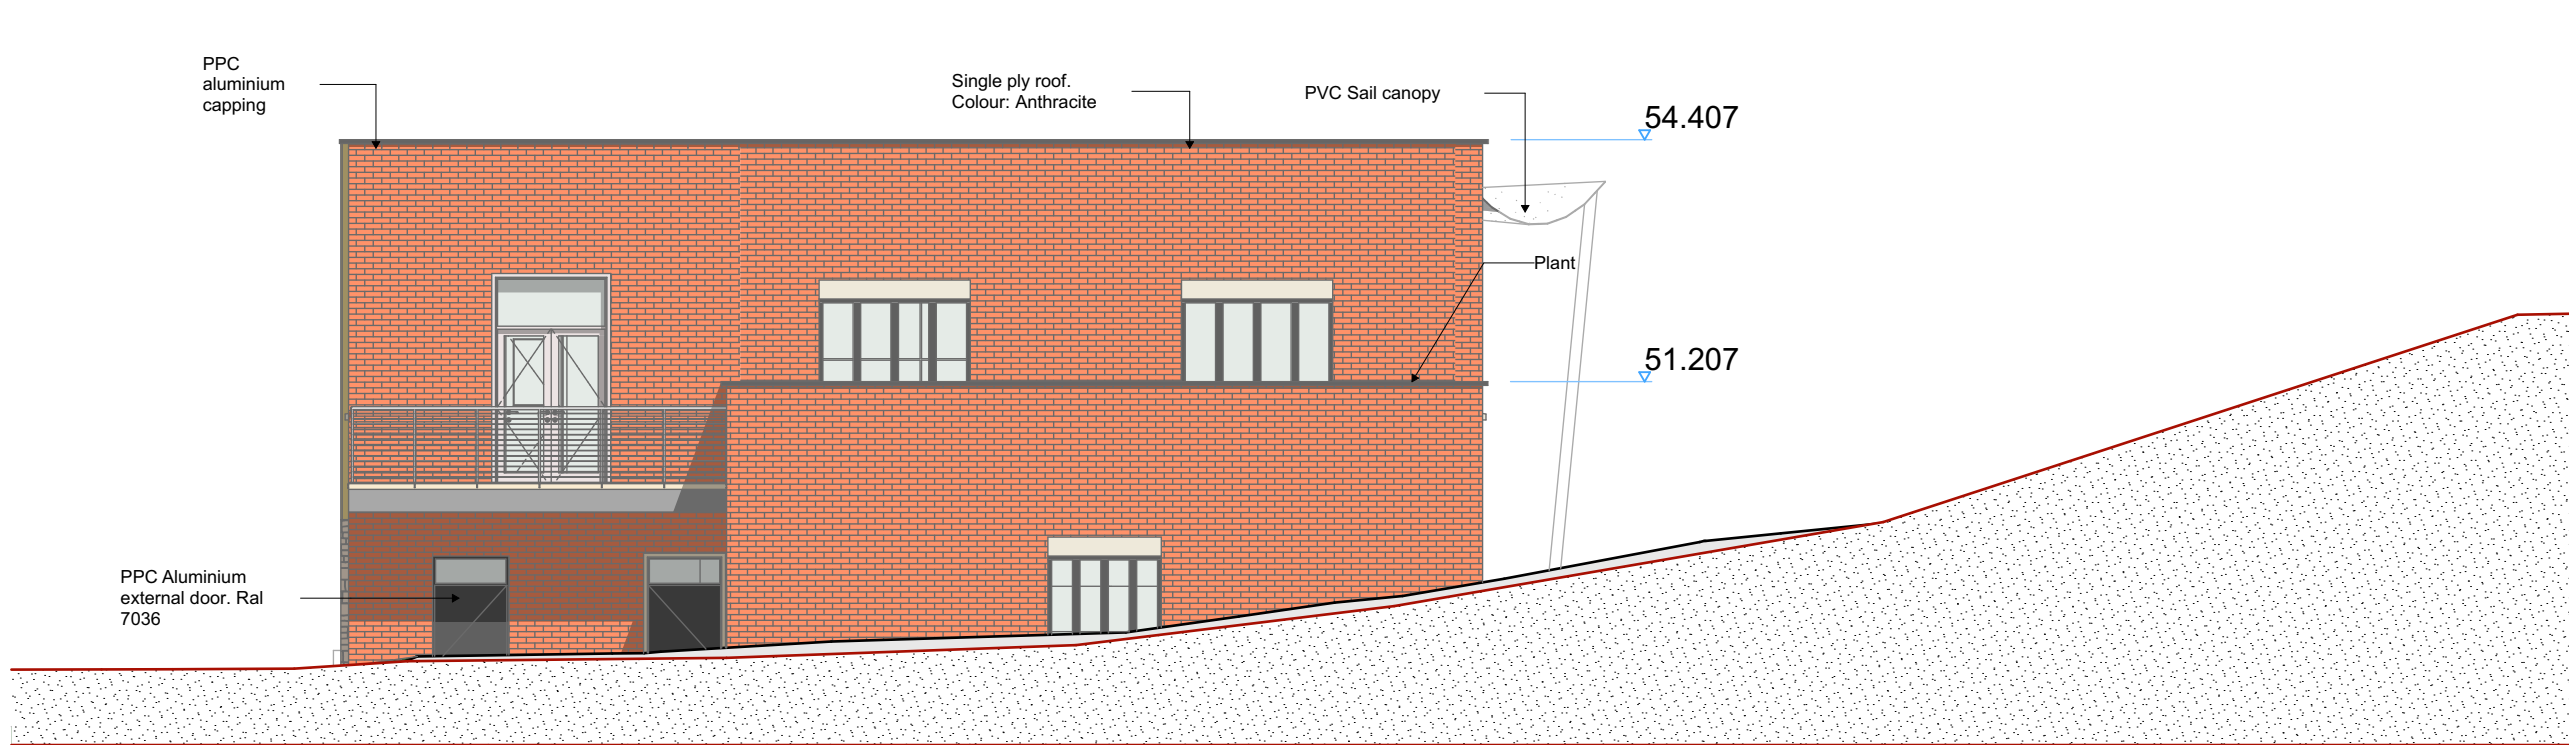

E_N7 North West Elevation
SCALE: 1:100

This drawing has been produced for the Client, Project and Site as stated and is not intended for use by any other person or for any other purpose than that stated and is the copyright © of ACD Projects Ltd 2022.

Only labelled dimensions and original issue drawings are to be relied upon for accuracy and content. All dimensions and datum given are subject to verification by the main contractor, via site survey, prior to commencing of works. Please report any errors/omissions to the Architect. This drawing is to be read in conjunction with all other project drawings and specifications and shall not be used in isolation without the Architect's consent.

Rev	Date	ID	Comment
P1	24/03/2022	DH	General update to client comments

Proposed Veterinary Facility at
Land off Providence Hill
Bursledon Southampton SO31
8AT

Proposed Veterinary Practice Elevations

1320_P_021	
Issue P1	Checked by
Issue Purpose Planning	Issued by DH
Issue Date 24/03/2022	Scale 1:100 @ A1



11 Kings Court,
Willie Snailth Road,
Newmarket, Suffolk
CB8 7SG, England
T: +44 (0)1638 560343
www.ACDProjects.com
enquiries@acdprojects.com