


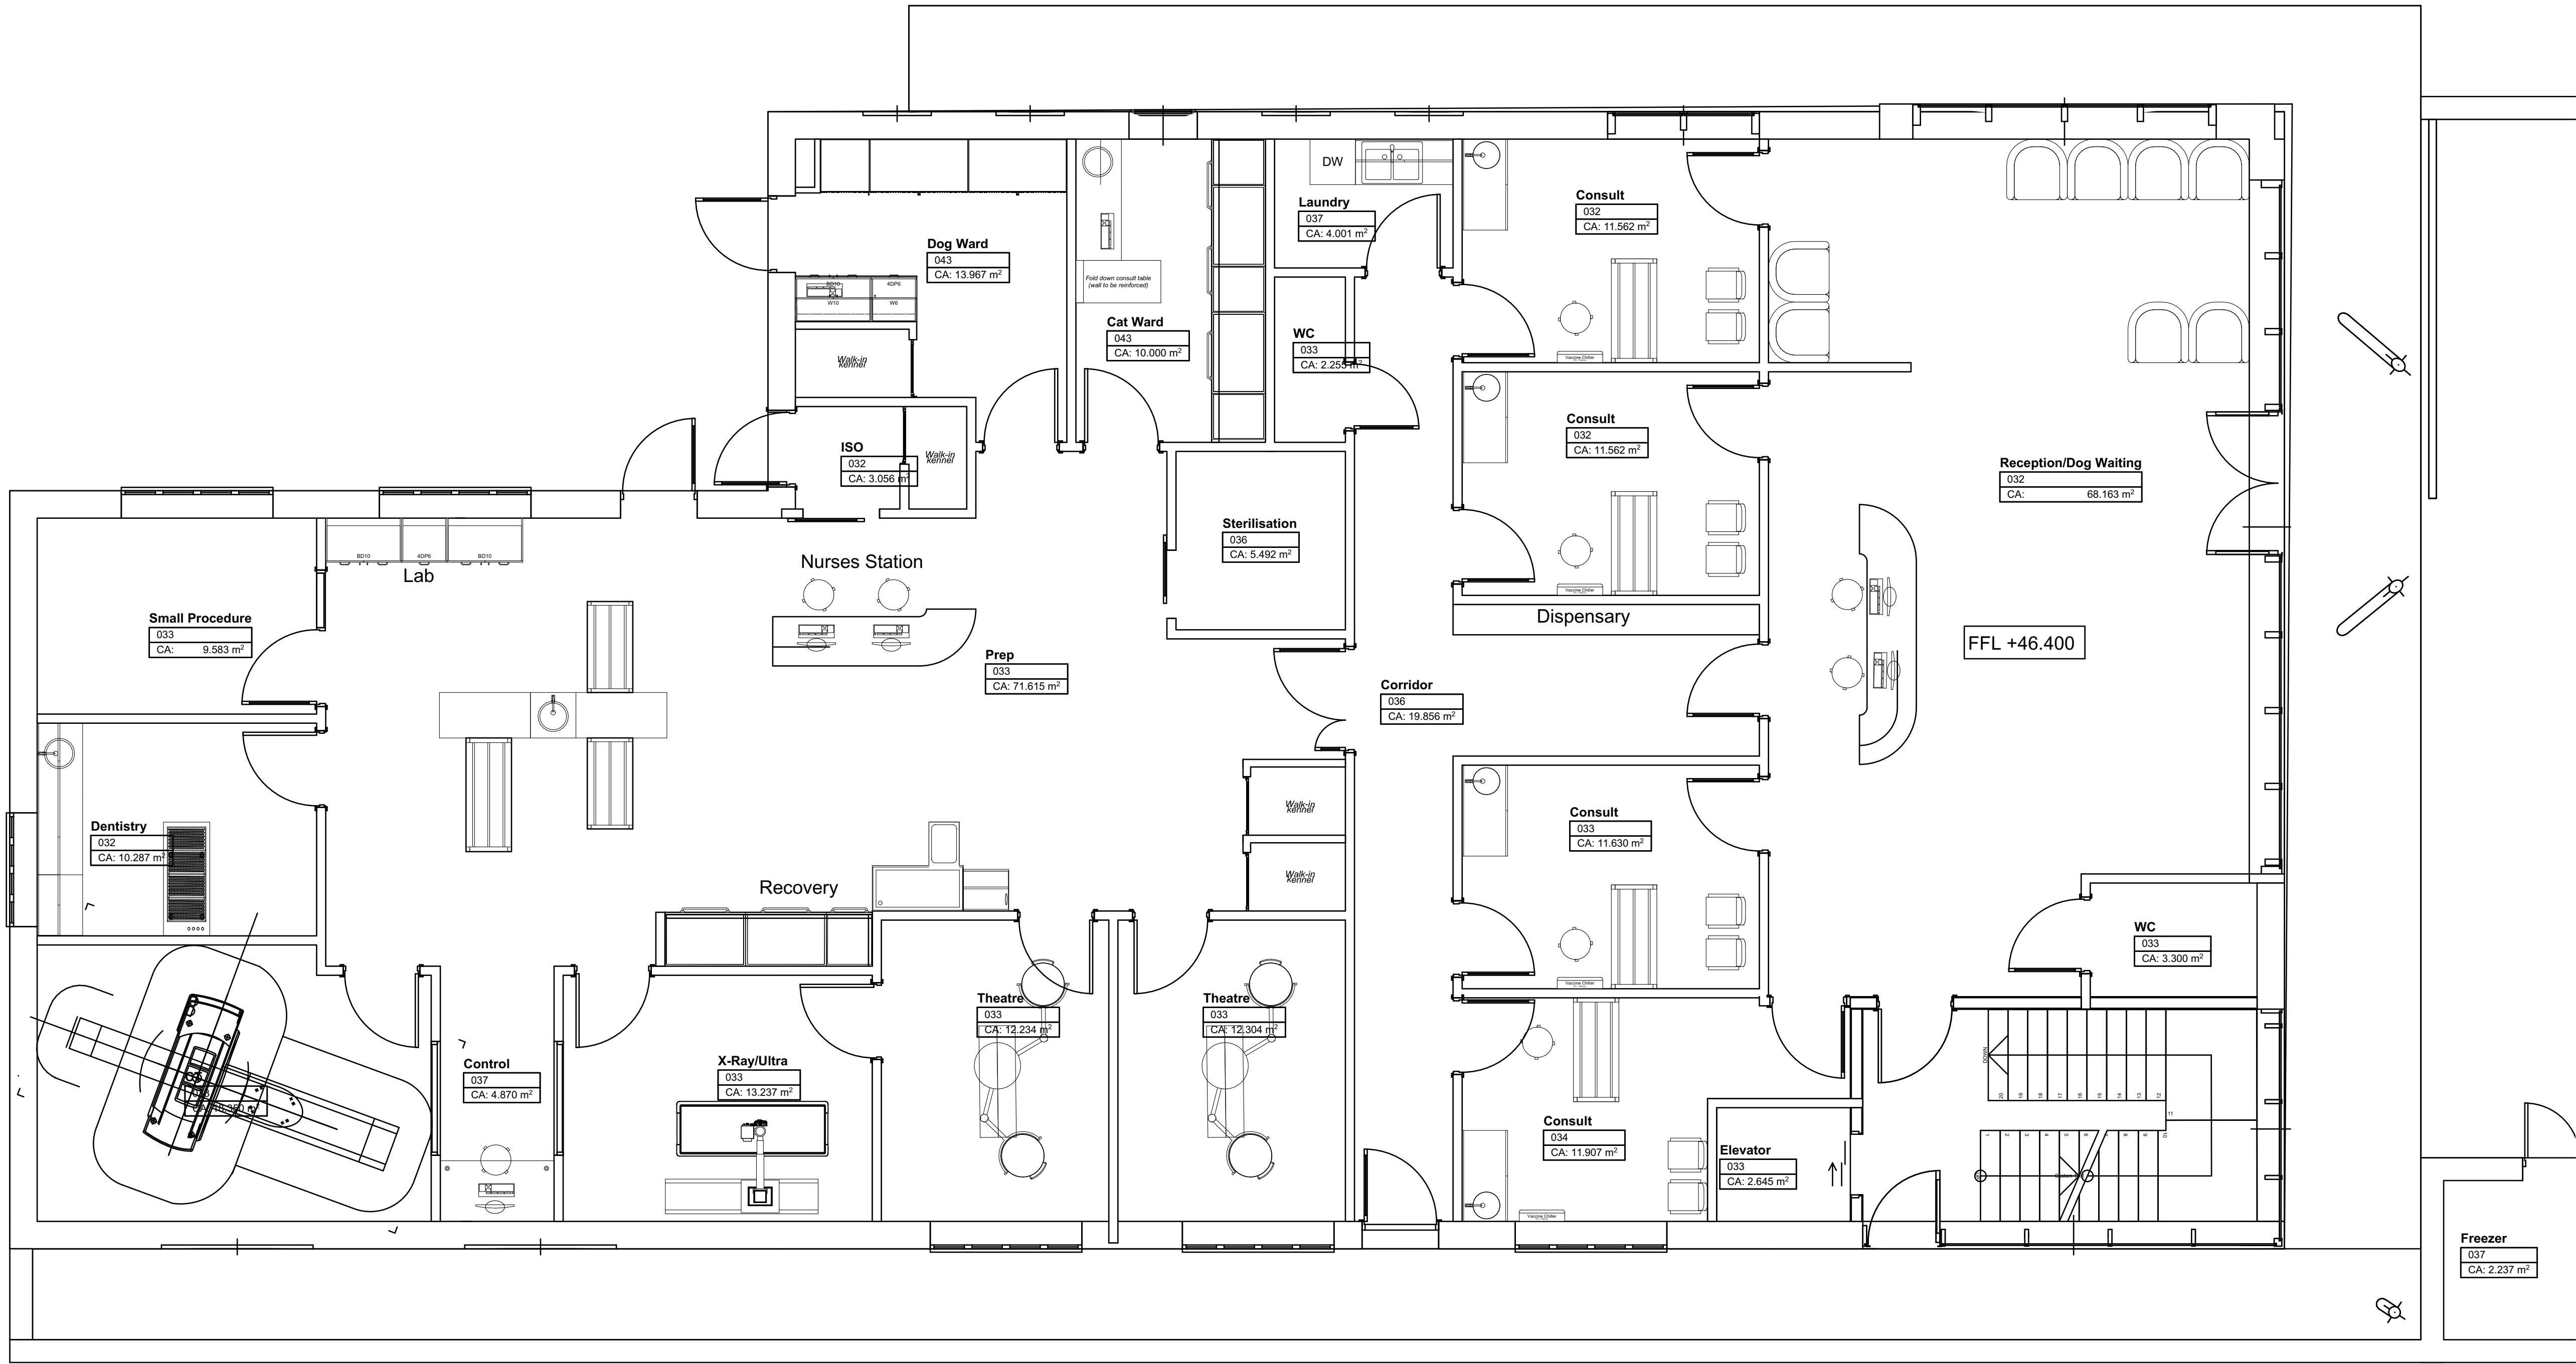

P1	24/03/2022	DH	General update to client comments
Rev	Date	ID	Comment



Proposed Veterinary Facility at
Land off Providence Hill
Bursledon Southampton SO31
8AT

Proposed Ground Floor Plan

1320_P_006.0

Issue P1	Checked by DH
Issue Purpose Planning	Issued by DH
Issue Date 24/03/2022	Scale 1:50 @ A1

11 Kings Court,
Wille Snailth Road,
Newmarket, Suffolk
CB8 7SG, England
T: +44 (0)1638 560343
www.ACDProjects.com
enquiries@acdprojects.com

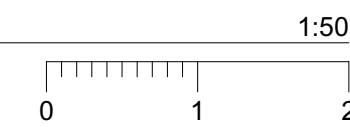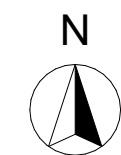

0.

roposed GF Layout