




Ground Floor

Floor Plan
AS PROPOSED
Scale 1:50

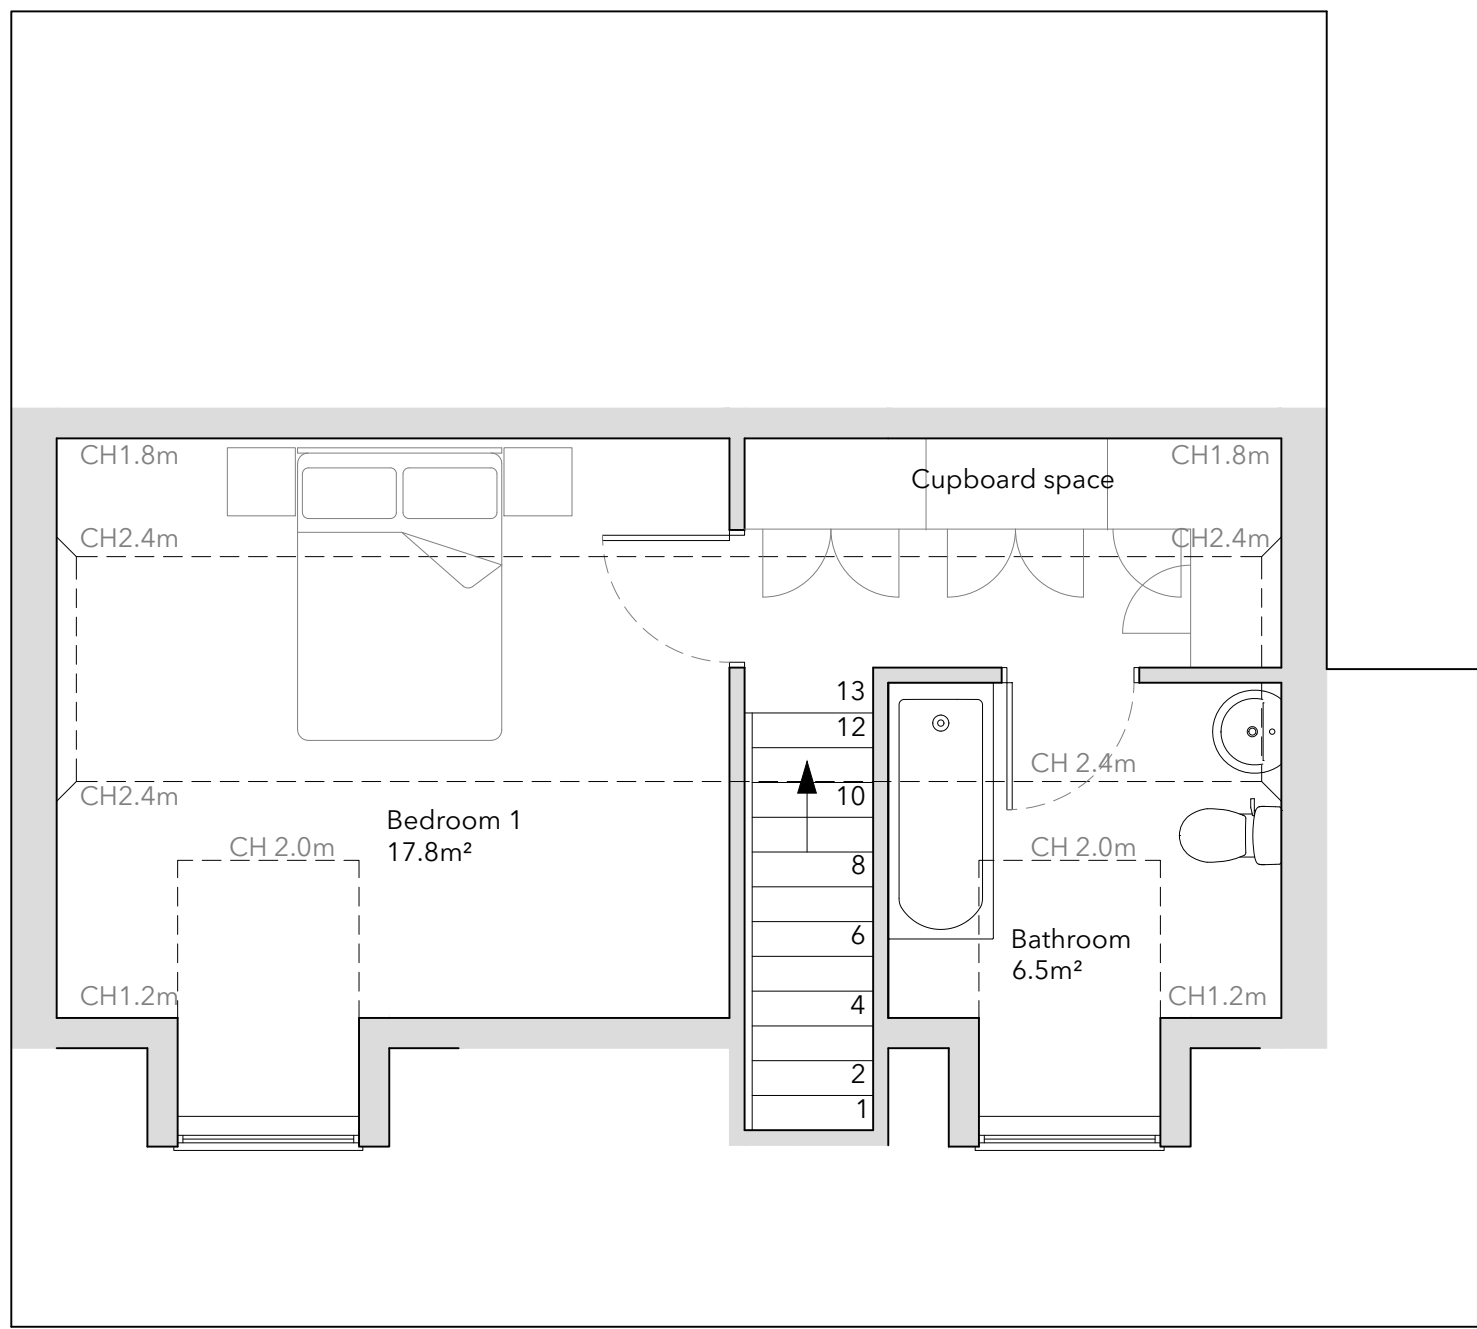


First Floor



Front Elevation




Side Elevation 1

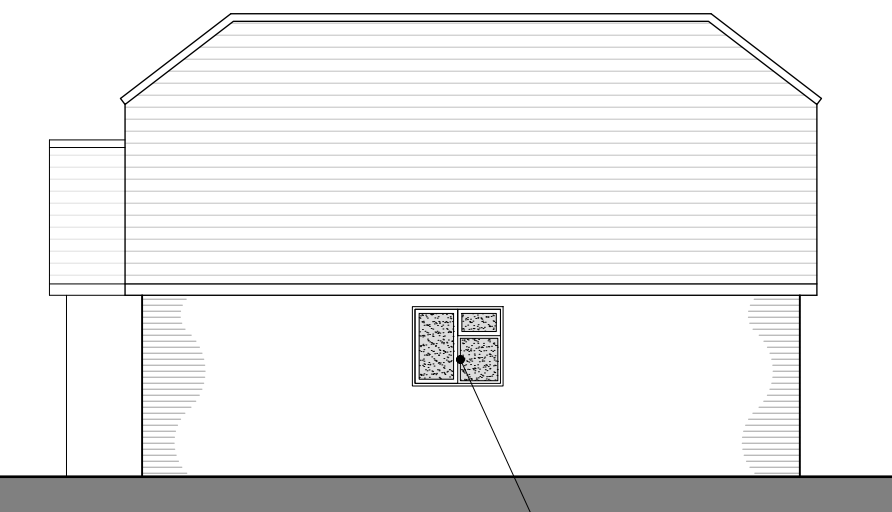

Rear Elevation

Elevations
AS PROPOSED
Scale 1:100

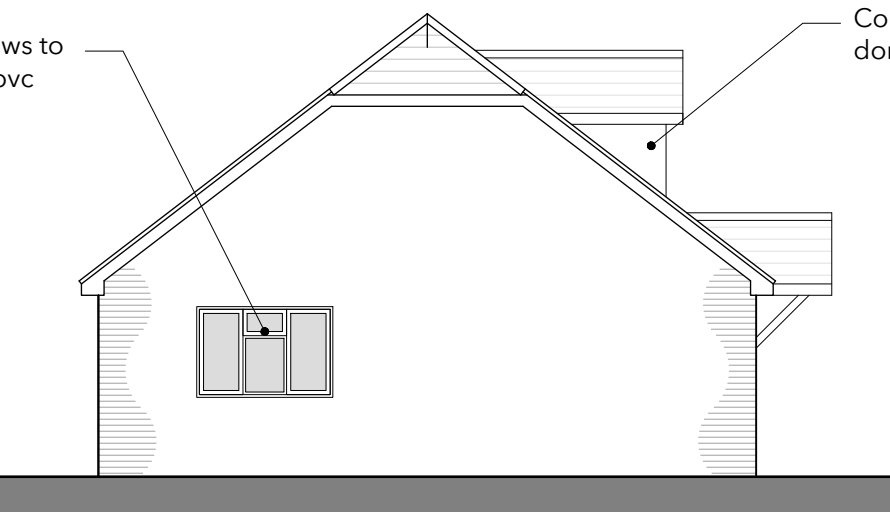

Side Elevation 2

No. of Bedrooms	Min GIA	Act GIA
3	84m²	99.5m²

- KEY
- New Wall(s)
 - Demolition(s)
 - Permeable Block Paving
 - Paving slabs

Site Plan (Right)
AS PROPOSED
Scale 1:100



No.	Description	Date

studio

t. 02382 542011
e. info@rs-studio.co.uk
w. www.rs-studio.co.uk

Drawing Title:
Plans
AS PROPOSED

Project Title:
22 Sydney Ave,
Hamble-le-Rice,
Southampton SO31 4JP

Drawing No.:
1490-P-02

Date: Apr 22
Scale: 1:100
Drawn: ML
Checked: RS

This drawing is the copyright of the company and must not be reproduced or used without permission. Annotated dimensions are to be taken in preference to scaled dimensions and site dimensions must be checked before work is commenced.