




EXISTING DRAWINGS

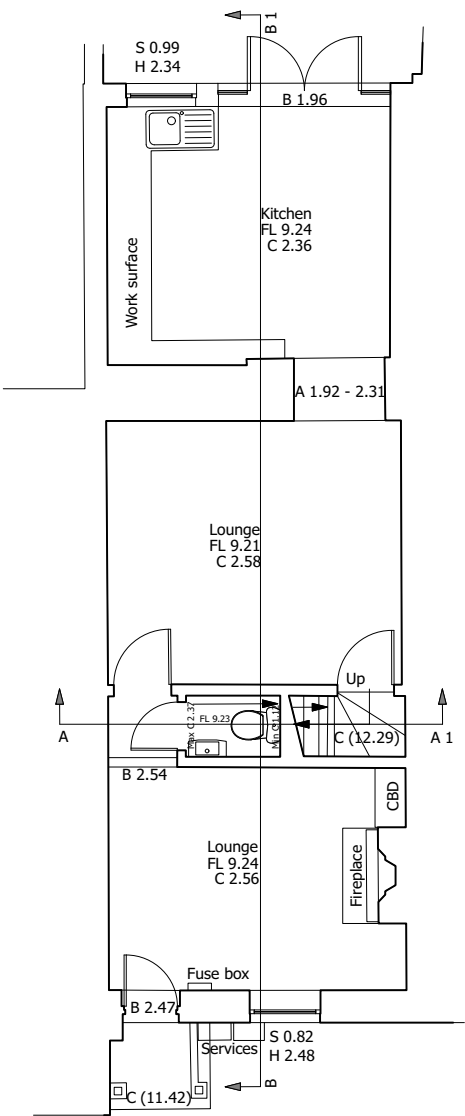

1 Ground Floor Plan
Scale: 1:100

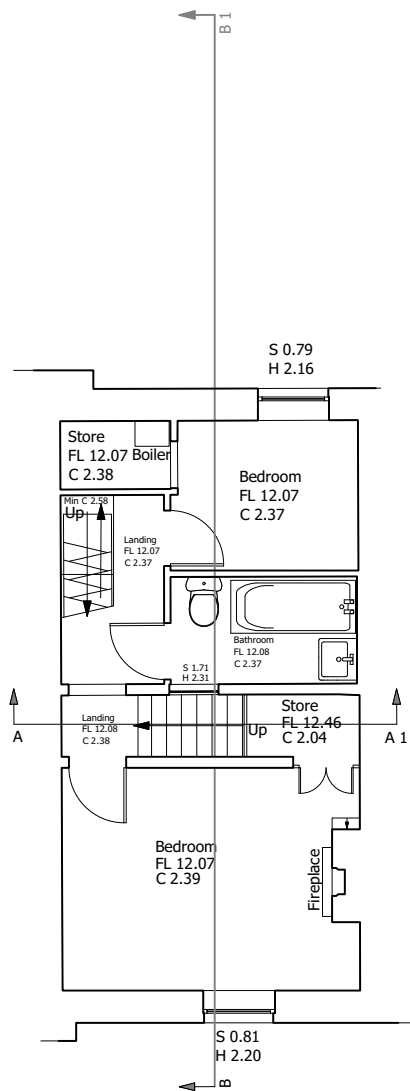

2 First Floor Plan
Scale: 1:100

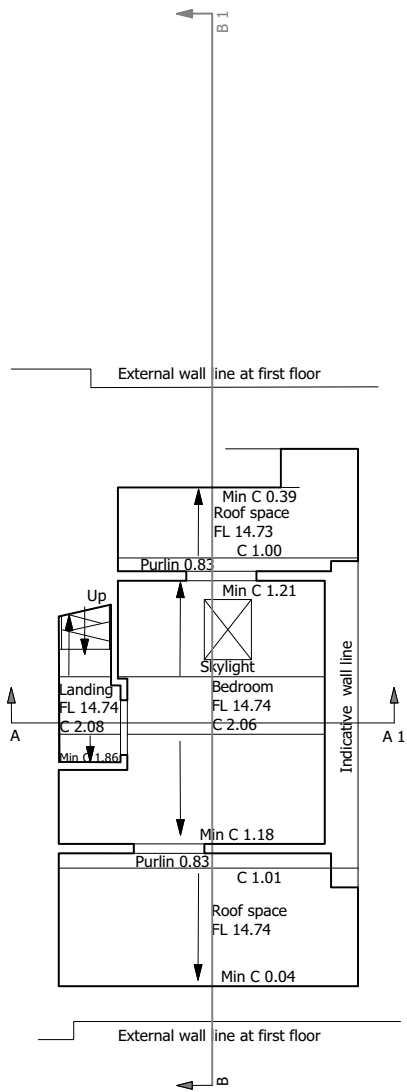

3 Second Floor Plan
Scale: 1:100



4 South - West Elevation
Scale: 1:100



5 North - East Elevation
Scale: 1:100

PROJECT
STATION ROAD

SCALE
1:100 @ A3

TITLE
EXISTING DRAWINGS

DATE
10 04 22

STATUS
PLANNING

DRAWING NUMBER
002