
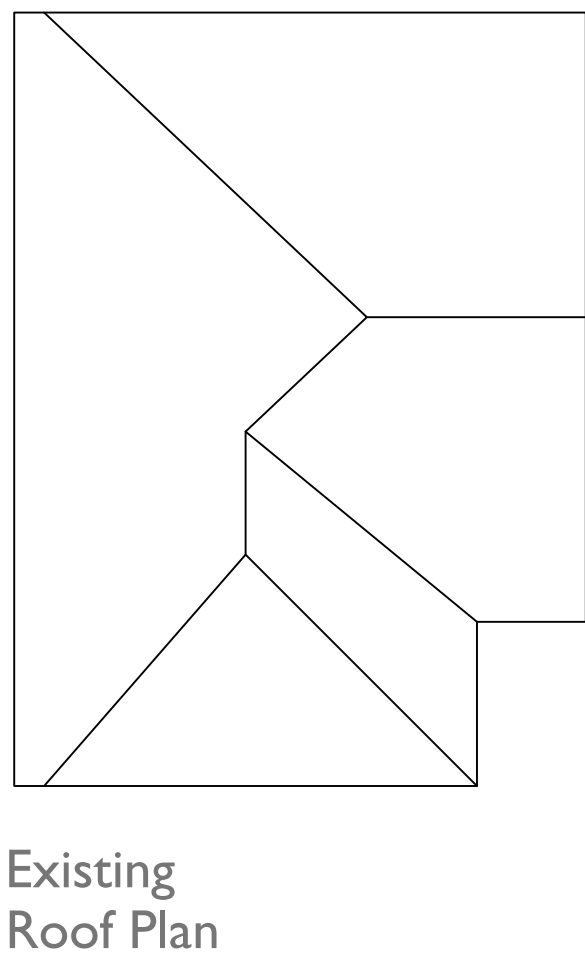
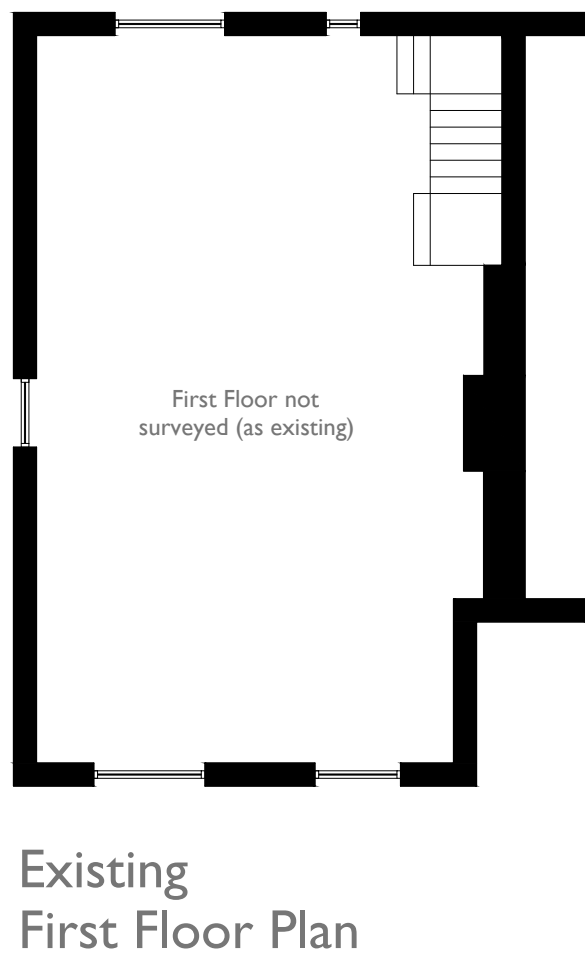


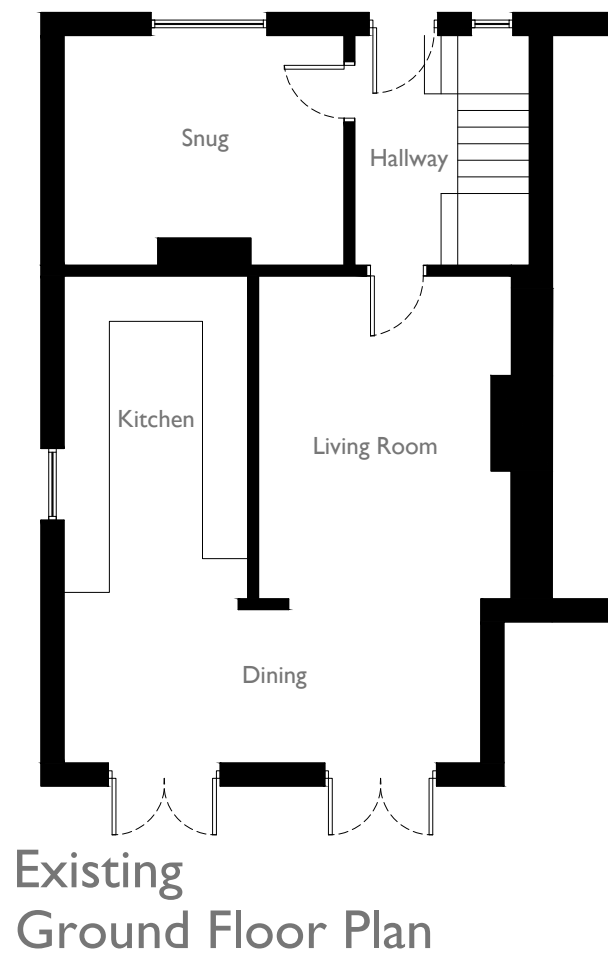

In association with

 AC DESIGN

 Hampshire Architect

Email: alexpcarr@outlook.com
Telephone: 07308 953285
Website: www.acdesignuk.co.uk

PROJECT 18 Denzil Avenue Netley	Project type Housing	Drawing classification Housing	SCALE 1:100	SHEET SIZE A2	SHEET No.	DATE 24/05/22	DRAWN Alexander Carr
	DRAWING TITLE Existing Floor Plans & Elevations		Planning				
			AS03-100-1st				

