


Key




Proposed new roof finish



Proposed brickwork

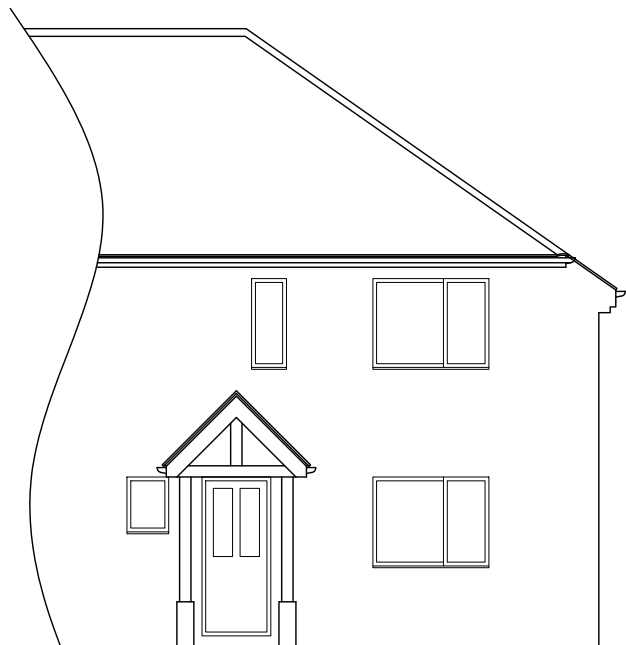


Proposed
Front Elevation

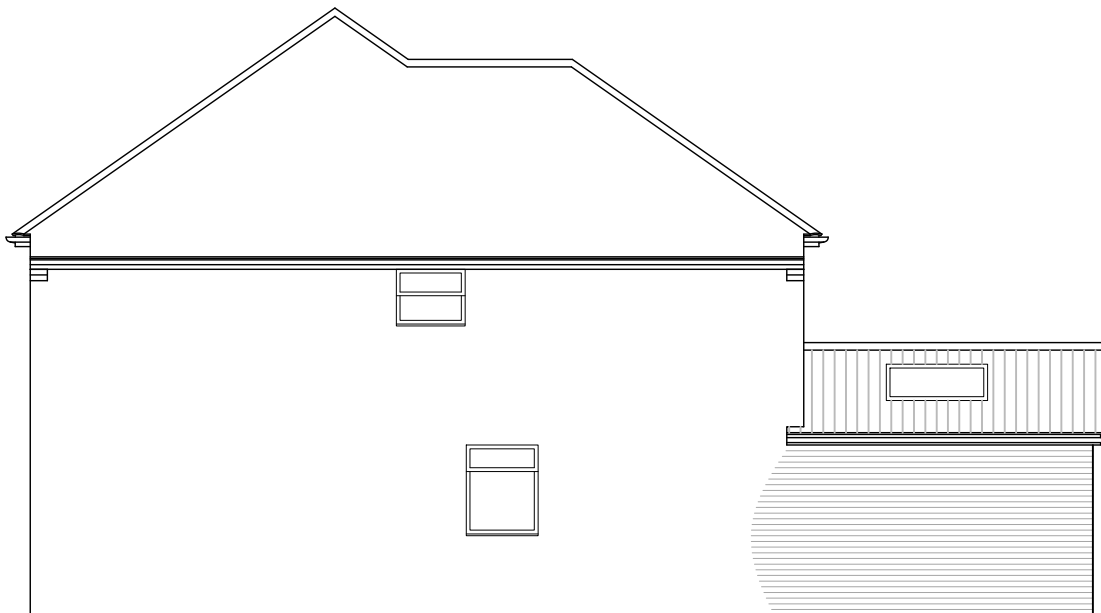


Proposed
Side Elevation




Proposed
Rear Elevation

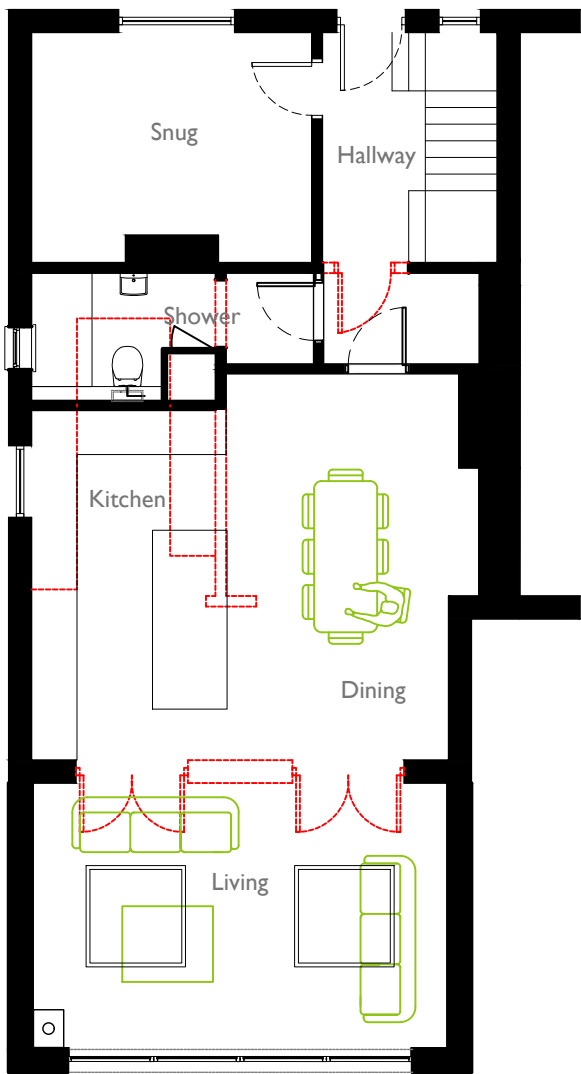

Proposed
Ground Floor Plan

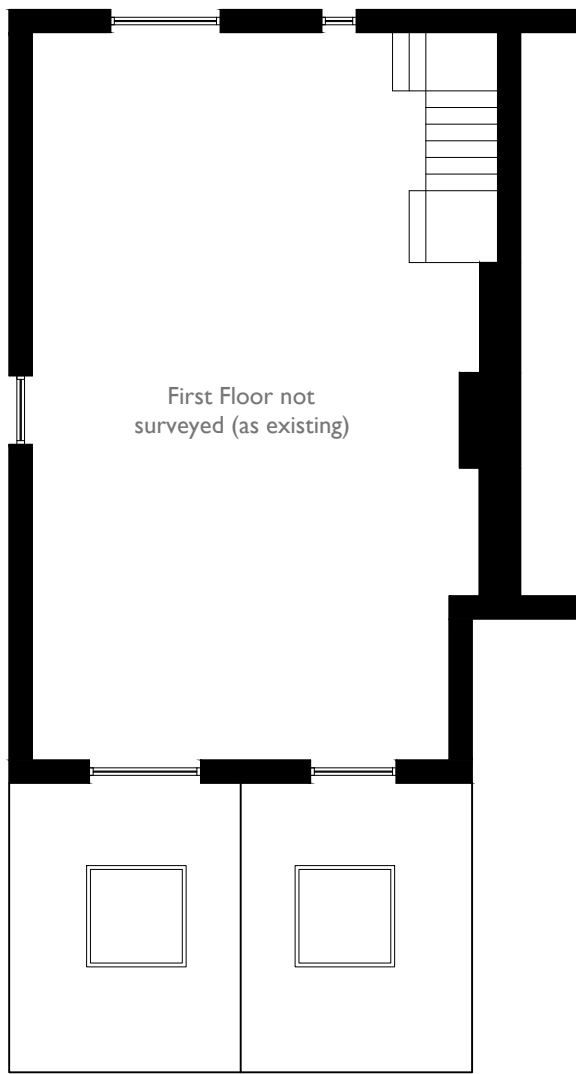

Proposed
First Floor Plan

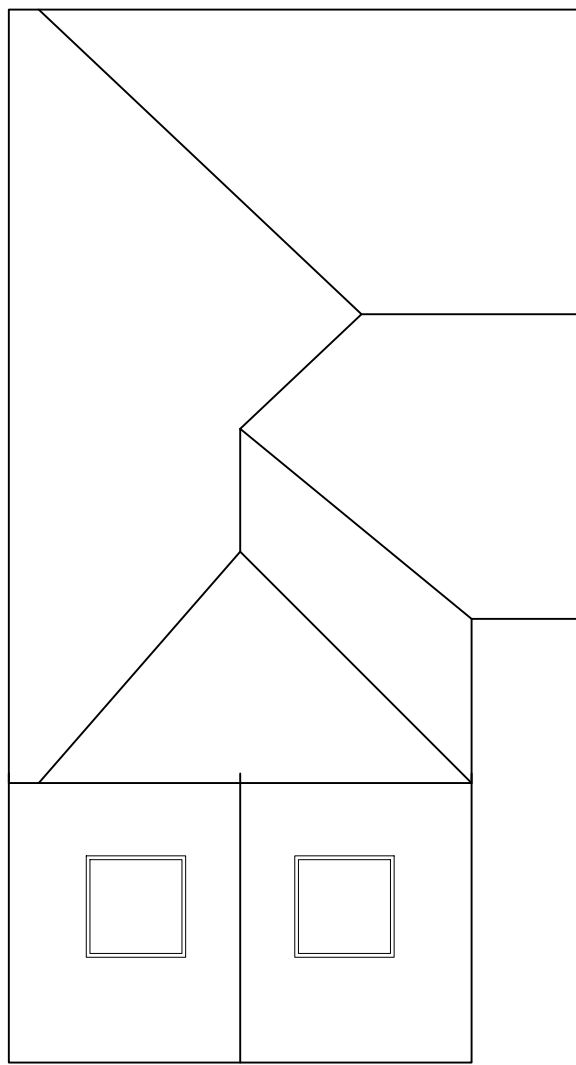

Proposed
Roof Plan



Email: alexpcarr@outlook.com
Telephone: 07308 953285
Website: www.acdesignuk.co.uk

PROJECT 18 Denzil Avenue Netley	Project type Housing	Drawing classification Housing	SCALE 1:100	SHEET SIZE A2	SHEET No.	DATE 24/05/22	DRAWN Alexander Carr
	DRAWING TITLE Proposed Floor Plans & Elevations		Planning				
			AS03-101-1st				

