


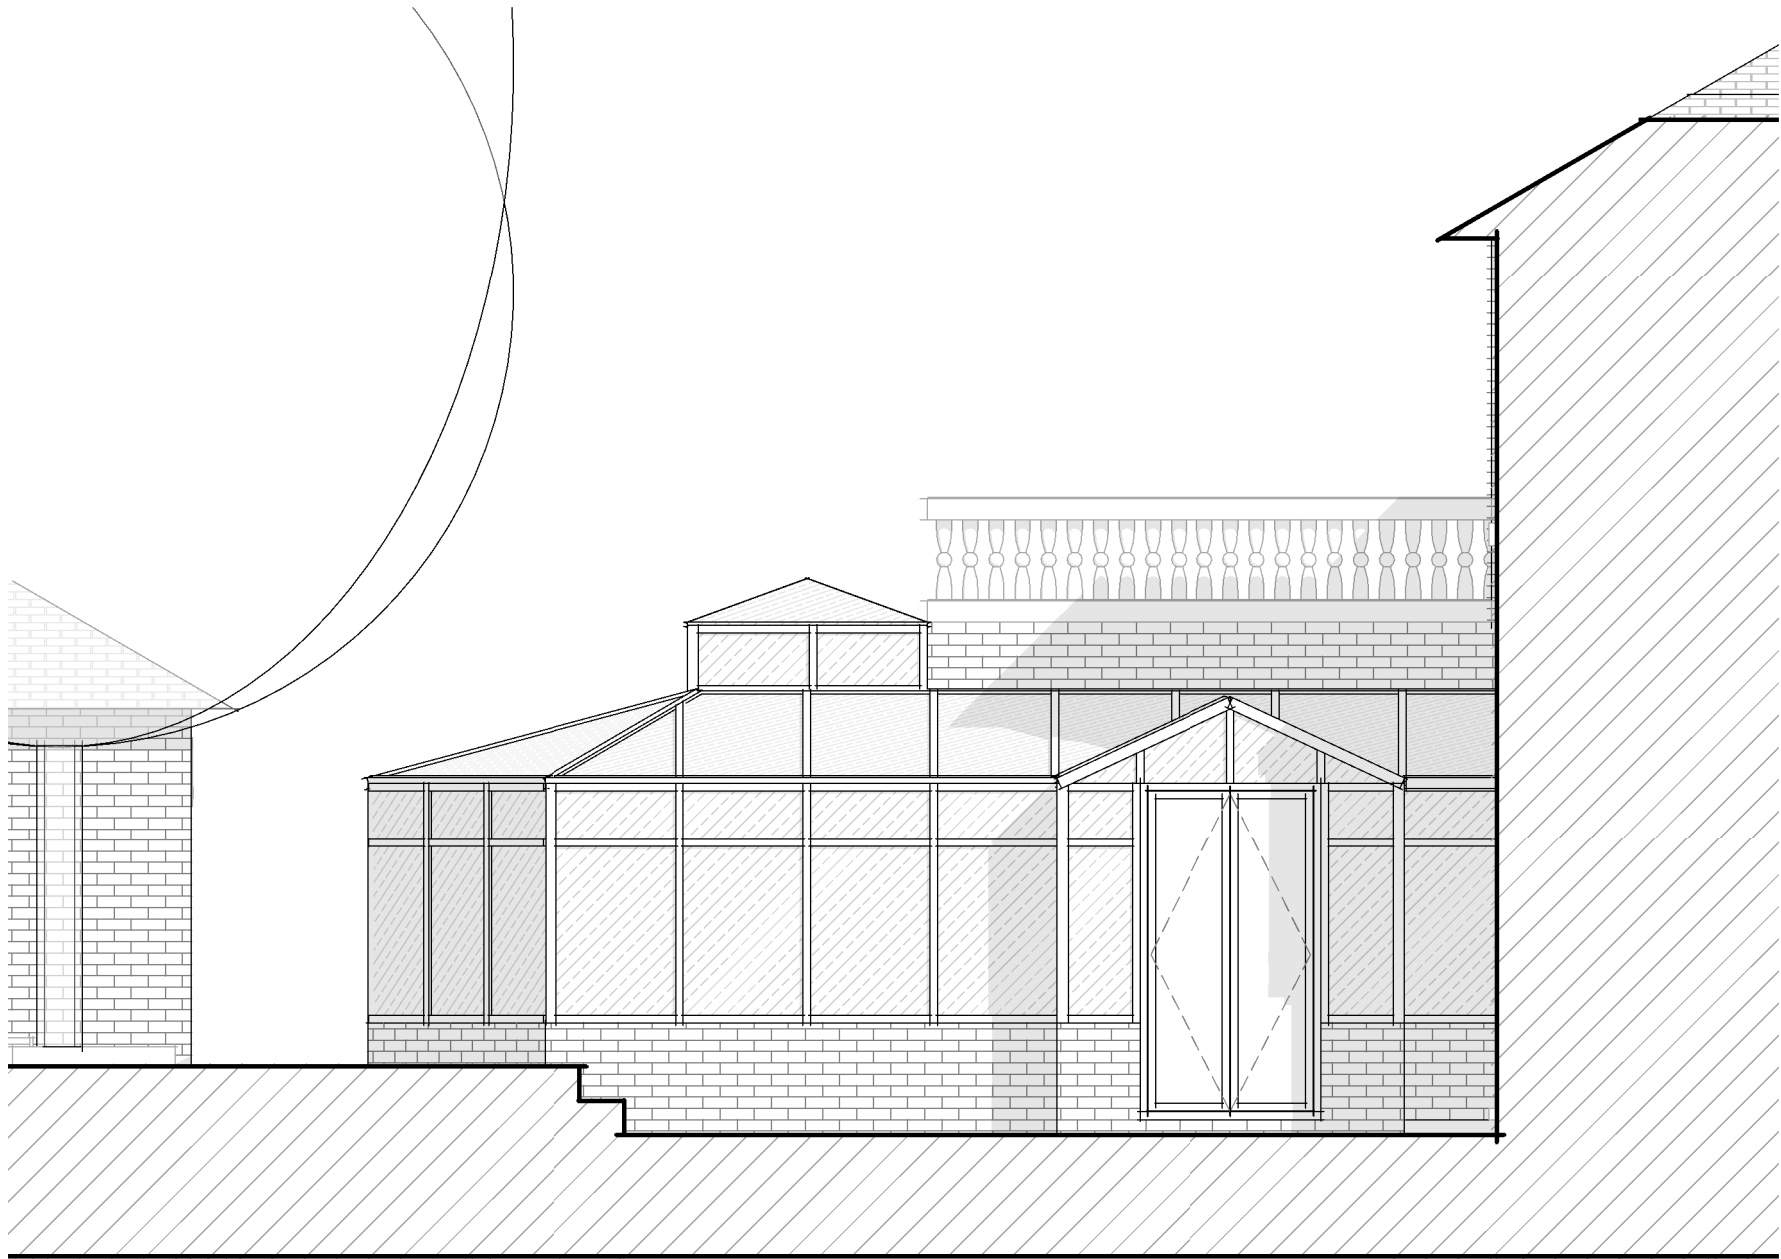


East Elevation Existing
1 : 50



South Elevation Existing
1 : 50




West Elevation Existing
1 : 50

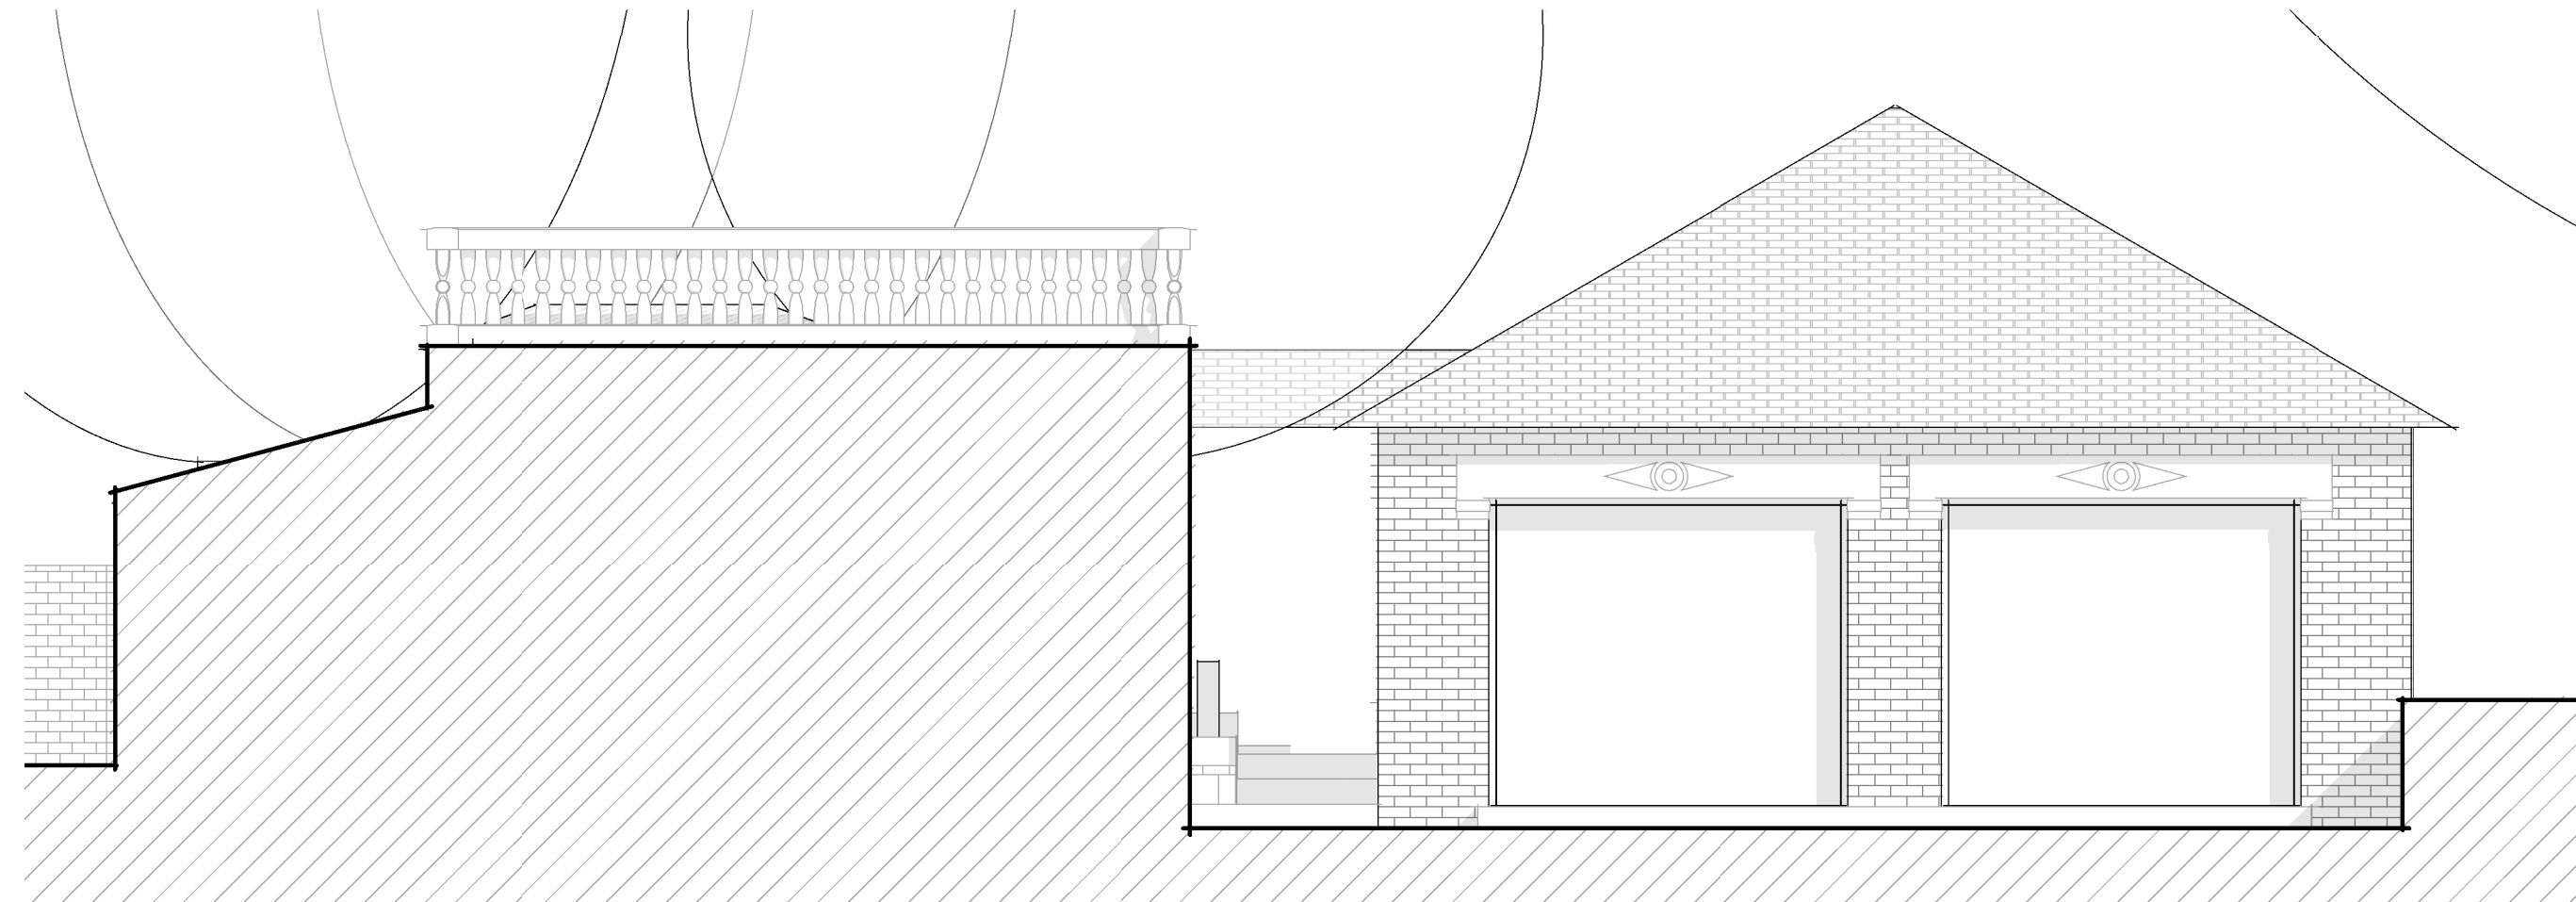

North Elevation Existing
1 : 50

KEY PLAN

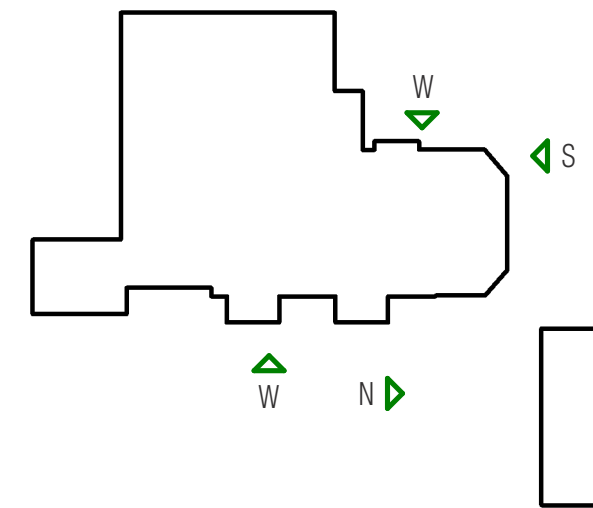

NOT FOR CONSTRUCTION

GILES ARCHITECTS

45 Southgate Street - Winchester
www.gilesarchitects.co.uk
01962 458 078

STATUS
PLANNING

PROJECT
PLOVERFIELD WEST
BURSLEDON

TITLE
ELEVATIONS EXISTING

SCALE 1 : 50 @ A1	DATE 29/04/22
DRAWN RS	REVIEWED AG

JOB NO. 2022-002	NUMBER 110	REVISION A
---------------------	---------------	---------------

