



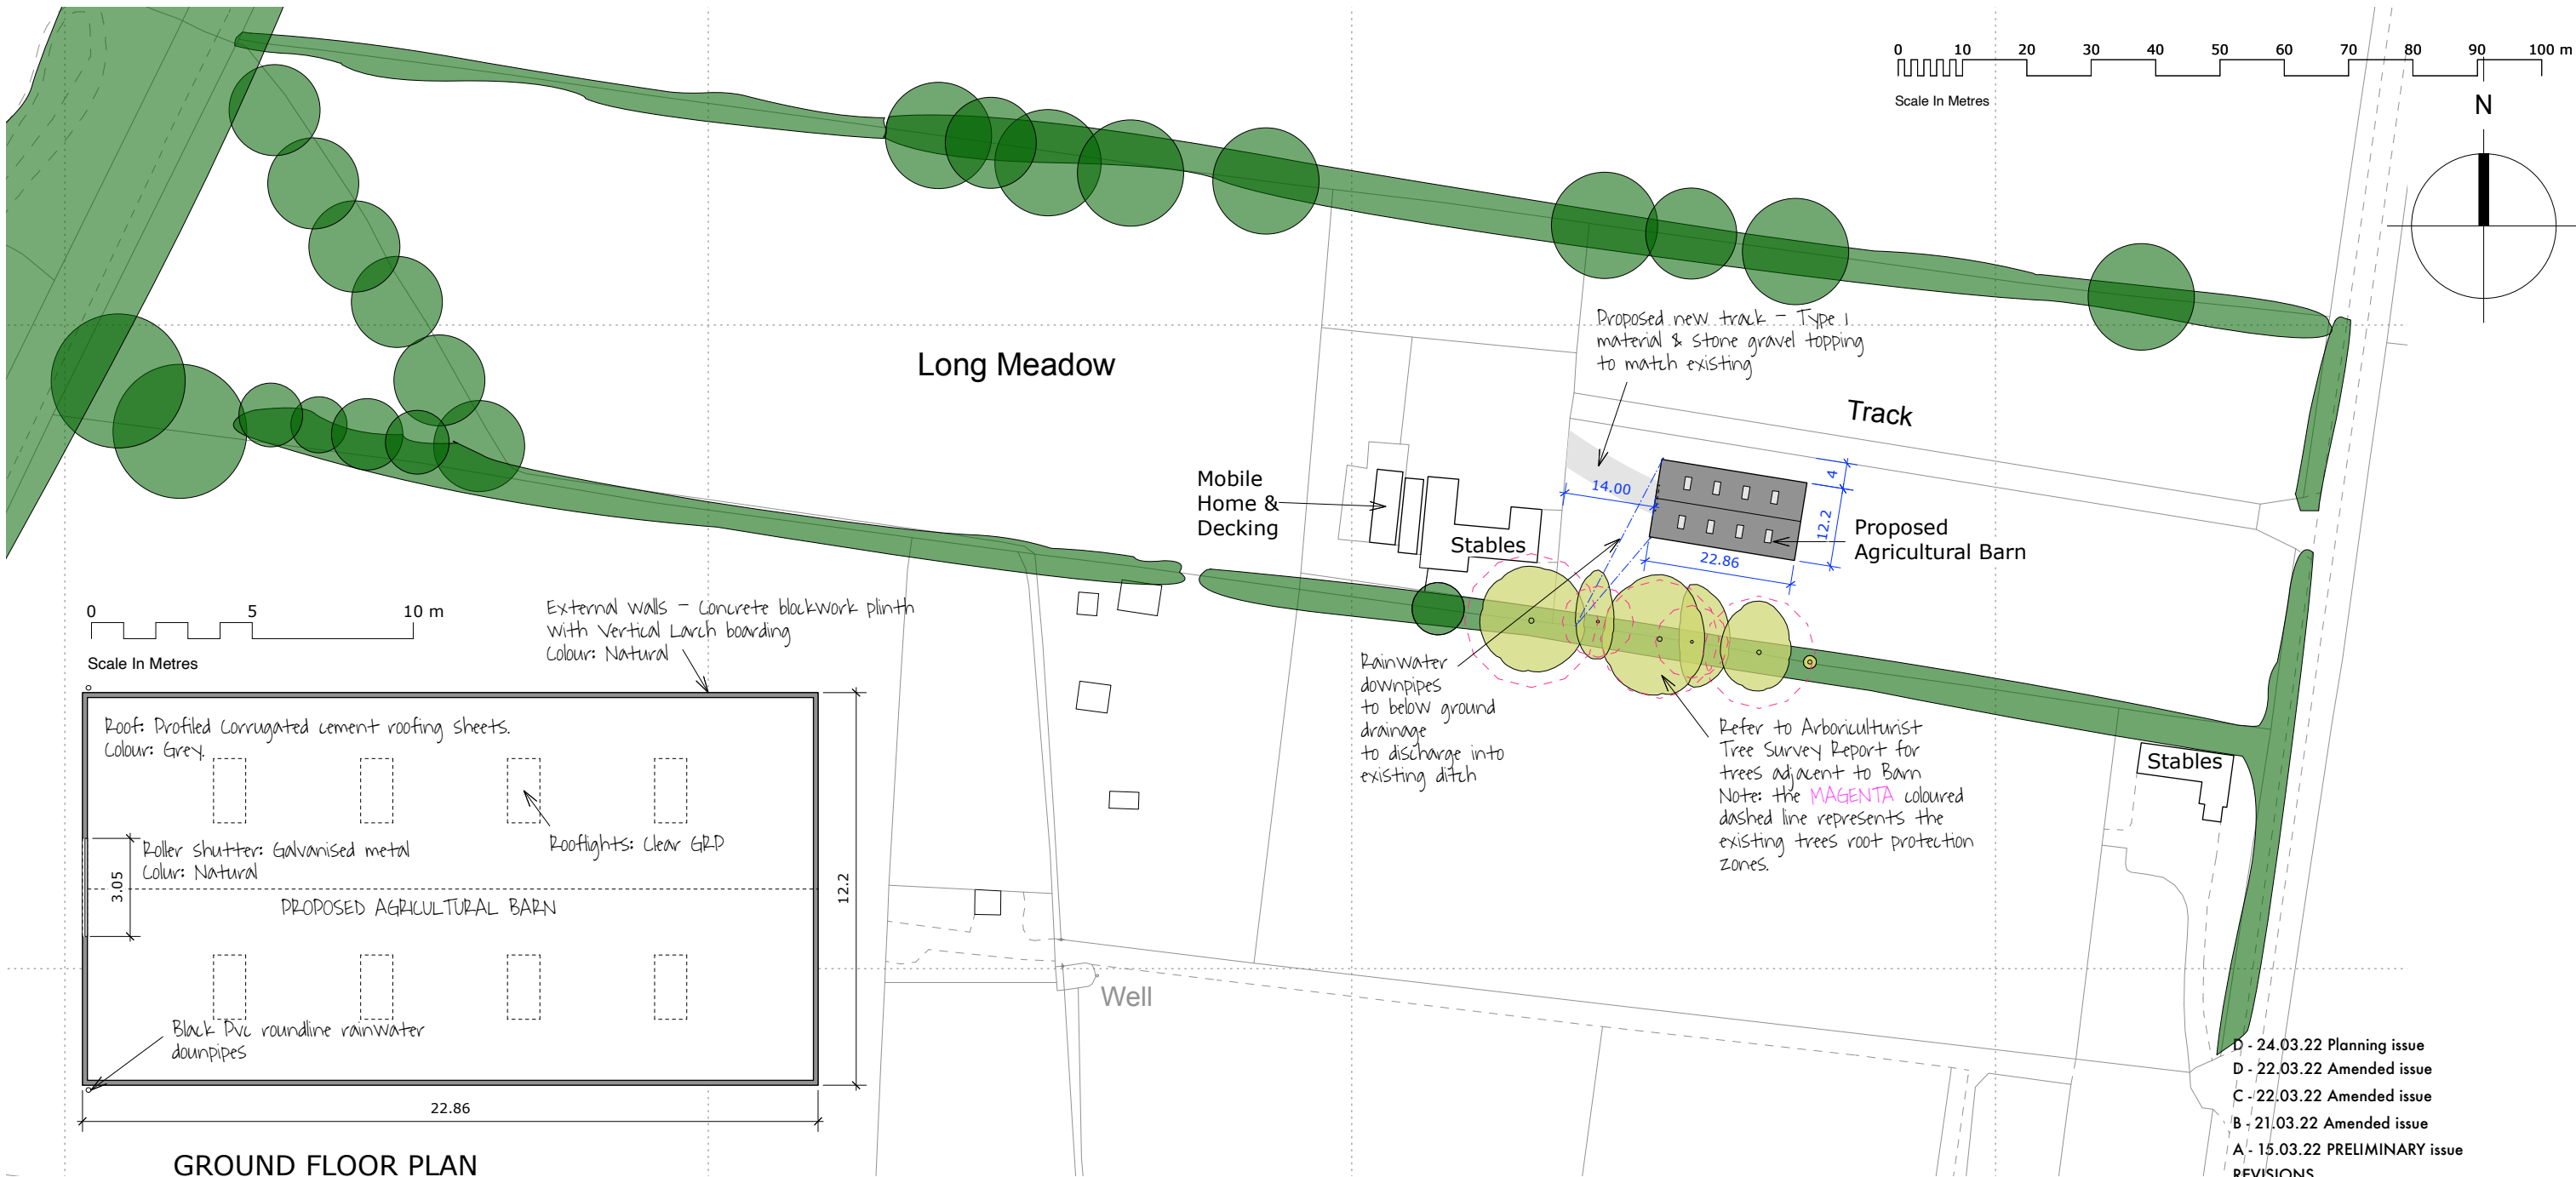

GROUND FLOOR PLAN

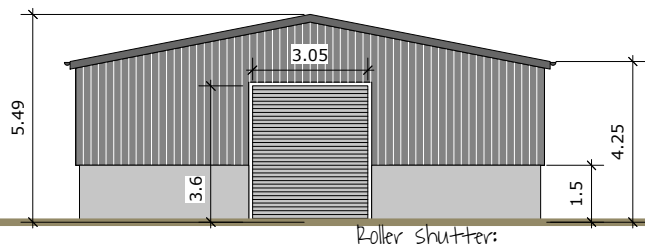


WEST ELEVATION

Profiled corrugated cement roofing sheets with clear GRP rooflights

Vertical timber boarding

Concrete black plinth

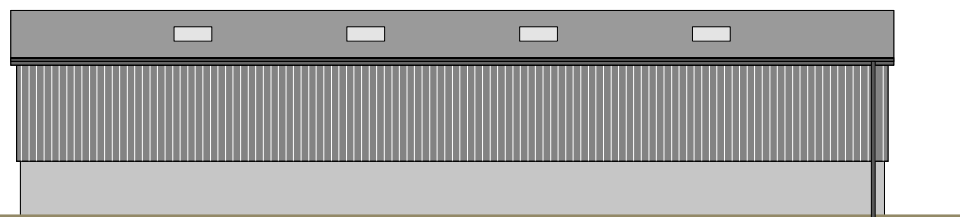

NORTH ELEVATION

MATERIALS:

Roof: Profiled Corrugated cement roofing sheets.
Colour: Grey


Rooflights: Clear GRP

Cladding: Vertical Larch boarding
Colour: Natural

Plinths: Concrete blackwork


Rainwater Goods: Pvc roundline gutters and downpipes. Colour: Black

Roller Shutter: Galvanised metal
Colour: Natural

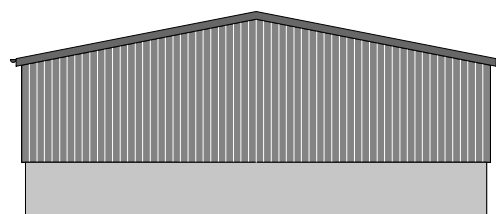

EAST ELEVATION

Rainwater Goods: Pvc roundline gutters and downpipes. Colour: Black

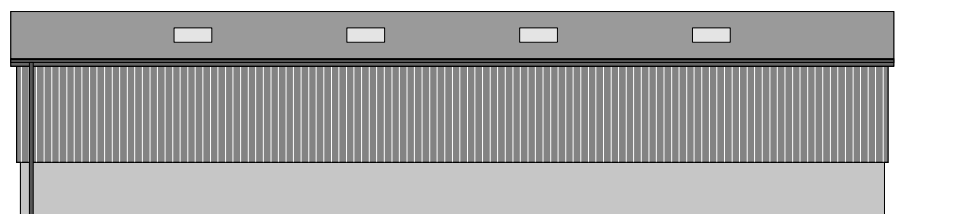

SOUTH ELEVATION

Dalton design
DESIGN & PLANNING CONSULTANCY

ARCHITECTURE · INTERIOR DESIGN · PROJECT MANAGEMENT · SPACE PLANNING

95 HURSLEY ROAD CHANDLERS FORD HAMPSHIRE SO53 1JD
TEL: 023 8025 4425 MOB: 07785 570505
Email: bob@daltondesign.co.uk

PROJECT TITLE
Long Meadow
Stroudwood Lane
Lower Upham
Hampshire, SO32 1HG

DRAWING TITLE
Proposed Barn Plan, Elevations &
Proposed Site / Block Plan

DATE March 2022 DRAWING NO. DDGRS-03

SCALE 1:500 @ A1
1:100 @ A1

DRAWN BD

REVISIONS

A	B	C	D	E

THIS DRAWING IS COPYRIGHT OF DALTON DESIGN AND MUST NOT BE USED OR REPRODUCED WITHOUT PERMISSION.
FIGURED DIMENSIONS TO BE TAKEN IN PREFERENCE TO SCALED DIMENSIONS.
SITE DIMENSIONS TO BE CHECKED.