



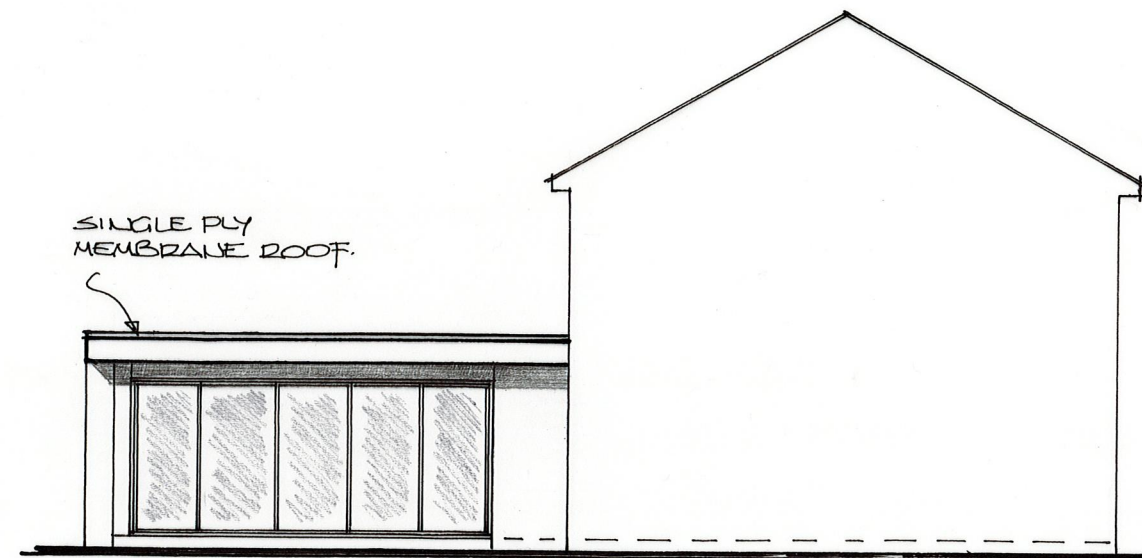


REAR ELEVATION 1:100




SIDE ELEVATION 1:100

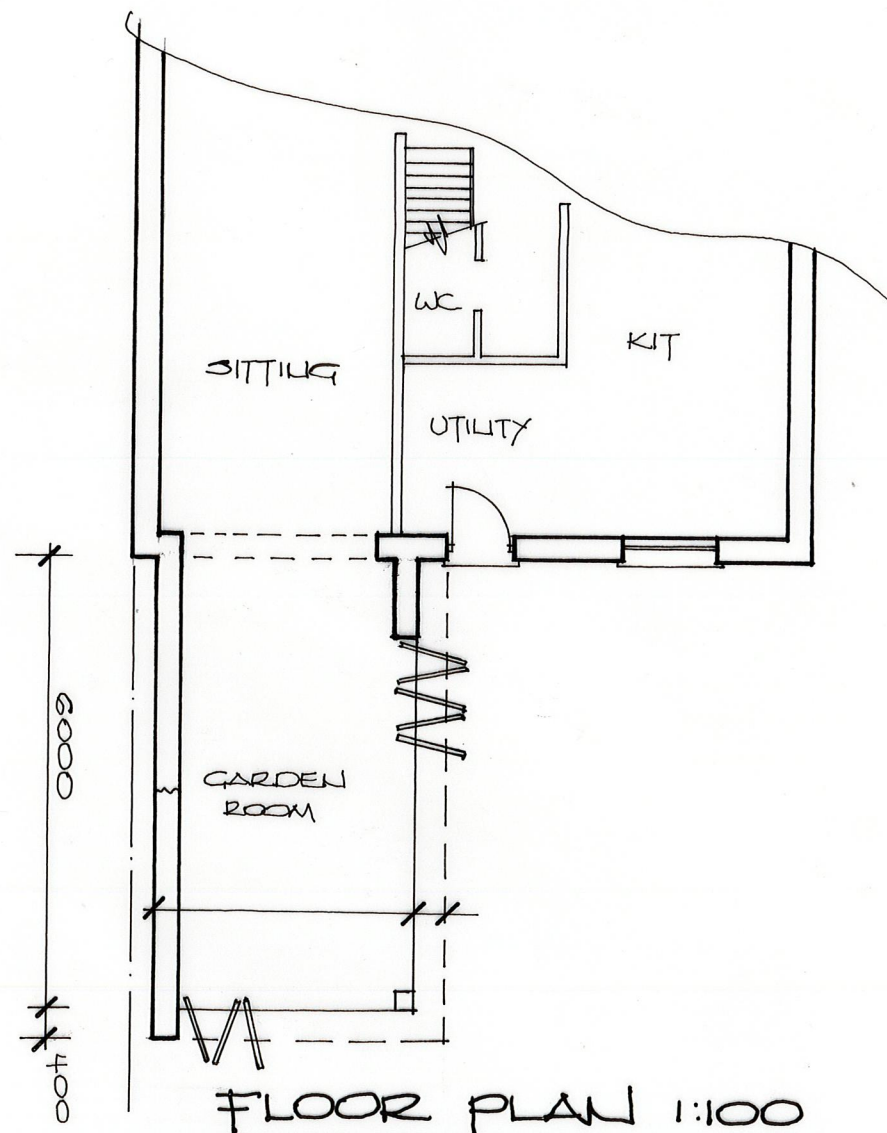


FLOOR PLAN 1:100

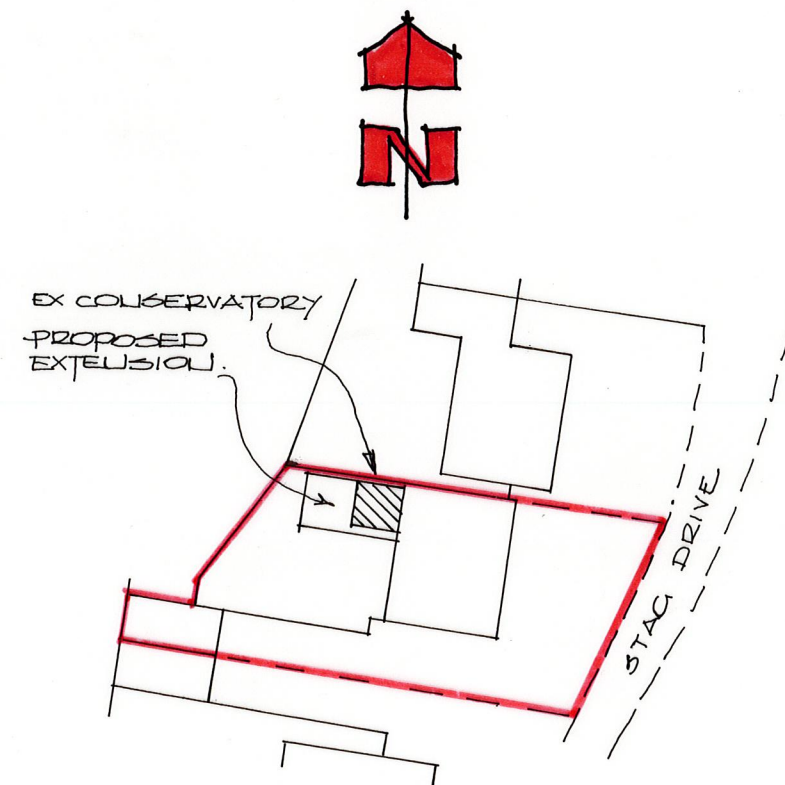

BLOCK PLAN 1:500

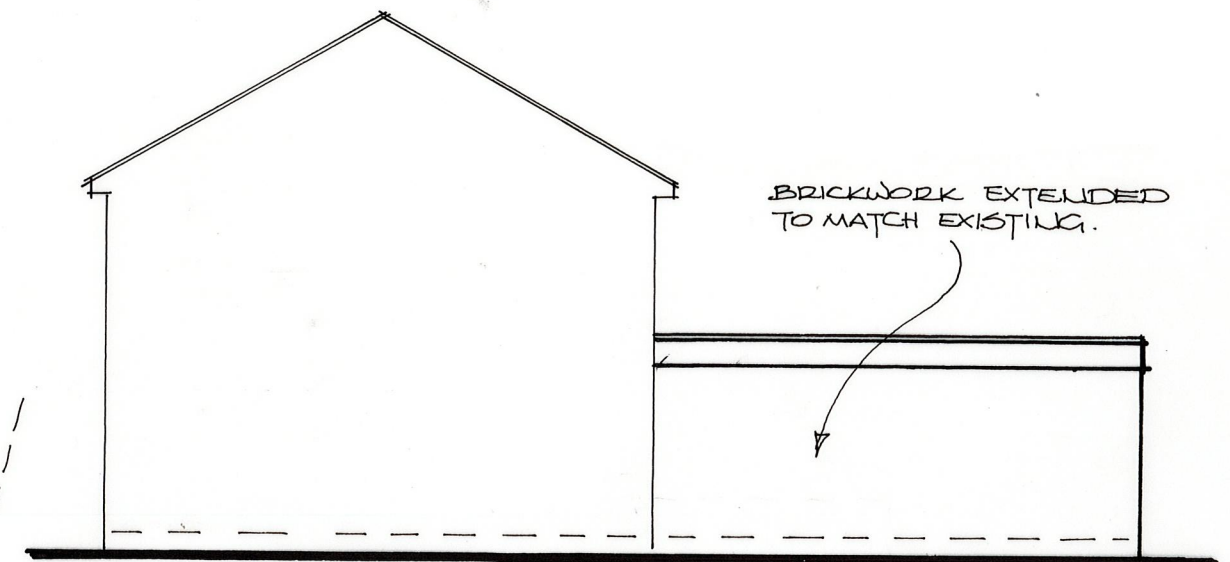

SIDE ELEVATION 1:100

 

SITE: 46 STAG DRIVE, HEDGE END, SO30 2QN

PROJECT: PROPOSED REAR EXTENSION

DRAWING TITLE: PROPOSED PLAN & ELEVATIONS

DRAWING No. SD/22/002 SCALE 1:100

DATE: April 2022