




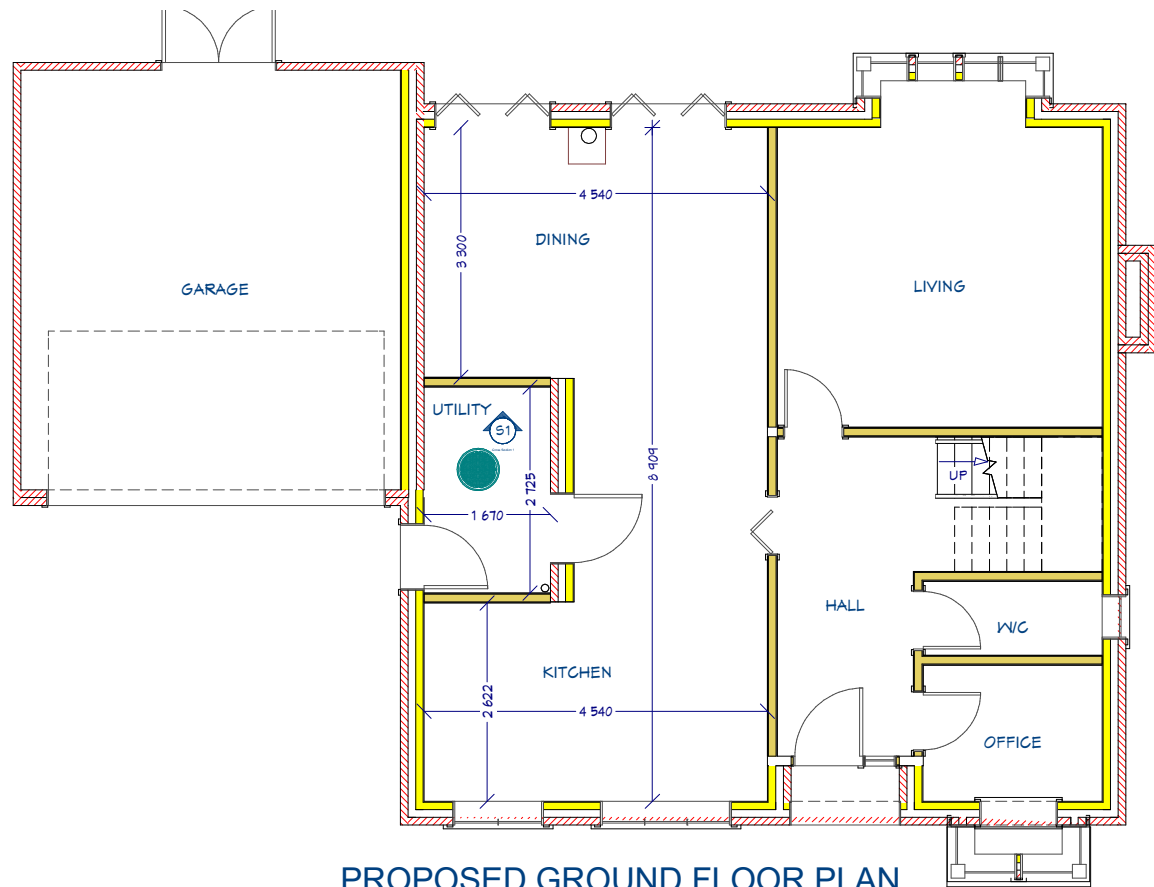


PROPOSED GROUND FLOOR PLAN

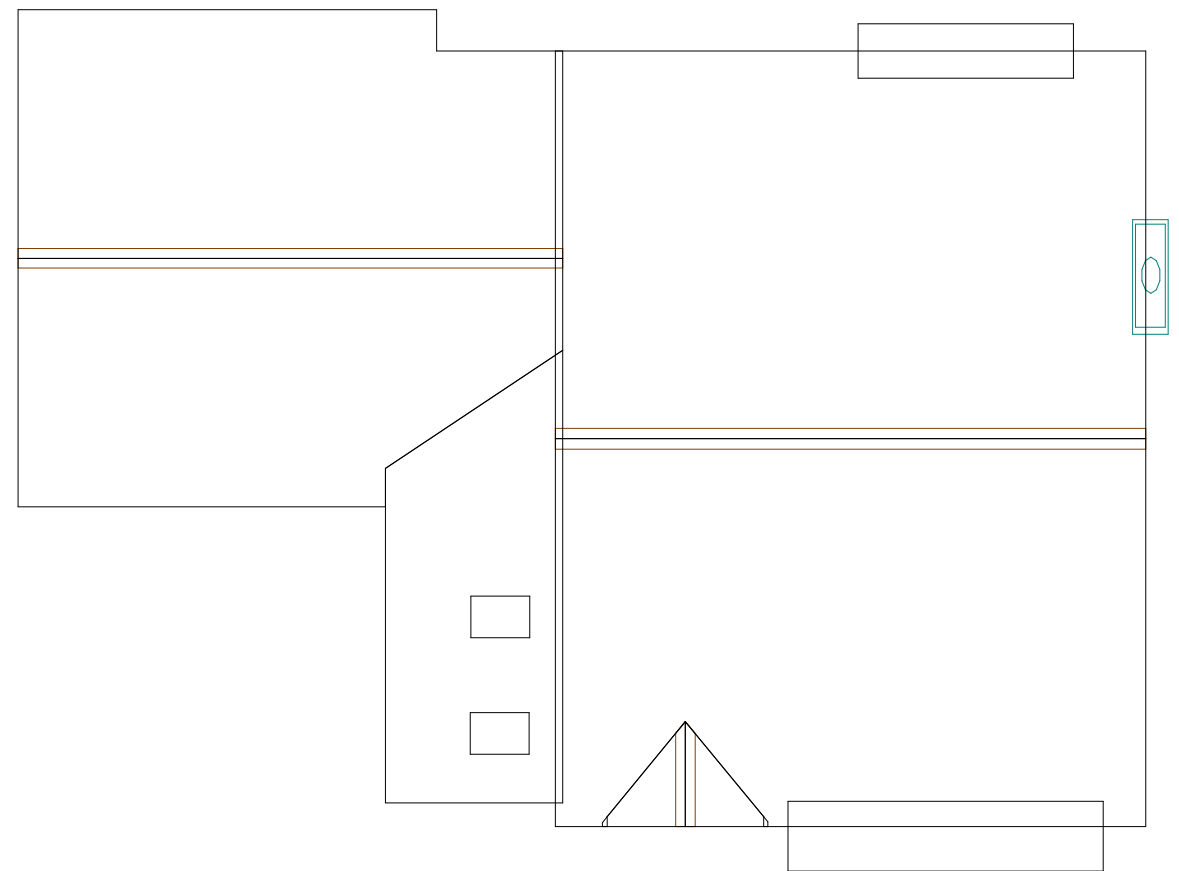

PROPOSED ROOF PLAN

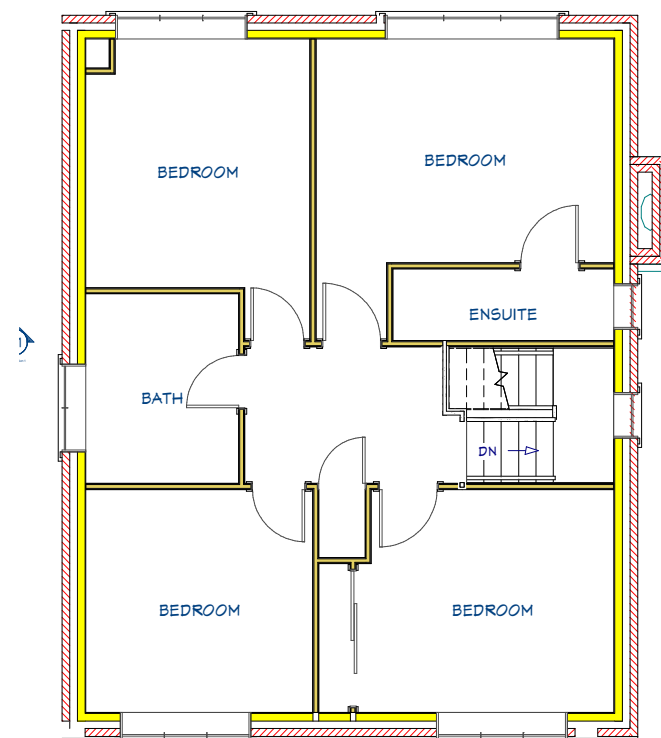

PROPOSED FIRST FLOOR PLAN

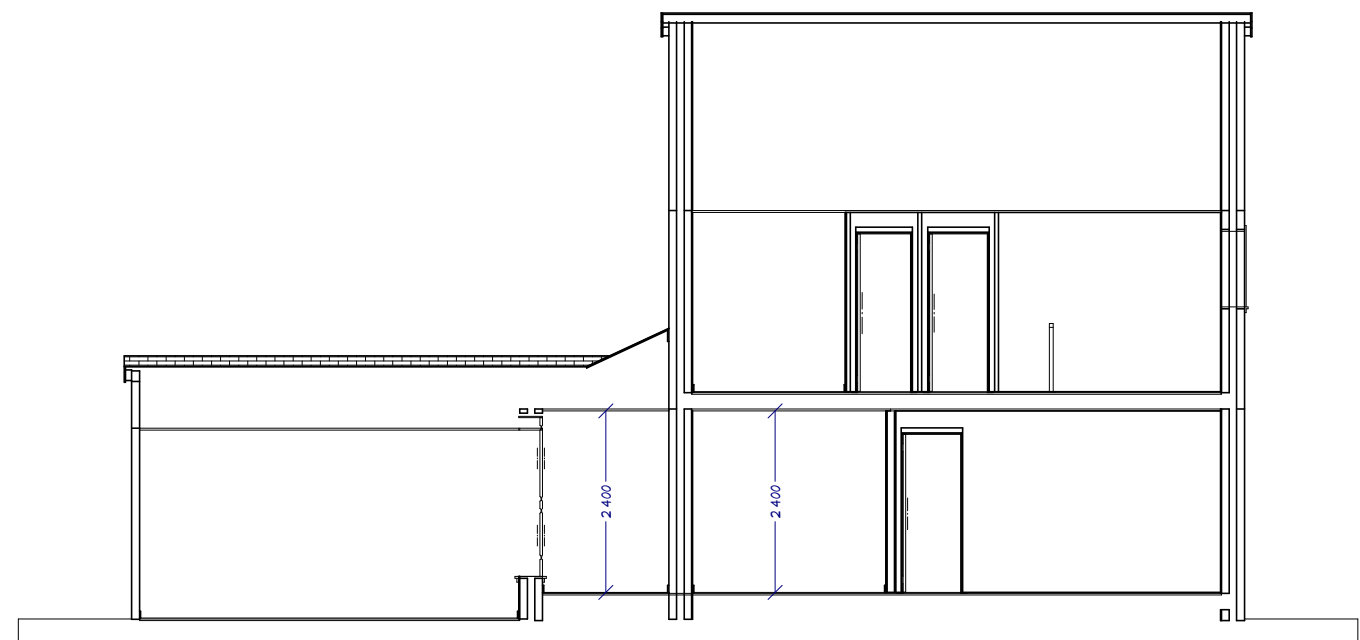

SECTION VIEW THROUGH SECTION 1

NOTES:  
1) ALL DRAWINGS SUPPLIED BY DWG PLANS ARE TO BE USED FOR PLANNING PERMISSION PURPOSES ONLY AND NOT TO BE USED FOR BUILDING REGULATION PURPOSES.  
2) THE CONTRACTOR, SUB-CONTRACTOR OR SUPPLIER IS TO CHECK ALL RELEVANT DIMENSIONS, LEVELS, EXISTING STRUCTURE AND MATERIALS PRIOR TO COMMENCING THE WORKS.  
© THIS DRAWING IS COPYRIGHT AND MAY NOT BE COPIED, TRACED, ALTERED OR REPRODUCED WITHOUT WRITTEN PERMISSION FROM DWG PLANS.



| DWG PLANS                                                                                            |             |                    | TITLE                                                              |                           |              |
|---|-------------|--------------------|--------------------------------------------------------------------|---------------------------|--------------|
| 35 Cranmer Drive, Nursling, Southampton, SO16 0TD<br>Mobile: 07851229345, Email: info@dwgplans.co.uk |             |                    | Proposed floor and roof plan<br>25 Oakmount Avenue, Chandlers Ford |                           |              |
| DRAWN                                                                                                | NAME<br>PRB | DATE<br>25/03/2022 | SIZE<br>A3                                                         | DWG NO<br>DWG PLANS 01694 | REV<br>A     |
| UNLESS OTHERWISE SPECIFIED<br>DIMENSIONS ARE IN MILLIMETERS                                          |             |                    | CLIENT: Mr & Mrs Price                                             |                           |              |
|   |             |                    | SCALE: 1:100 @ A3                                                  |                           | SHEET 1 of 1 |