




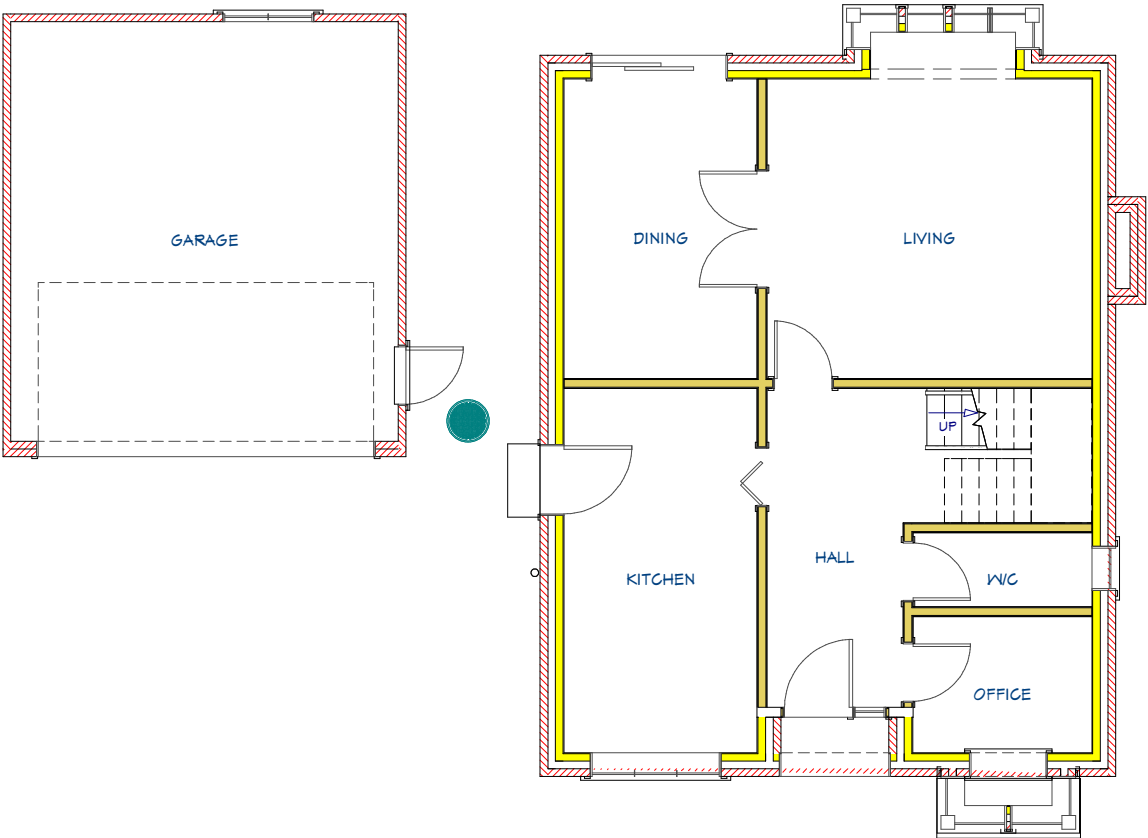


EXISTING GROUND FLOOR PLAN

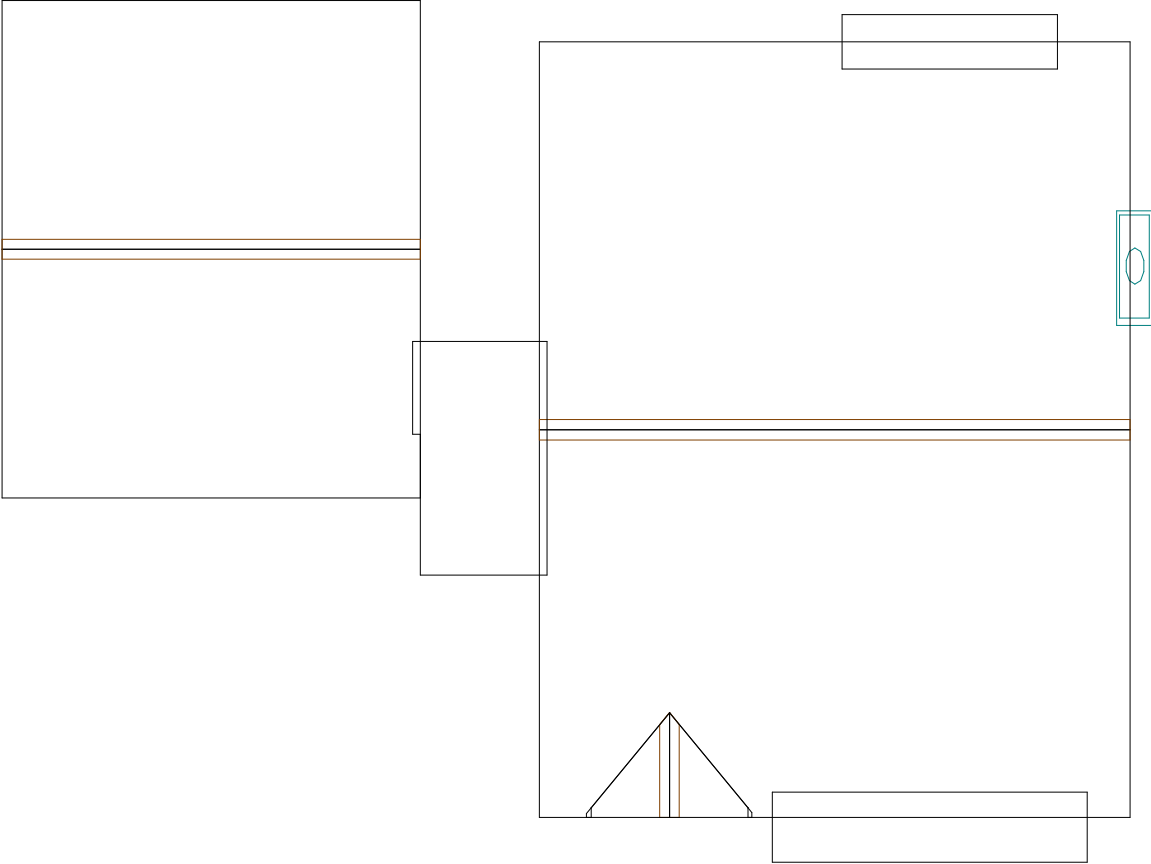

EXISTING ROOF PLAN

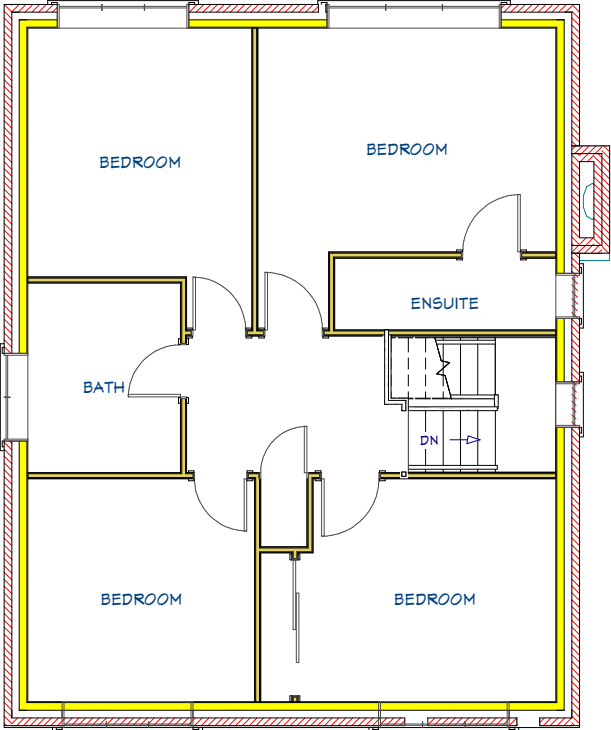

EXISTING FIRST FLOOR PLAN

 

NOTES:
1) ALL DRAWINGS SUPPLIED BY DWG PLANS ARE TO BE USED FOR PLANNING PERMISSION PURPOSES ONLY AND NOT TO BE USED FOR BUILDING REGULATION PURPOSES.
2) THE CONTRACTOR, SUB-CONTRACTOR OR SUPPLIER IS TO CHECK ALL RELEVANT DIMENSIONS, LEVELS, EXISTING STRUCTURE AND MATERIALS PRIOR TO COMMENCING THE WORKS.
© THIS DRAWING IS COPYRIGHT AND MAY NOT BE COPIED, TRACED, ALTERED OR REPRODUCED WITHOUT WRITTEN PERMISSION FROM DWG PLANS.

DWG PLANS			TITLE		
35 Cranmer Drive, Nursling, Southampton, SO16 0TD Mobile: 07851229345, Email: info@dwgplans.co.uk			Existing floor and roof plan 25 Oakmount Avenue, Chandlers Ford		
DRAWN	NAME PRB	DATE 25/03/2022	SIZE A3	DWG NO DWG PLANS 01691	REV A
UNLESS OTHERWISE SPECIFIED DIMENSIONS ARE IN MILLIMETERS			CLIENT: Mr & Mrs Price		
			SCALE: 1:100 @ A3		SHEET 1 of 1