



West (Front) Elevation - As Existing




North (Side) Elevation - As Existing



East (Rear) Elevation - As Existing




South (Side) Elevation - As Existing

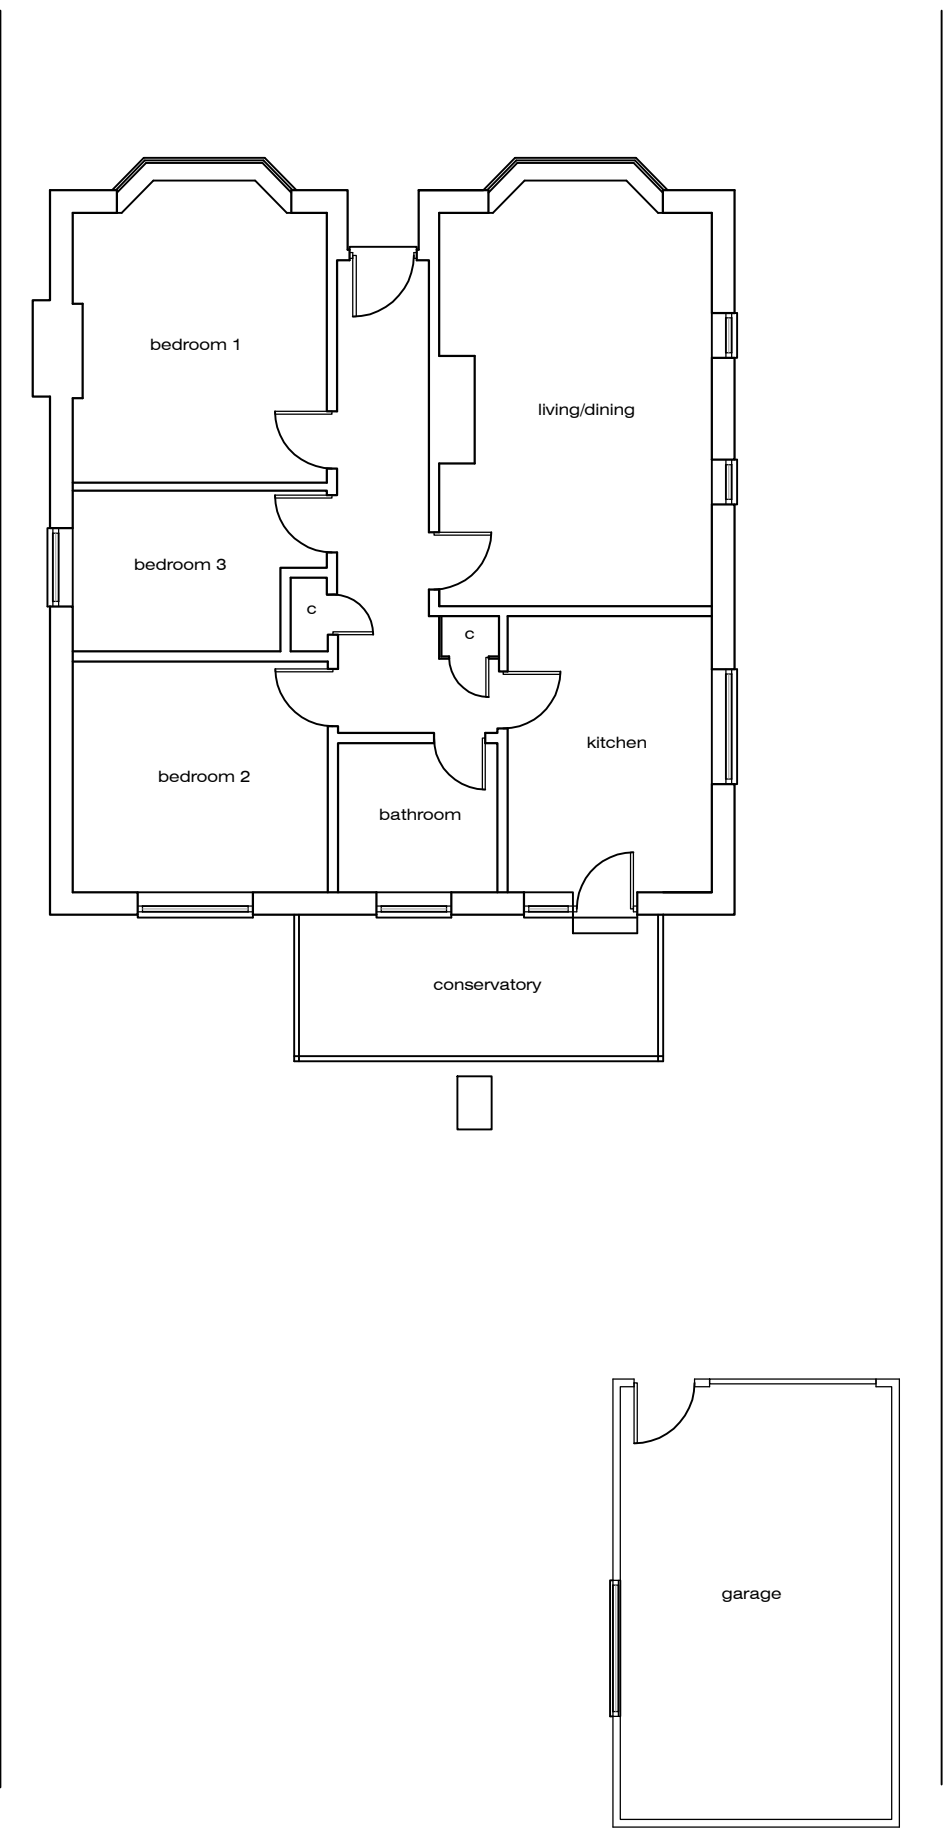


Ground Floor Plan - As Existing


Garage - As Existing

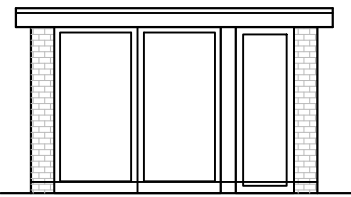


West Elevation - As Existing

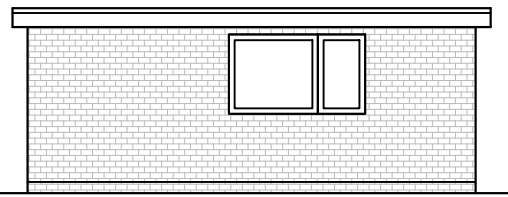

South Elevation - As Existing

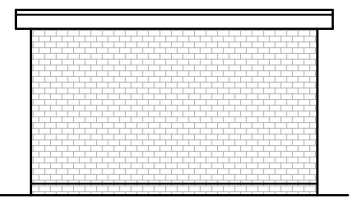

East Elevation - As Existing

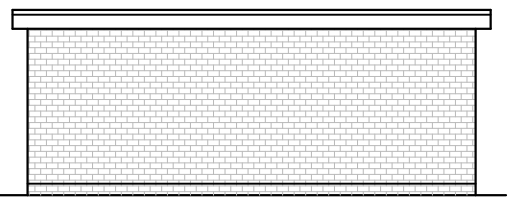

North Elevation - As Existing



Block Plan - As Existing 1:500

-	Issued for Planning Application	NJ	06-06-22
Rev.		By	Date

Wildern Architecture Ltd
The Hawthorns, 105 Dibles Road,
Warsash, Southampton, SO31 9JL
07920 260758
Project
27 Hobb Lane, Hedge End,
Southampton, SO30 0GG
Client
Mr and Mrs I Perry

Title Plans & Elevations - As Existing			
Date	Jan 22	Drawn By	NJ
Job No.	Drawing No.	Scale	Revision
W21-017	001	1:100 /500@A1	-