




1 East Elevation
04 Scale: 1:100



2 North Elevation
04 Scale: 1:100



3 West Elevation
05 Scale: 1:100

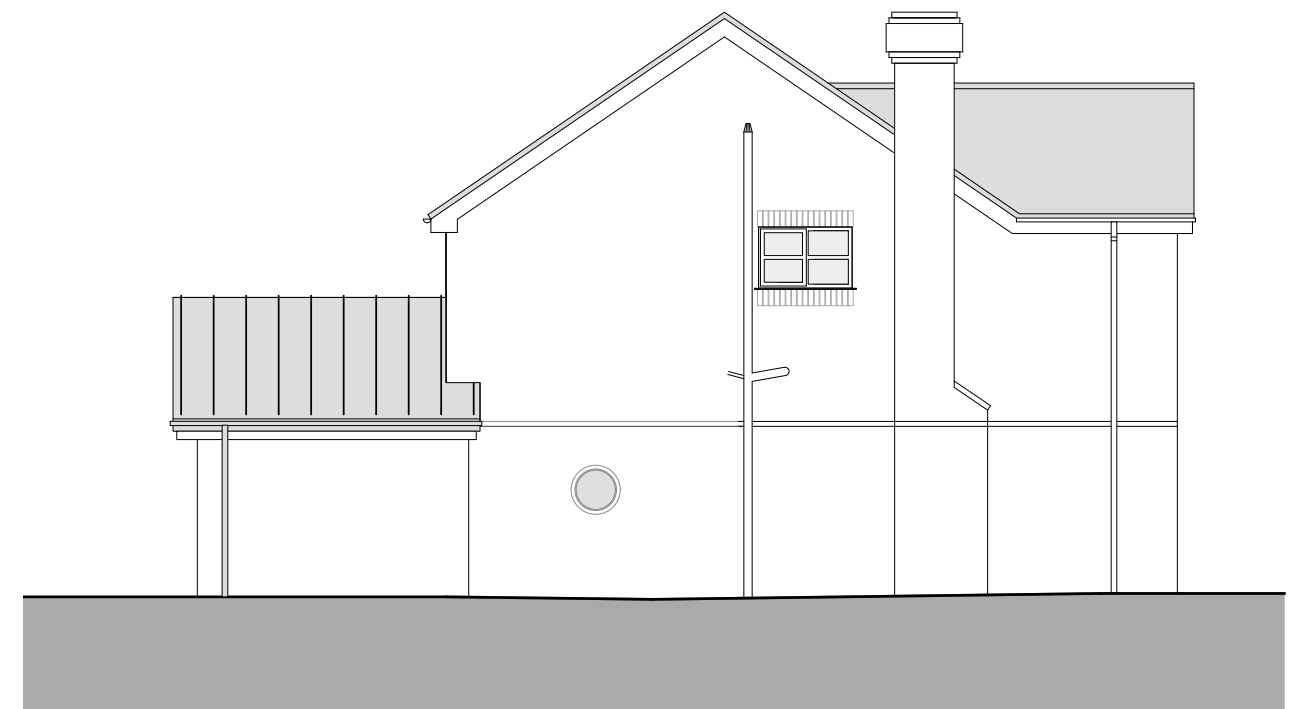

4 South Elevation
04 Scale: 1:100

Scale : metres



Project
14 Sylvan Lane,
Hamble-le-Rice,
Southampton, SO31 4QG

Drawing
REVISED
Proposed Elevations

Date
19.05.21

Scale on A3
1:100

Dwg No
1808.26

All dimensions to be checked not scaled | Ensure this is the current relevant drawing
© 2015 DUA Architecture - All Rights Reserved



8 Brearley House 278 Lymington Road Christchurch Dorset BH23 5ET
01425 278 252 architects@duastudio.com

www.duastudio.com www.newforesthouses.com