

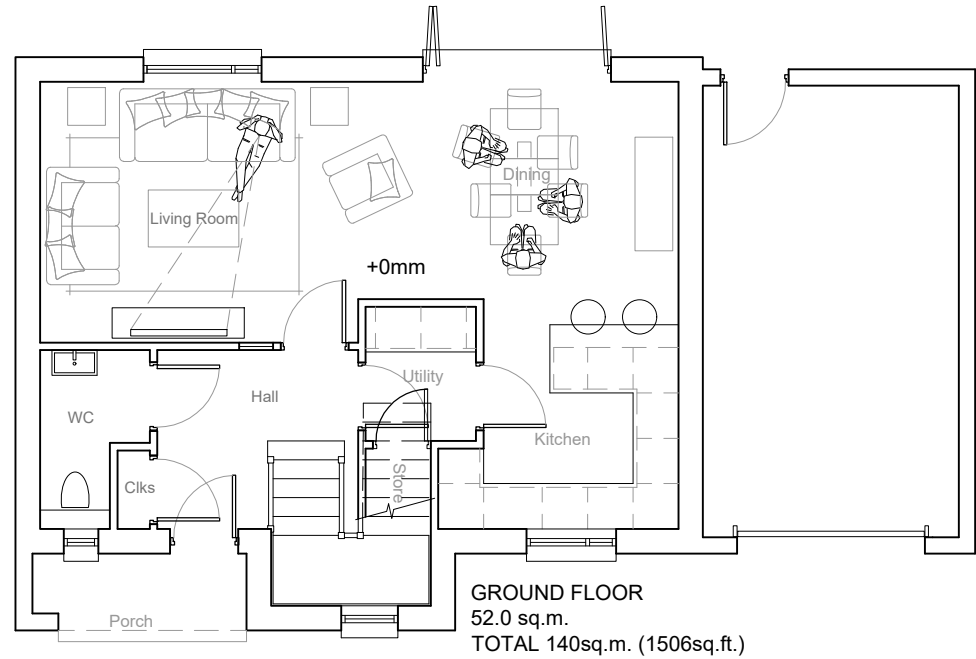
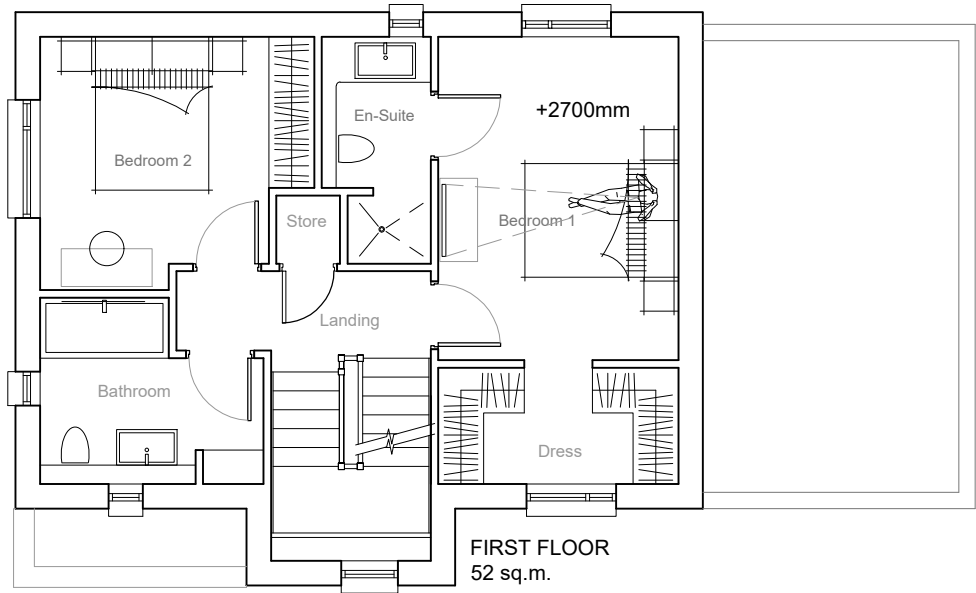


REV	DESCRIPTION	DATE	DRAWN
21-12-21		EM	
A	COLOURED ELEVATION	27-01-22	EM


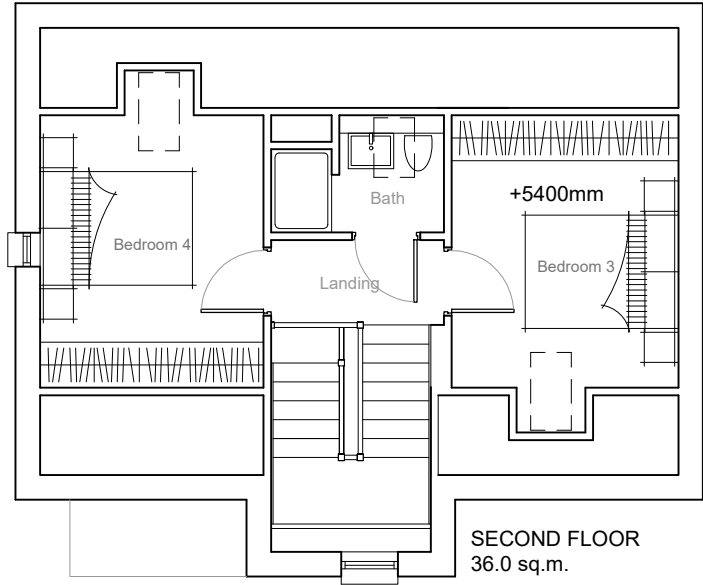


FRONT ELEVATION

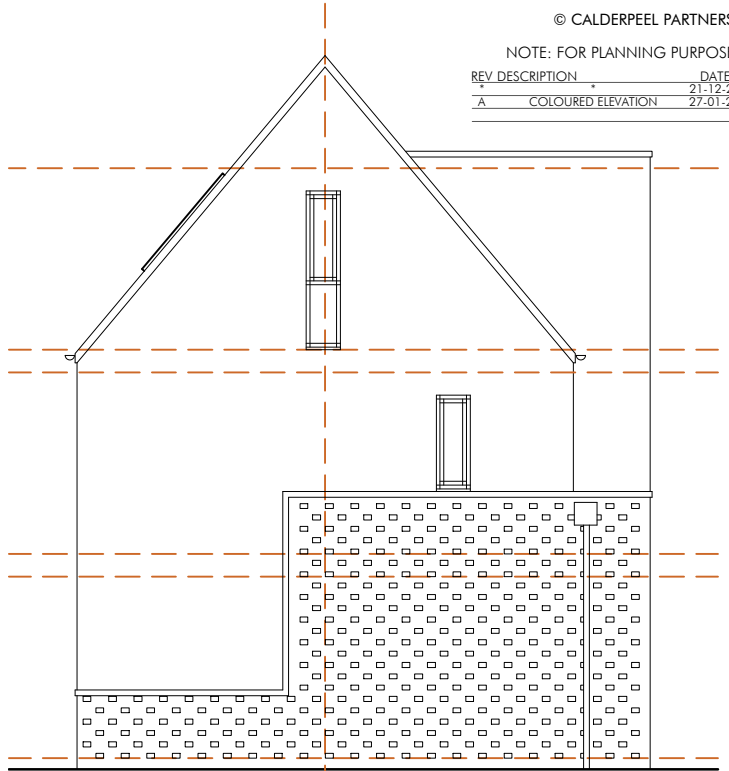

SIDE ELEVATION

TYPE C
FOUR BEDROOM
TOTAL 140sq.m. (1506sq.ft.)

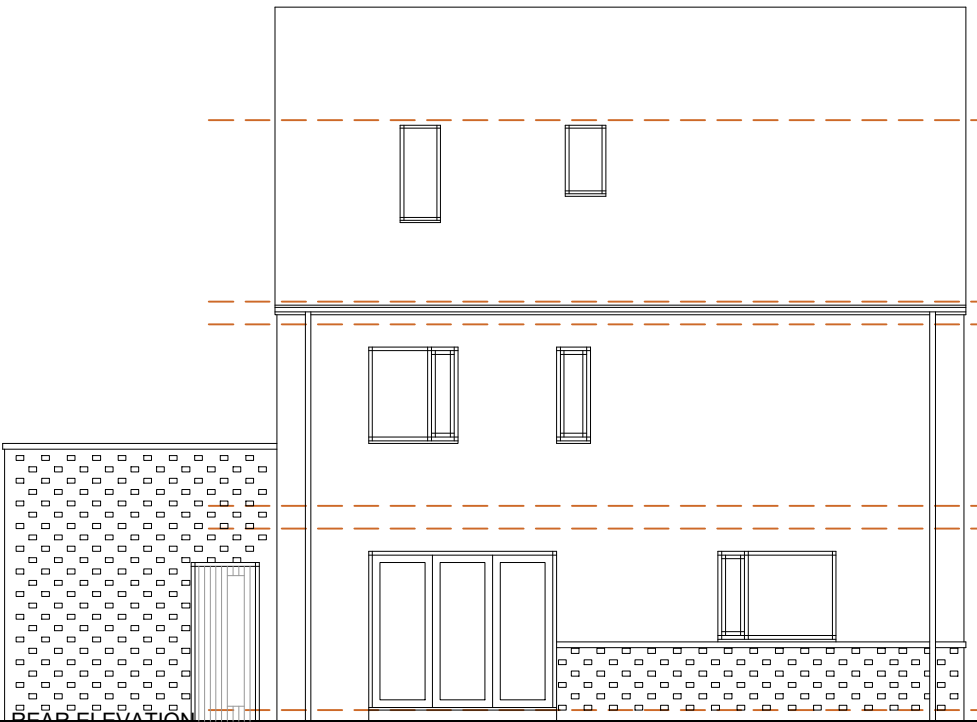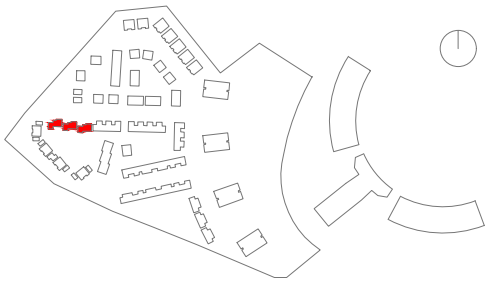


REAR ELEVATION

▽ +7800mm SF CEILING

▽ +5400mm SF FFL


▽ +2700mm FF FFL

▽ +0mm GF FFL

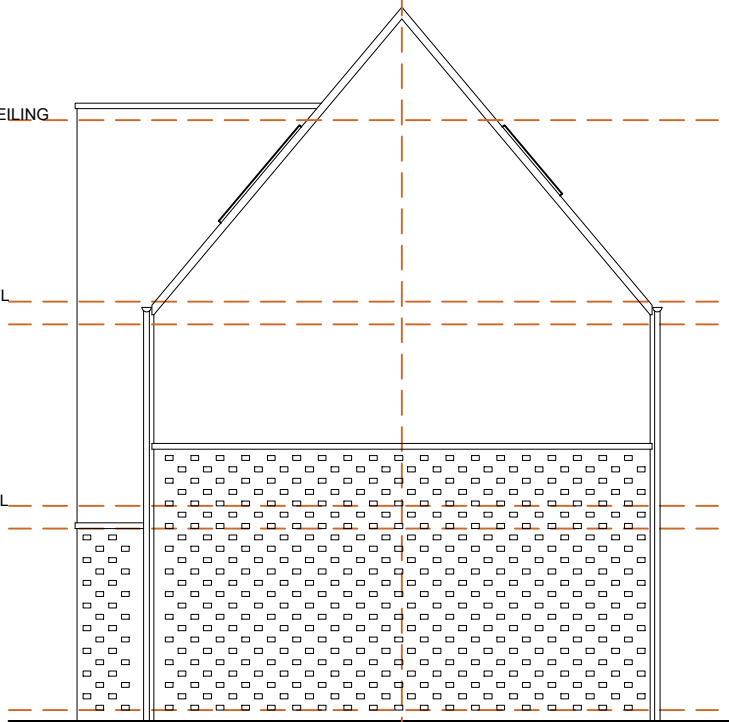

SIDE ELEVATION

CHESHIRE	SURREY	SHEFFIELD	MANCHESTER	LIVERPOOL
Market Court 20-24 Church St Altrincham WA14 4DW 0161 929 7622	100 High St Esher Surrey KT10 9QJ 01372 203 335	Electric Works 3 Concourse Way Sheffield S1 2BJ 0114 250 7983	All Work and Social XYZ Building 2 Hardman Boulevard M3 3AQ 0161 929 7622	AvenueHQ 17 Mann Island Liverpool L3 1BP 0151 662 0122

 

LAND ADJACENT TO THE AGEAS BOWL, SOUTHAMPTON

HOUSE TYPE C
DWG: 21016 (PL) 320 A
DATE: 27.01.22
SCALE: 1:100 @ A3
DRAWN: EM