




REV	DESCRIPTION	DATE	DRAWN
1		21-12-21	EM
A	COLOURED ELEVATION	27-01-22	EM

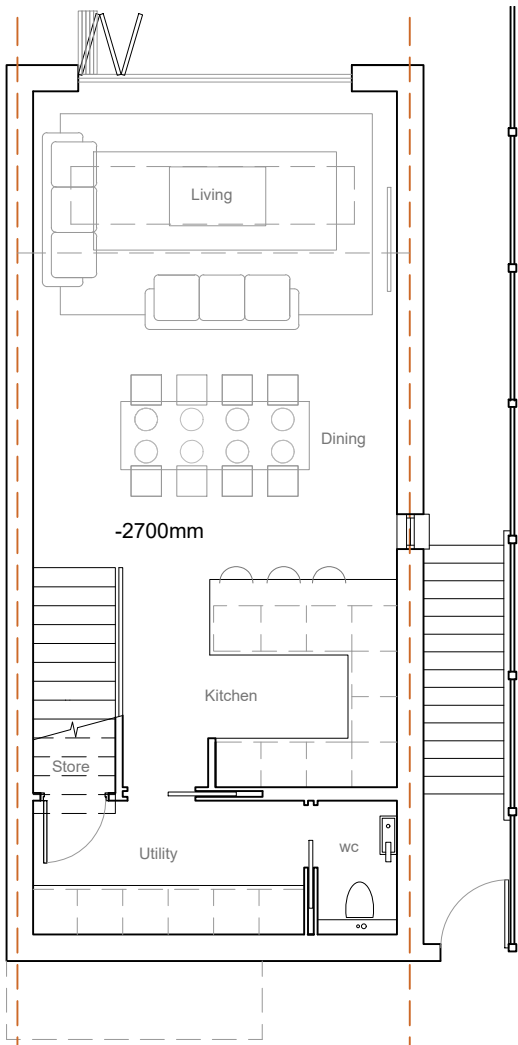


LOWER GROUND FLOOR
53.7sq.m.

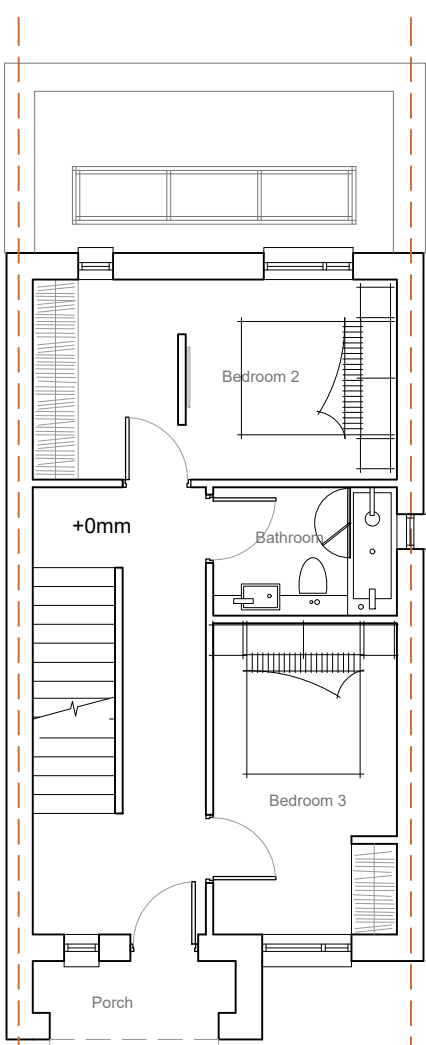

GROUND FLOOR
41.7sq.m.

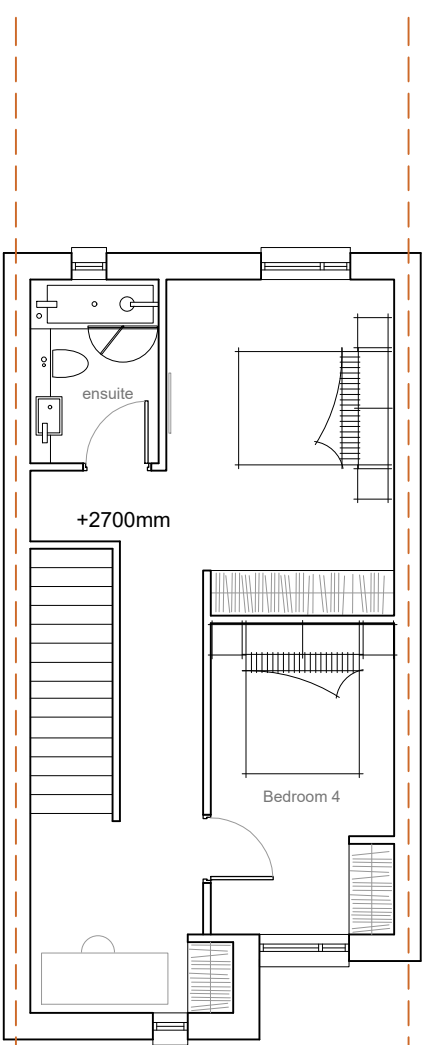

FIRST FLOOR
38.5sq.m.

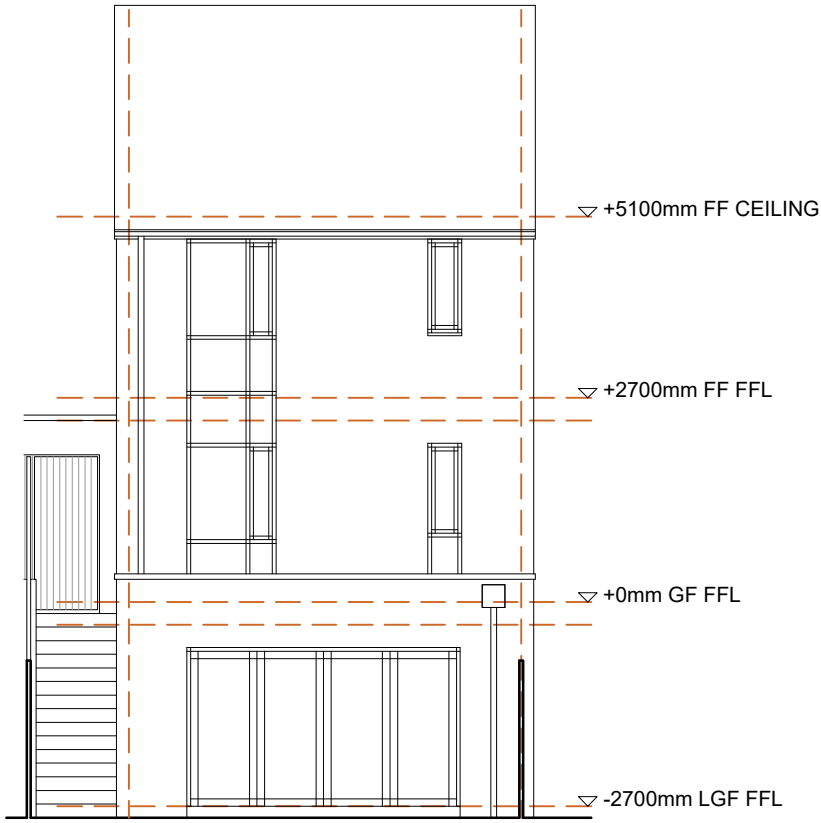


REAR ELEVATION



FRONT ELEVATION
TERRACE/SEMI DETACHED




FRONT ELEVATION
DETACHED

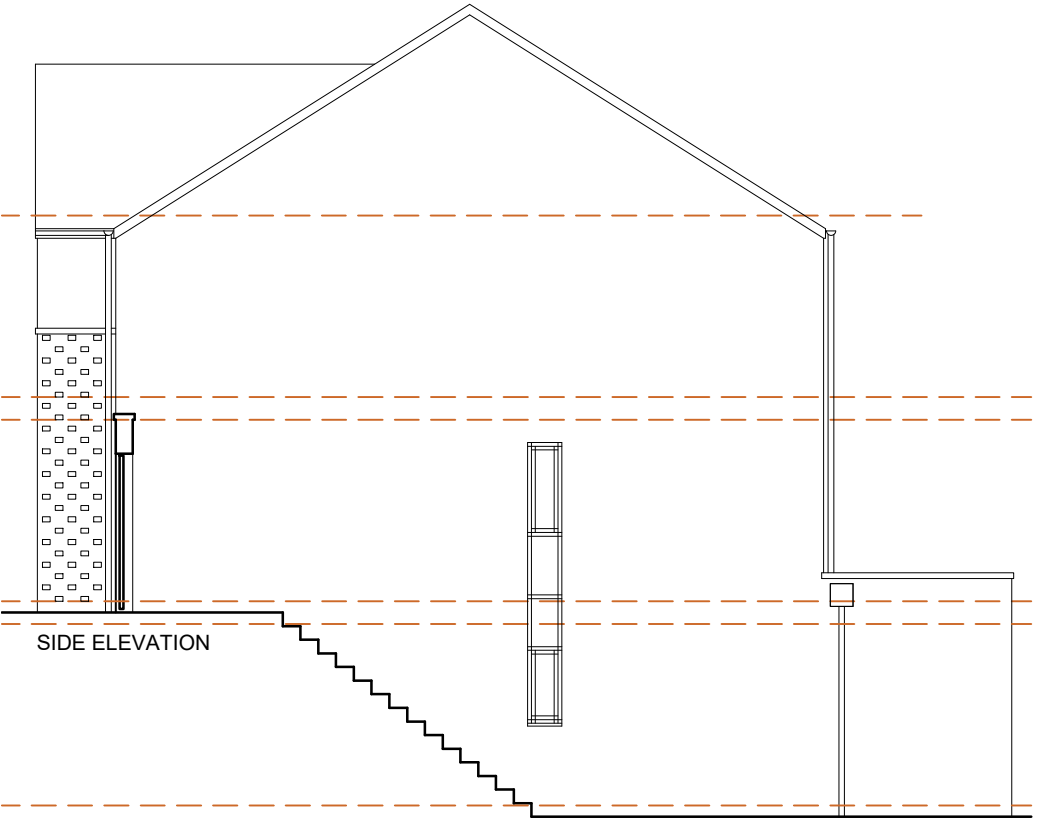

SIDE ELEVATION

TYPE F

FOUR BEDROOM SPLIT LEVEL
TOTAL 133.9sq.m. (1441sq.ft.)

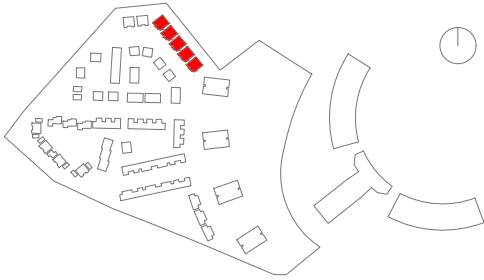

CHESHIRE	SURREY	SHEFFIELD	MANCHESTER	LIVERPOOL
Market Court 20-24 Church St Altrincham WA14 4DW 0161 929 7622	100 High St Esher Surrey KT10 9QJ 01372 203 335	Electric Works 3 Concourse Way Sheffield S1 2BJ 0114 250 7983	All Work and Social XYZ Building 2 Hardman Boulevard M3 3AQ 0161 929 7622	AvenueHQ 17 Mann Island Liverpool L3 1BP 0151 662 0122



LAND ADJACENT TO THE AGEAS BOWL, SOUTHAMPTON

HOUSE TYPE F
DWG: 21016 (PL) 350 A
DATE: 27.01.22
SCALE: 1:100 @ A3
DRAWN: EM