




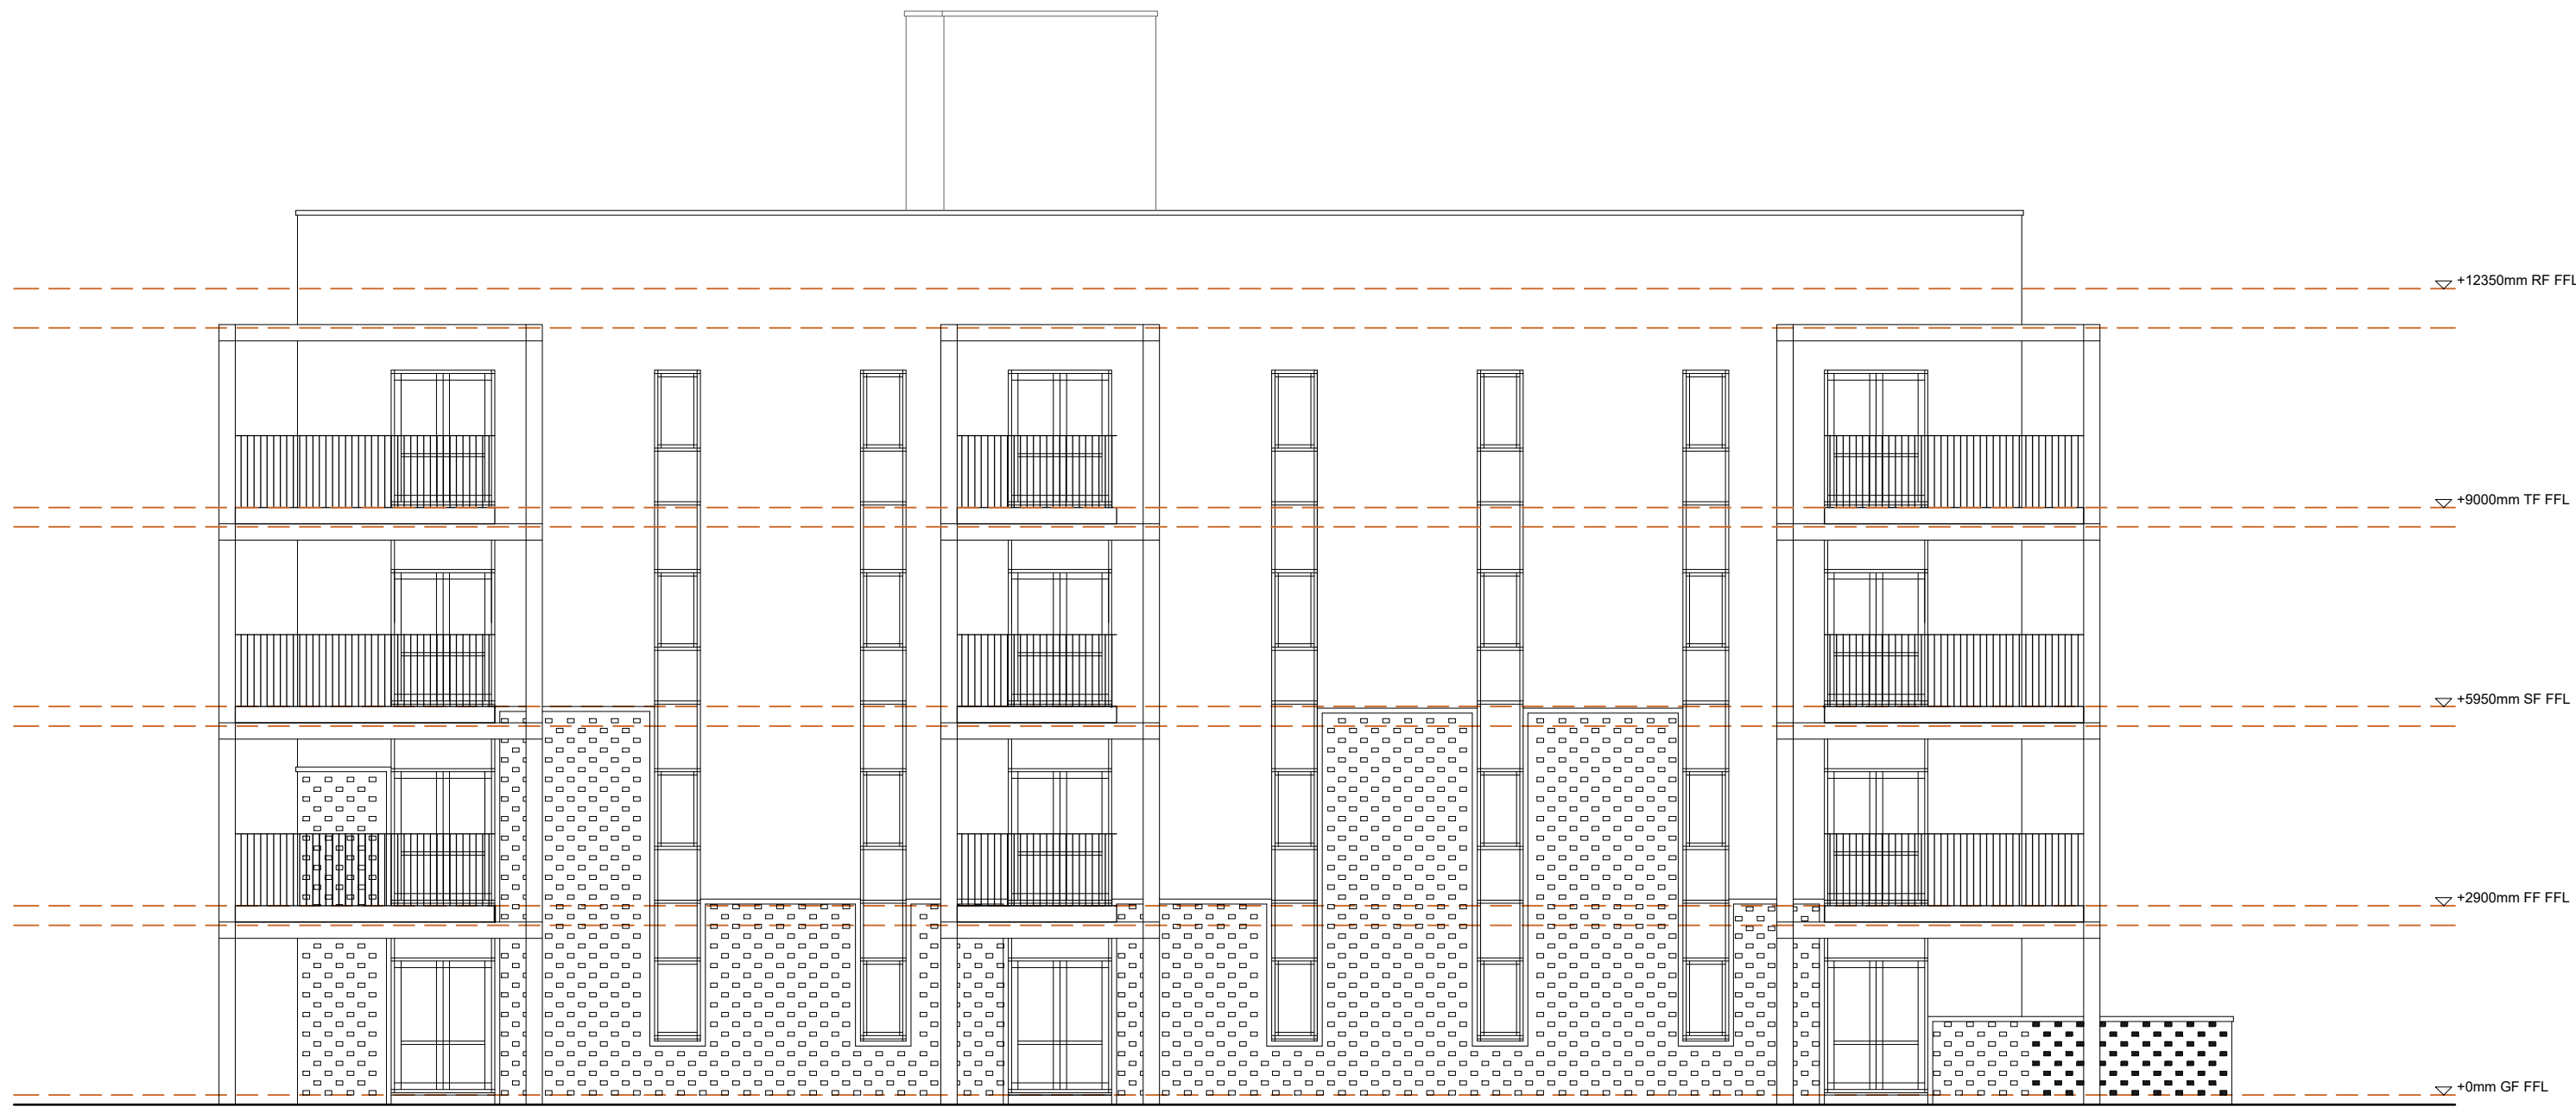

ELEVATION 01
BLOCK TYPE 2
NORTH WEST FRONT ELEVATION

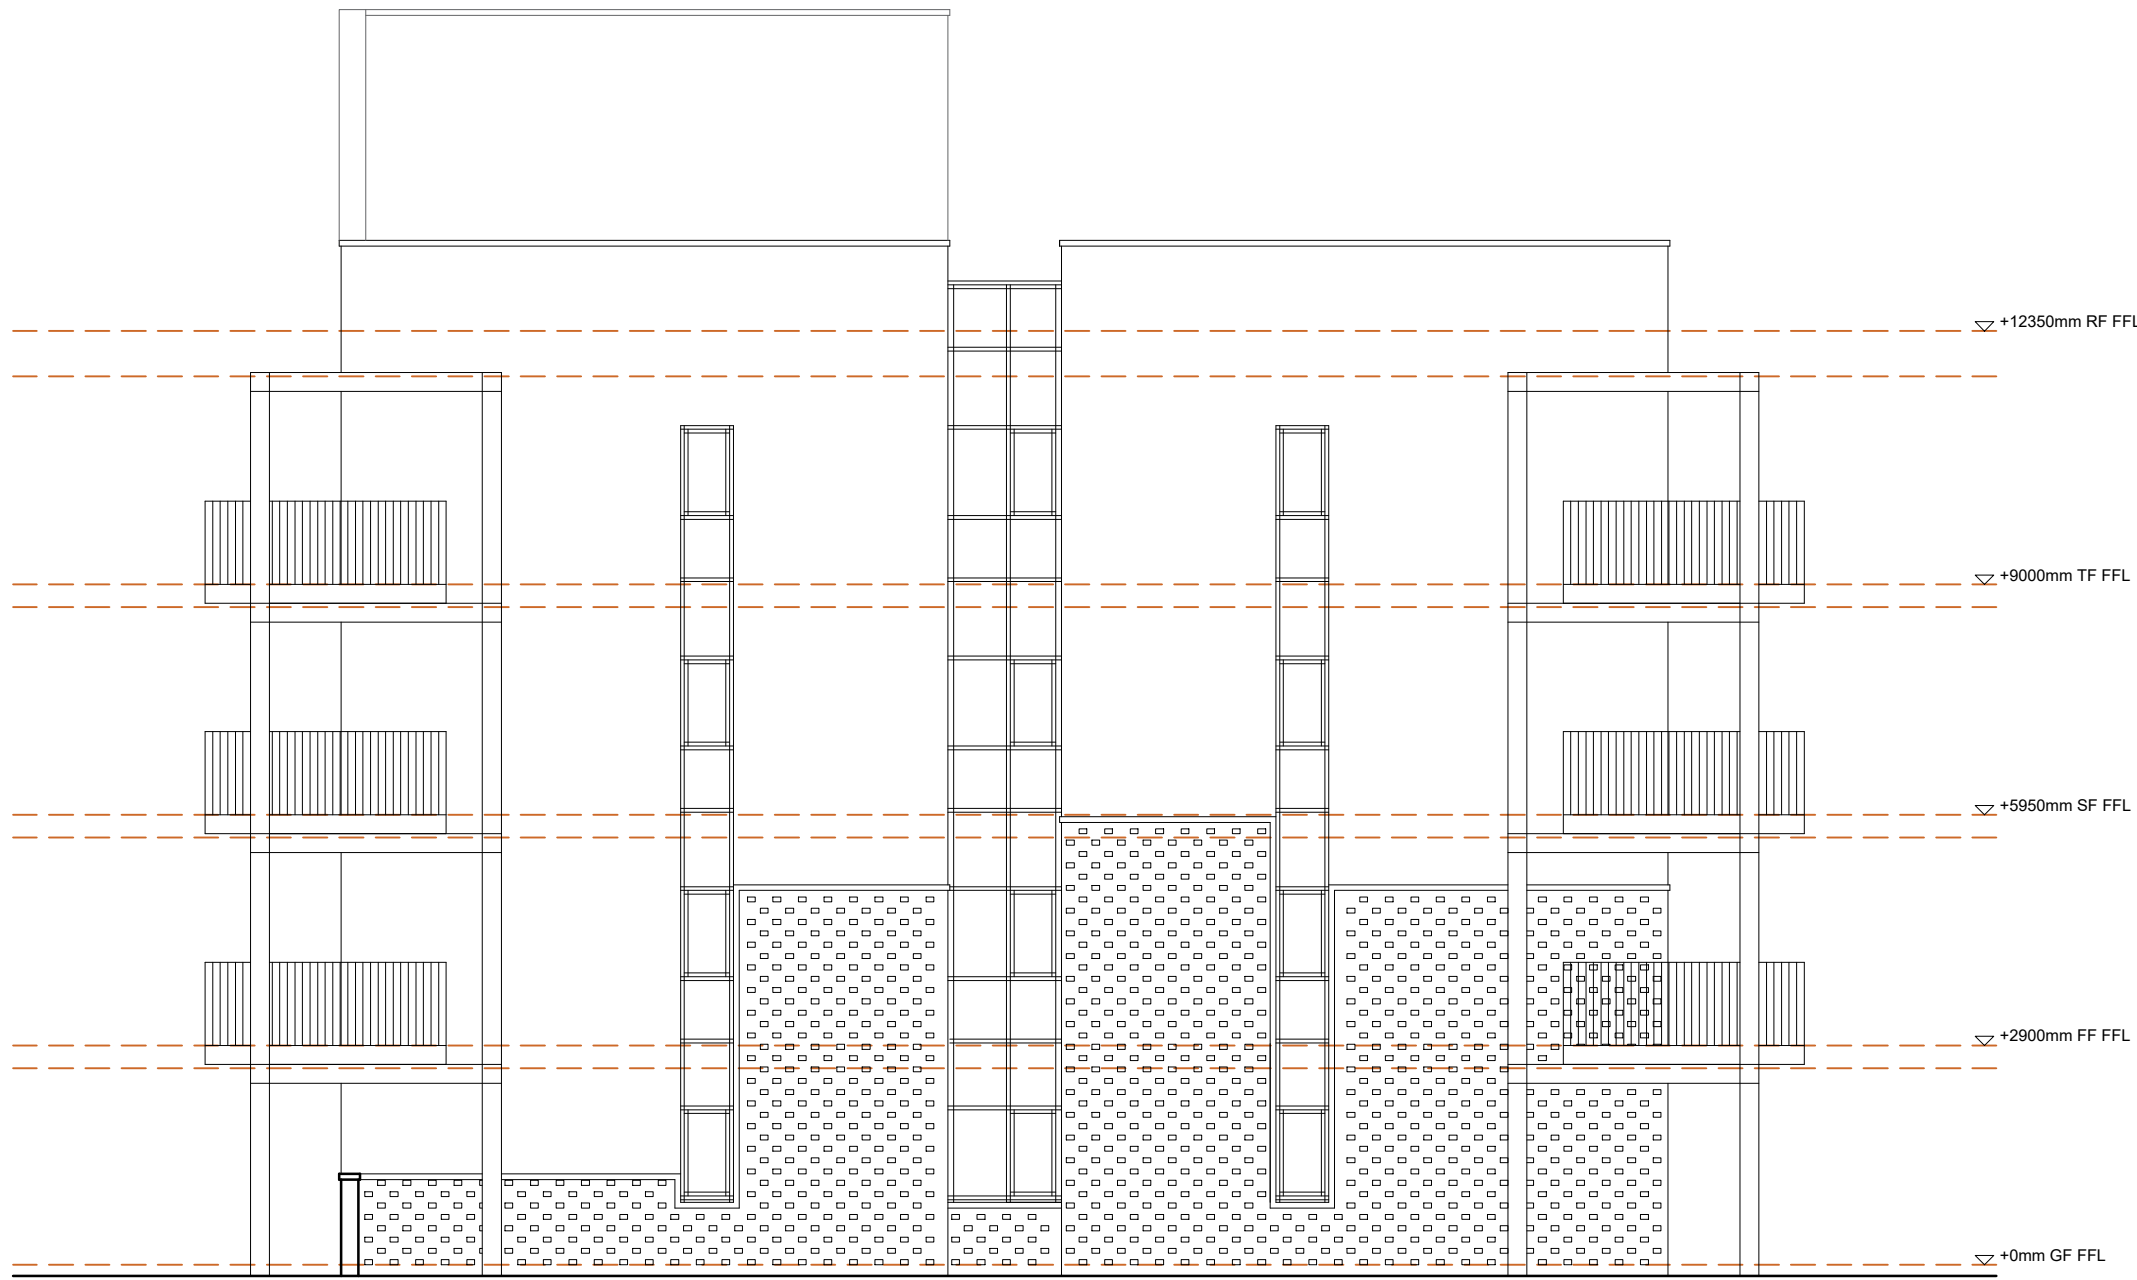

ELEVATION 02
BLOCK TYPE 2
NORTH EAST SIDE ELEVATION

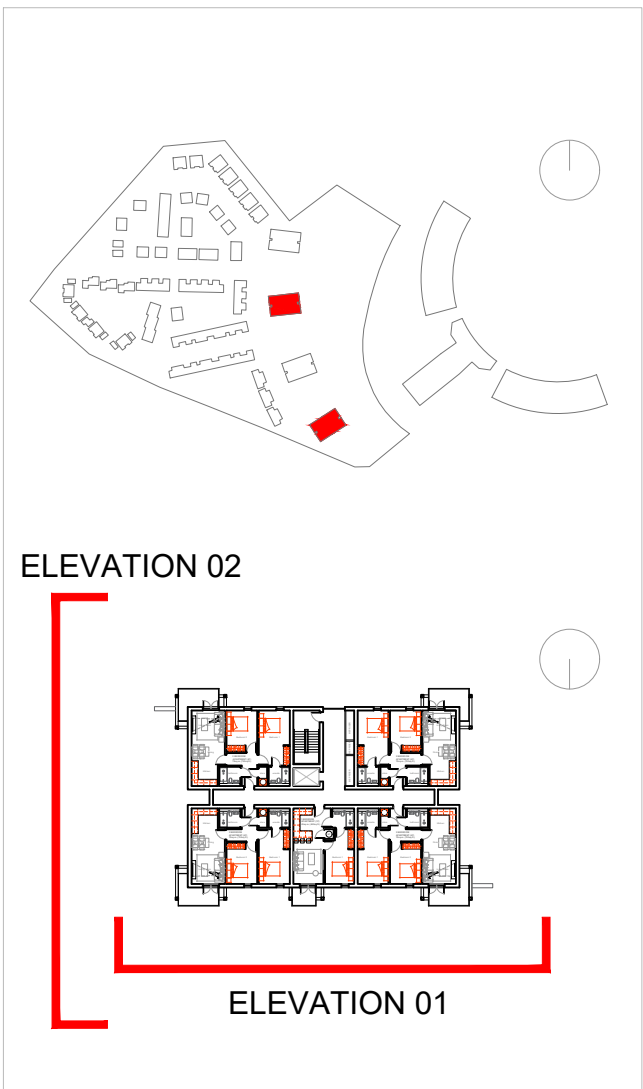

REFER TO DRAWINGS 363 AND 364 FOR MATERIAL KEY

CHESHIRE	SURREY	SHEFFIELD	MANCHESTER	LIVERPOOL
Market Court 20-24 Church St Altrincham WA14 4DW 0161 929 7622	100 High St Esher Surrey KT10 9QJ 01372 203 335	Electric Works 3 Concourse Way Sheffield S1 2BJ 0114 250 7983	All Work and Social XYZ Building 2 Hardman Boulevard M3 3AQ 0161 929 7622	AvenueHQ 17 Mann Island Liverpool L3 1BP 0151 662 0122



LAND ADJACENT TO THE AGEAS BOWL, SOUTHAMPTON

APARTMENT BLOCK TYPE 2 - NORTH WEST FRONT & NORTH EAST SIDE ELEVATIONS
DWG: 21016 (P) 373
DATE: 27.01.22
SCALE: 1:100 @ A3
DRAWN: EM