




REV	DESCRIPTION	DATE	DRAWN
1	A	21-12-21	EM
2	A	27-01-22	EM

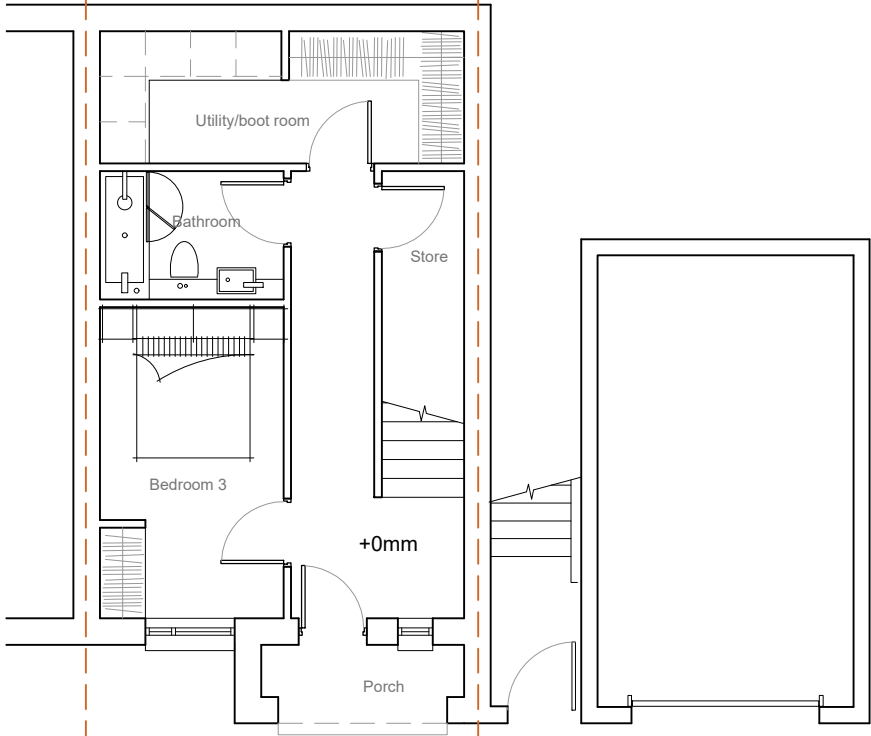

GROUND FLOOR
37.4sq.m.

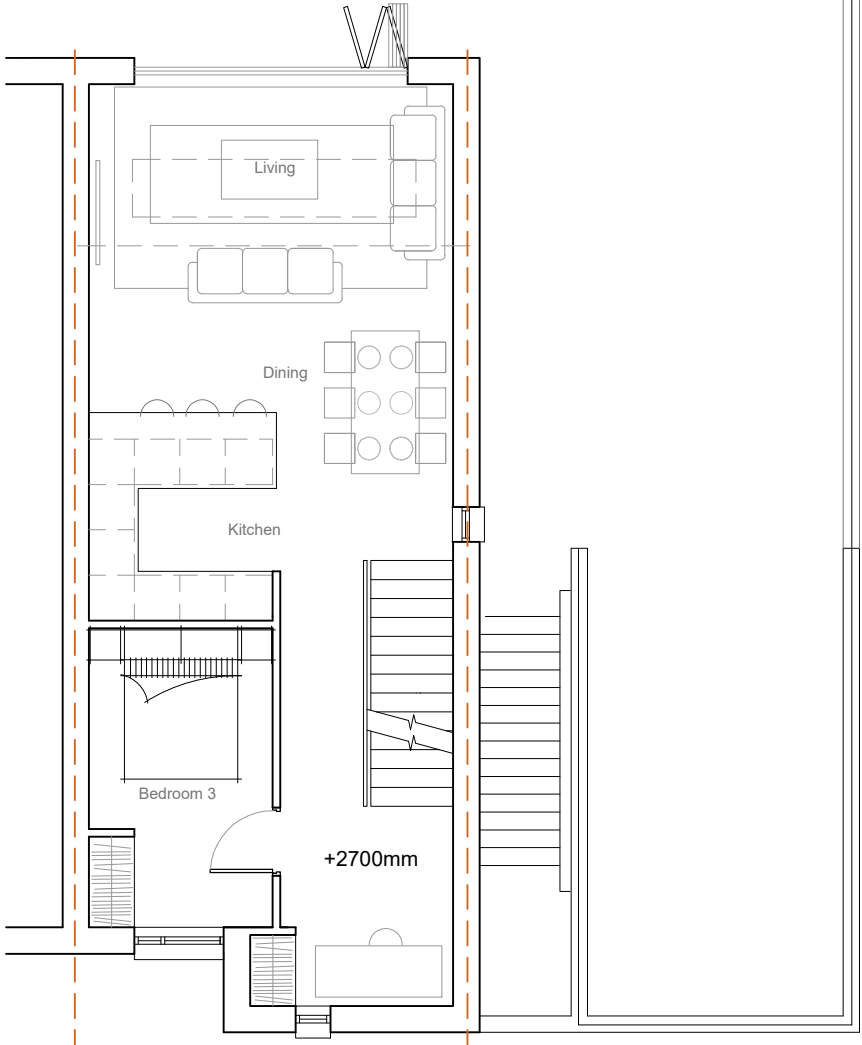


FIRST FLOOR
56.5sq.m.

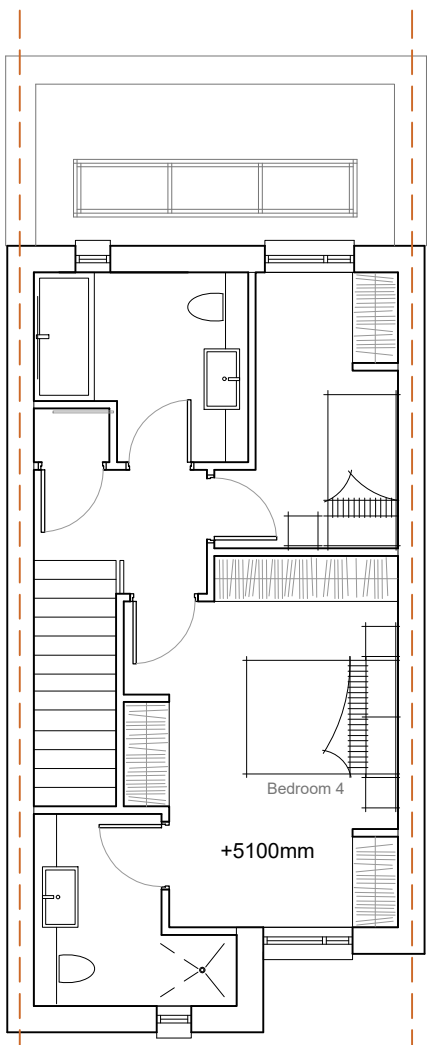

SECOND FLOOR
44.5sq.m.




FRONT ELEVATION DETACHED

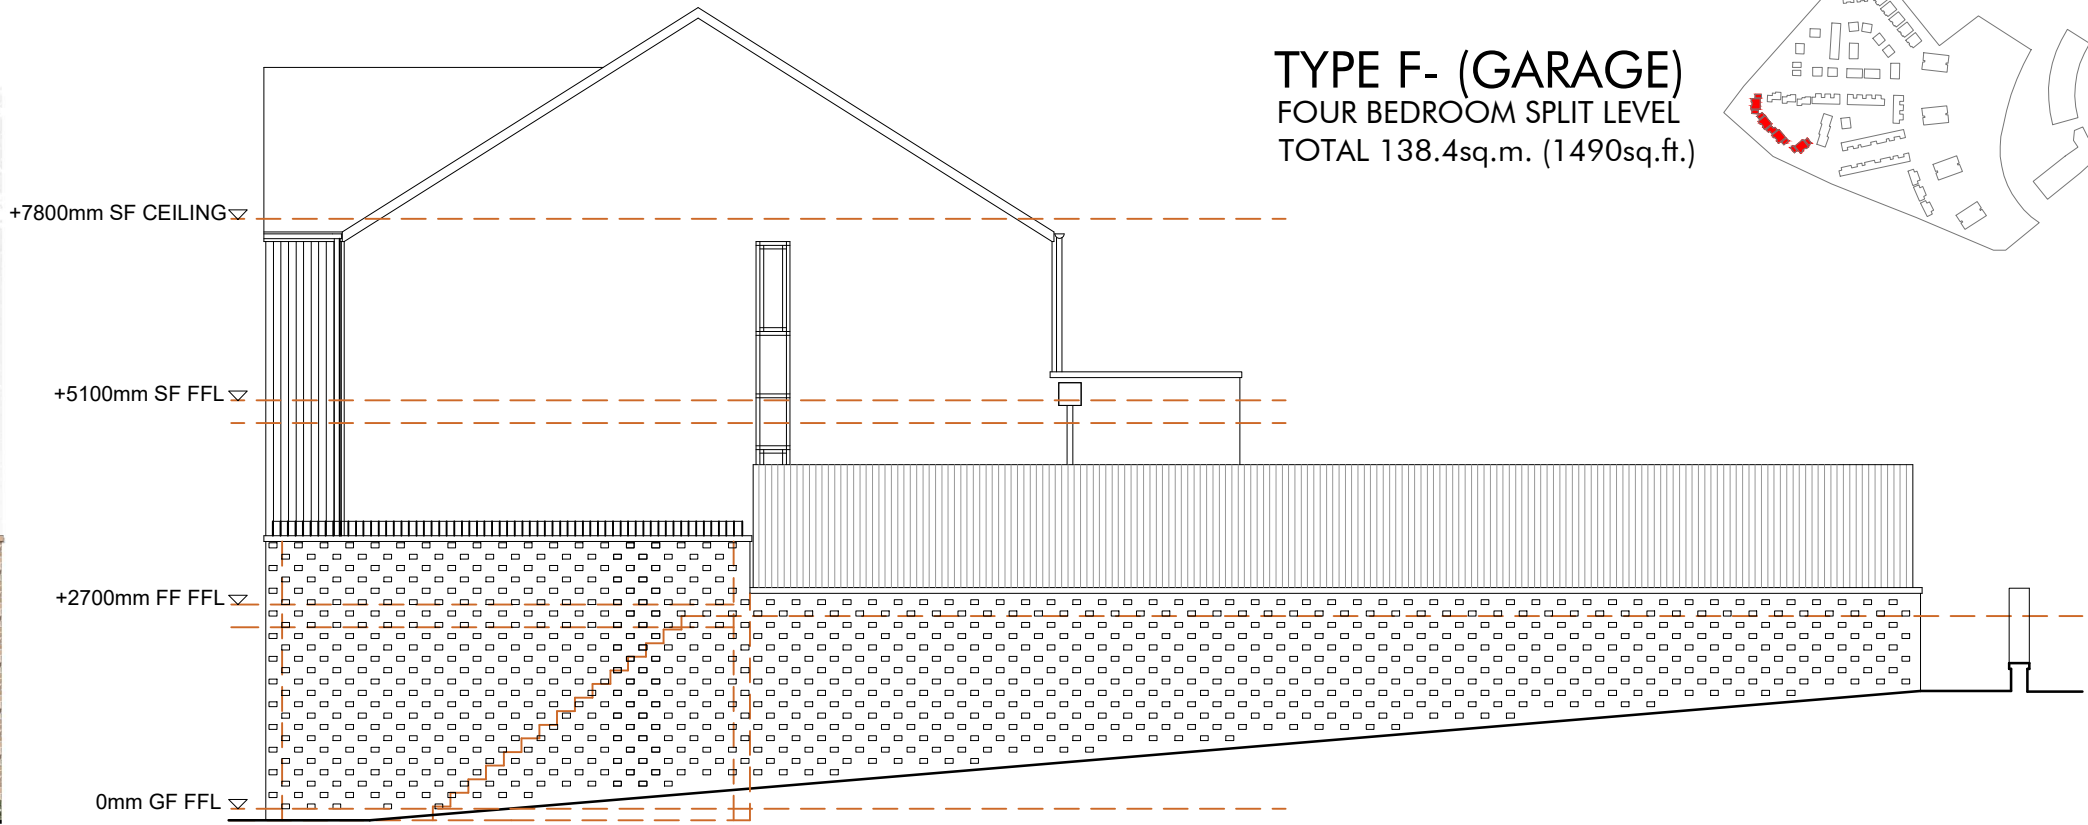

SIDE ELEVATION

TYPE F- (GARAGE)
FOUR BEDROOM SPLIT LEVEL
TOTAL 138.4sq.m. (1490sq.ft.)

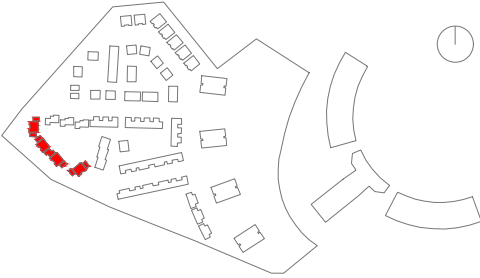

CHESHIRE	SURREY	SHEFFIELD	MANCHESTER	LIVERPOOL
Market Court 20-24 Church St Altrincham WA14 4DW 0161 929 7622	100 High St Esher Surrey KT10 9QJ 01372 203 335	Electric Works 3 Concourse Way Sheffield S1 2BJ 0114 250 7983	All Work and Social XYZ Building 2 Hardman Boulevard M3 3AQ 0161 929 7622	AvenueHQ 17 Mann Island Liverpool L3 1BP 0151 662 0122



LAND ADJACENT TO THE AGEAS BOWL, SOUTHAMPTON

HOUSE TYPE F- (GARAGE)
DWG: 21016 (PL) 353 A
DATE: 27.01.22
SCALE: 1:100 @ A3
DRAWN: EM