



ALL DIMENSIONS TO BE CHECKED ON SITE
WORK TO FIGURED DIMENSIONS ONLY
REPORT DISCREPANCIES TO THE
ARCHITECT AT ONCE BEFORE PROCEEDING.

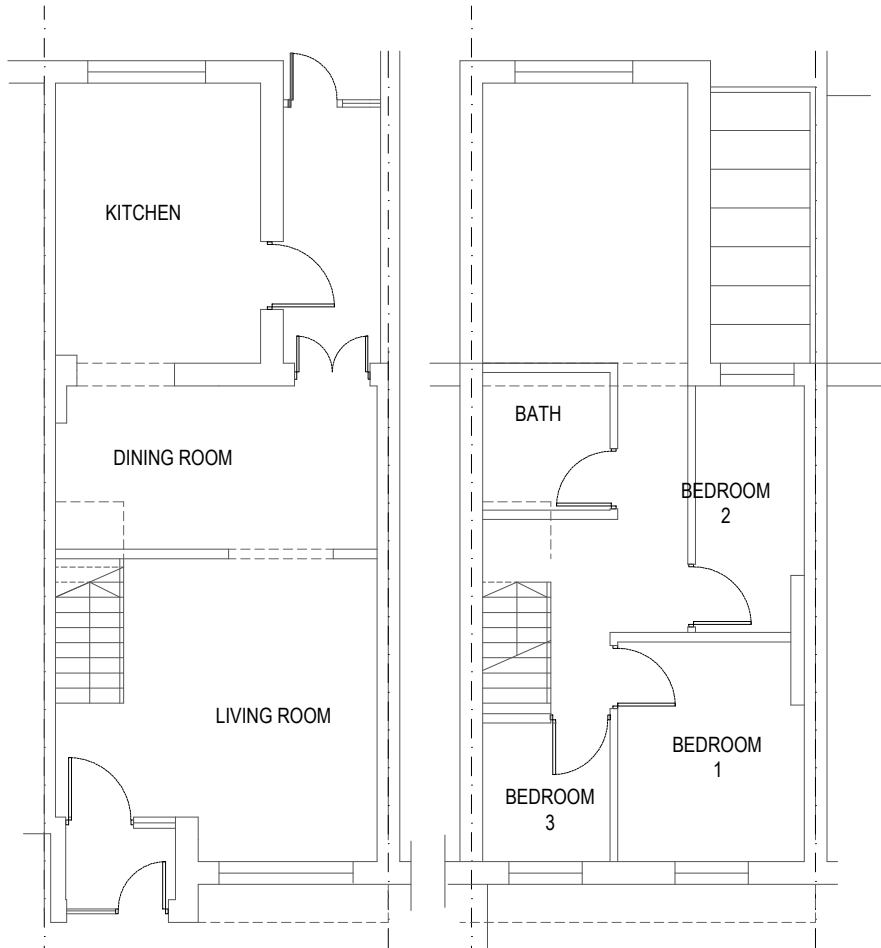

EXISTING FLOOR PLANS
Scale 1:100@A3

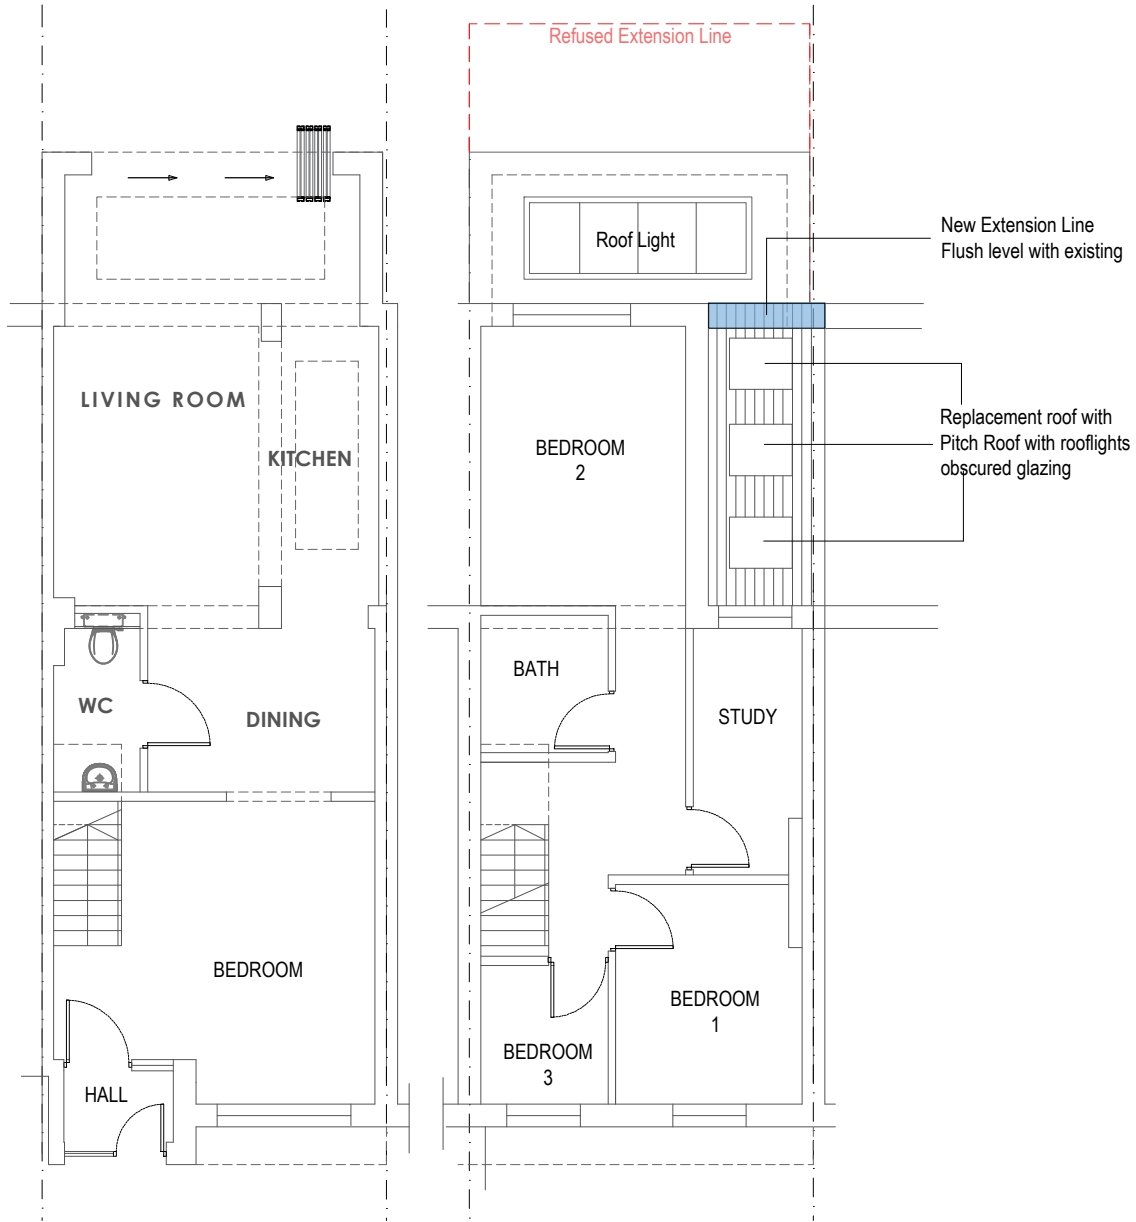

PROPOSED FLOOR PLANS
Scale 1:100@A3

A	FREE GO Submission	30/03/22	JM	MCA
REV	DESCRIPTION	DATE	AUTHOR	CHK'D

mayorgacharteredarchitect@gmail.com

MCA
Mayorga Chartered Architect
RIBA

6 NELSON ROAD
BISHOPSTOKE
EASTLEIGH
SO50 6BS

PROPOSED SINGLE REAR
EXTENSION

EXISTING & PROPOSED PLANS

Project/Drg No.	Rev	Scale	Date	Drawn By J Mayorga
MCA2022/116/ 104	A	1:100 @A3	29/02/22	Checked By MCA